



65 Barkham Ride plan to use small area of verge

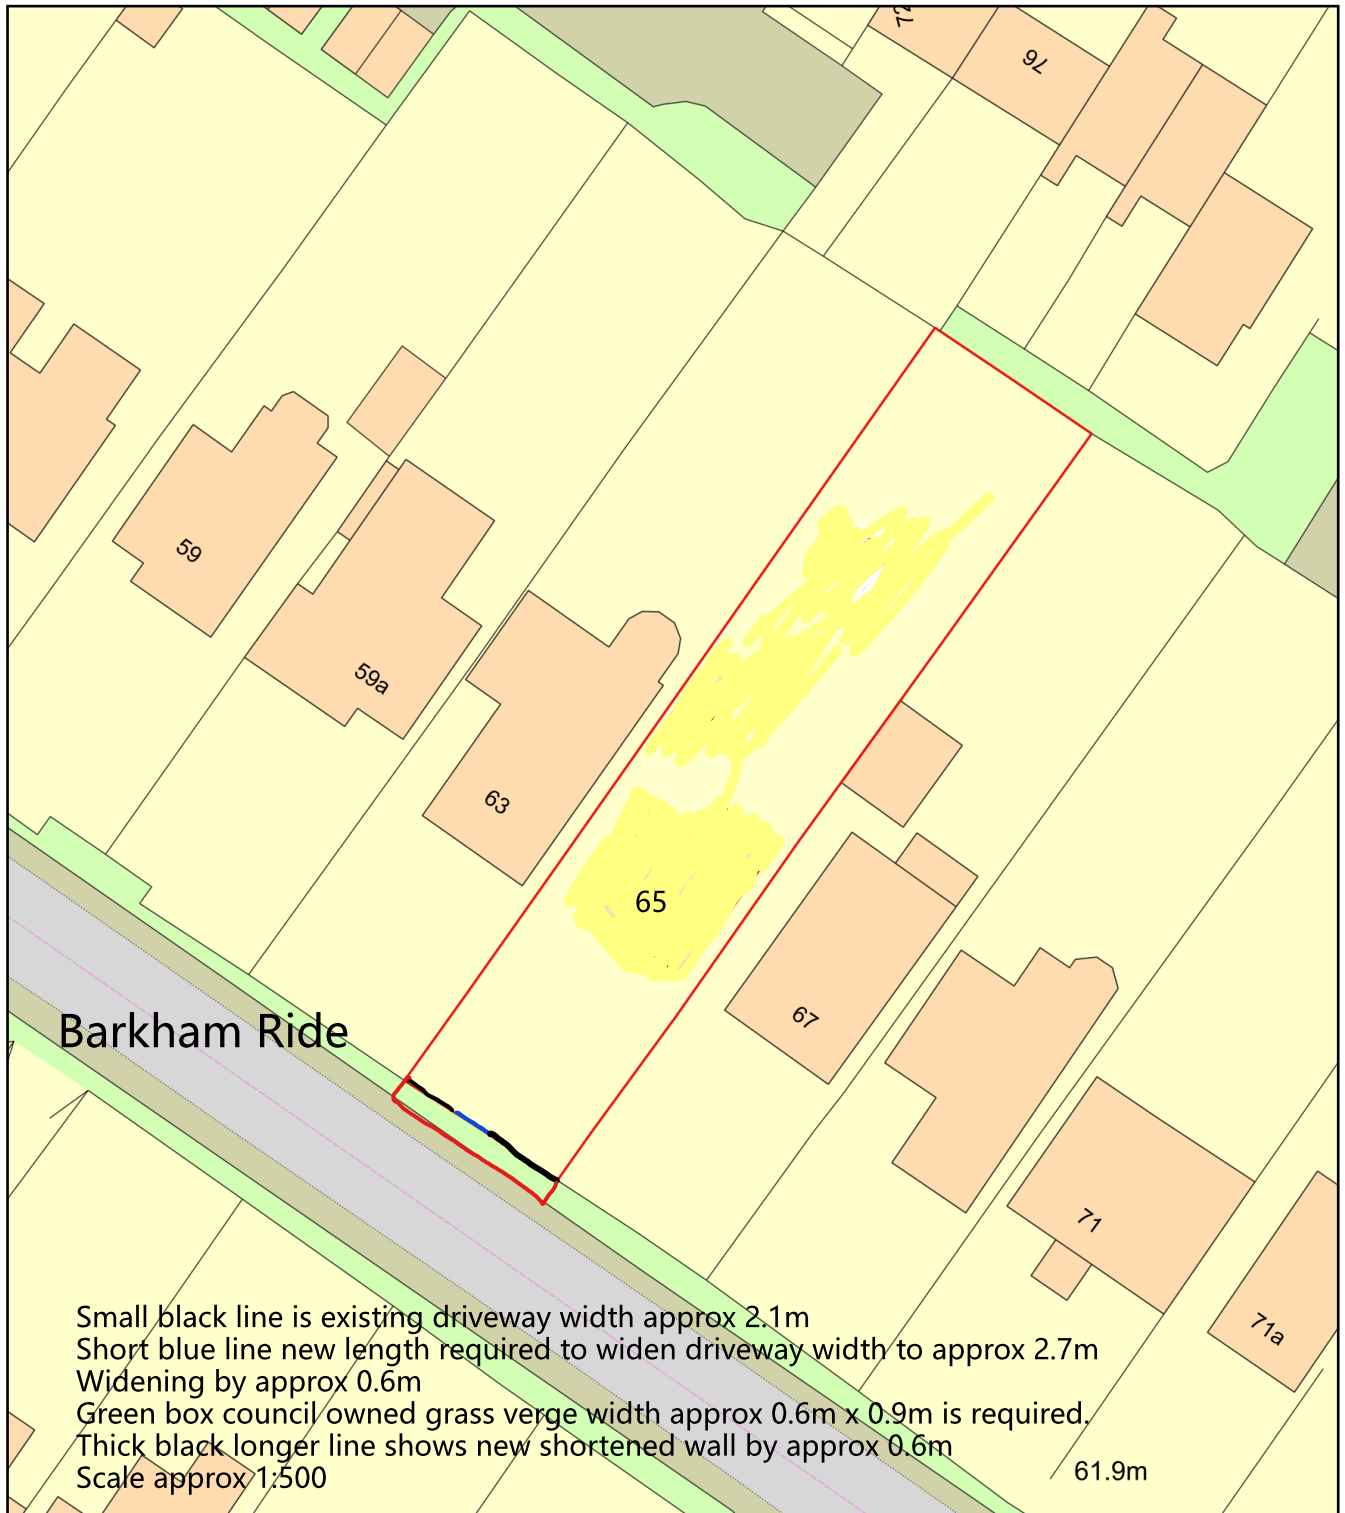

0 20
Metres

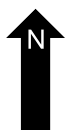

Plan Produced for: CHRISTINE J PARNWELL

Date Produced: 18 Jan 2026

Plan Reference Number: TQRQM26018171517331

Scale: 1:500 @ A4