



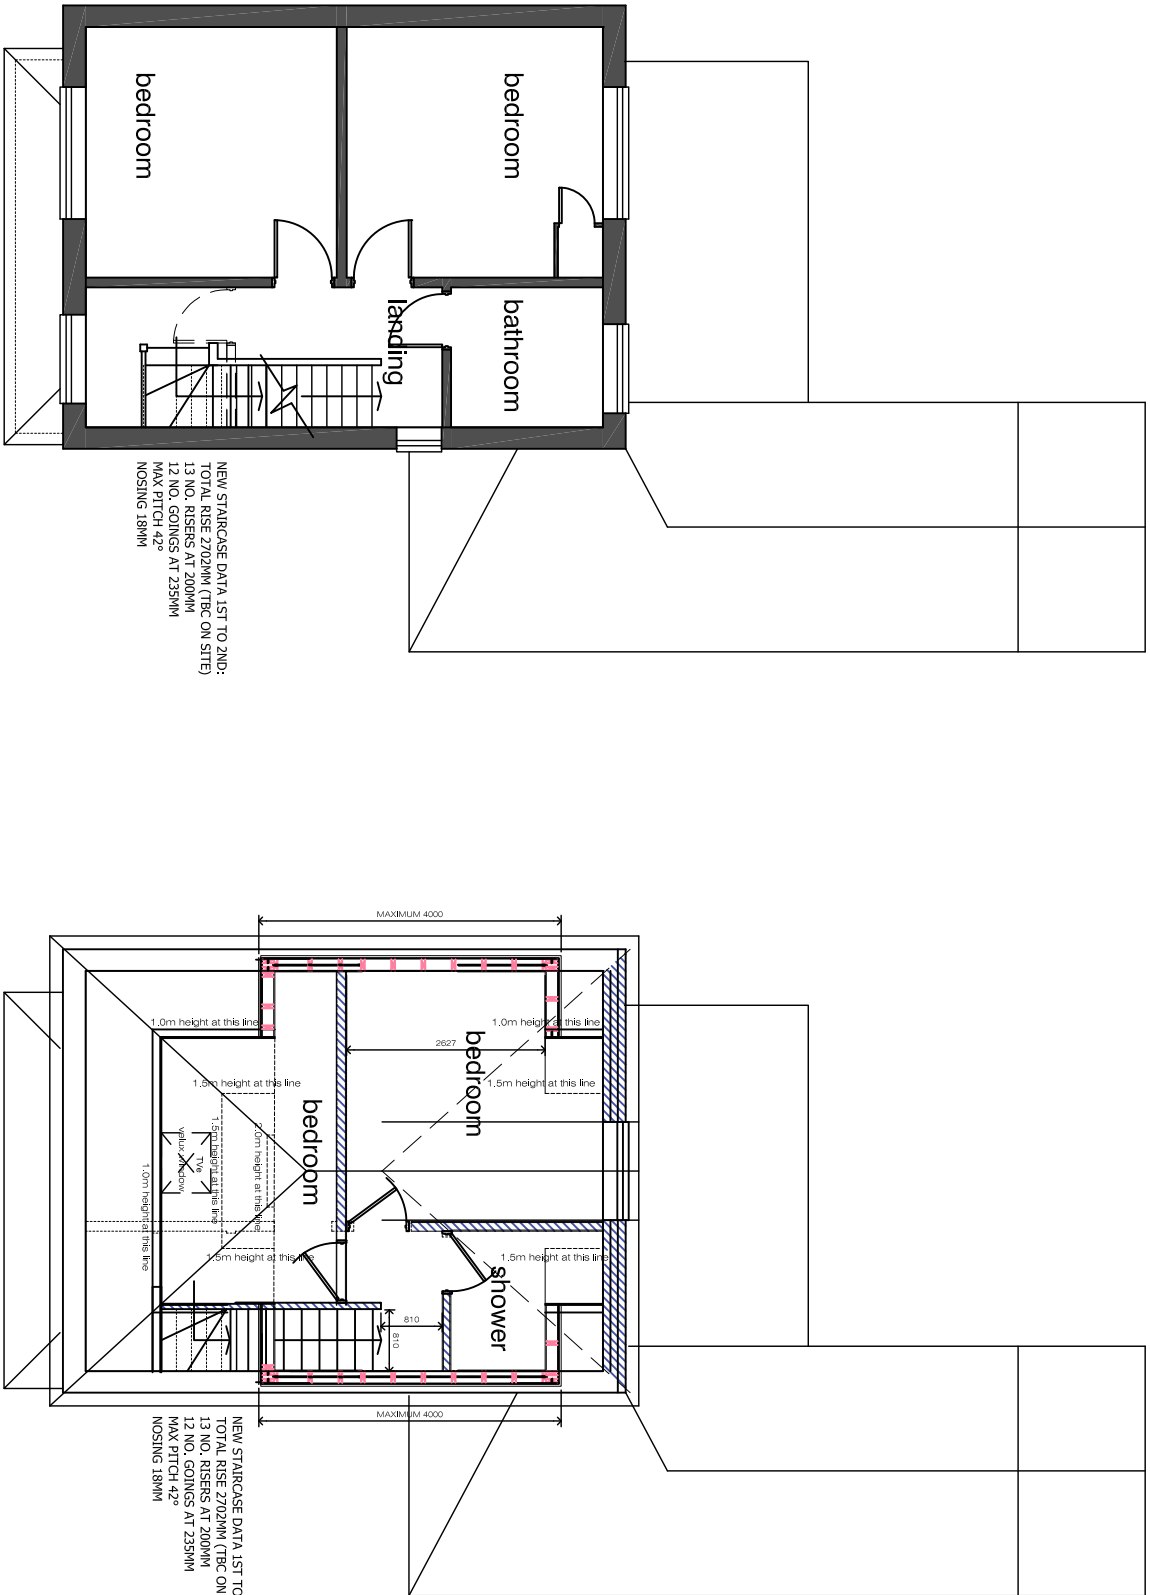


First Floor Plan

Loft Plan

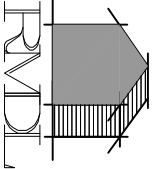

RAMMURTI DESIGN LTD
ARCHITECTURAL & PLANNING SERVICES
268 TILGHURST ROAD, READING RG30 2NE
TEL/FAX: 01189510628 MOB: 07799883574

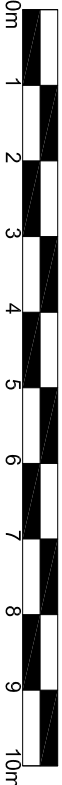

Proposed Loft conversion with "Hip" to "Gable" rear extension and addition of dormers to both sides of roof, and addition of roof windows to existing bungalow

at 51 Eastcourt Avenue, Earley RG6 1HH
for Mr Vijayakumar Thsnigasalam

PROPOSED PLANS - First and Loft/Roof

Scale: 1/100
Date: April 2025

EA51:004 Rev P1