



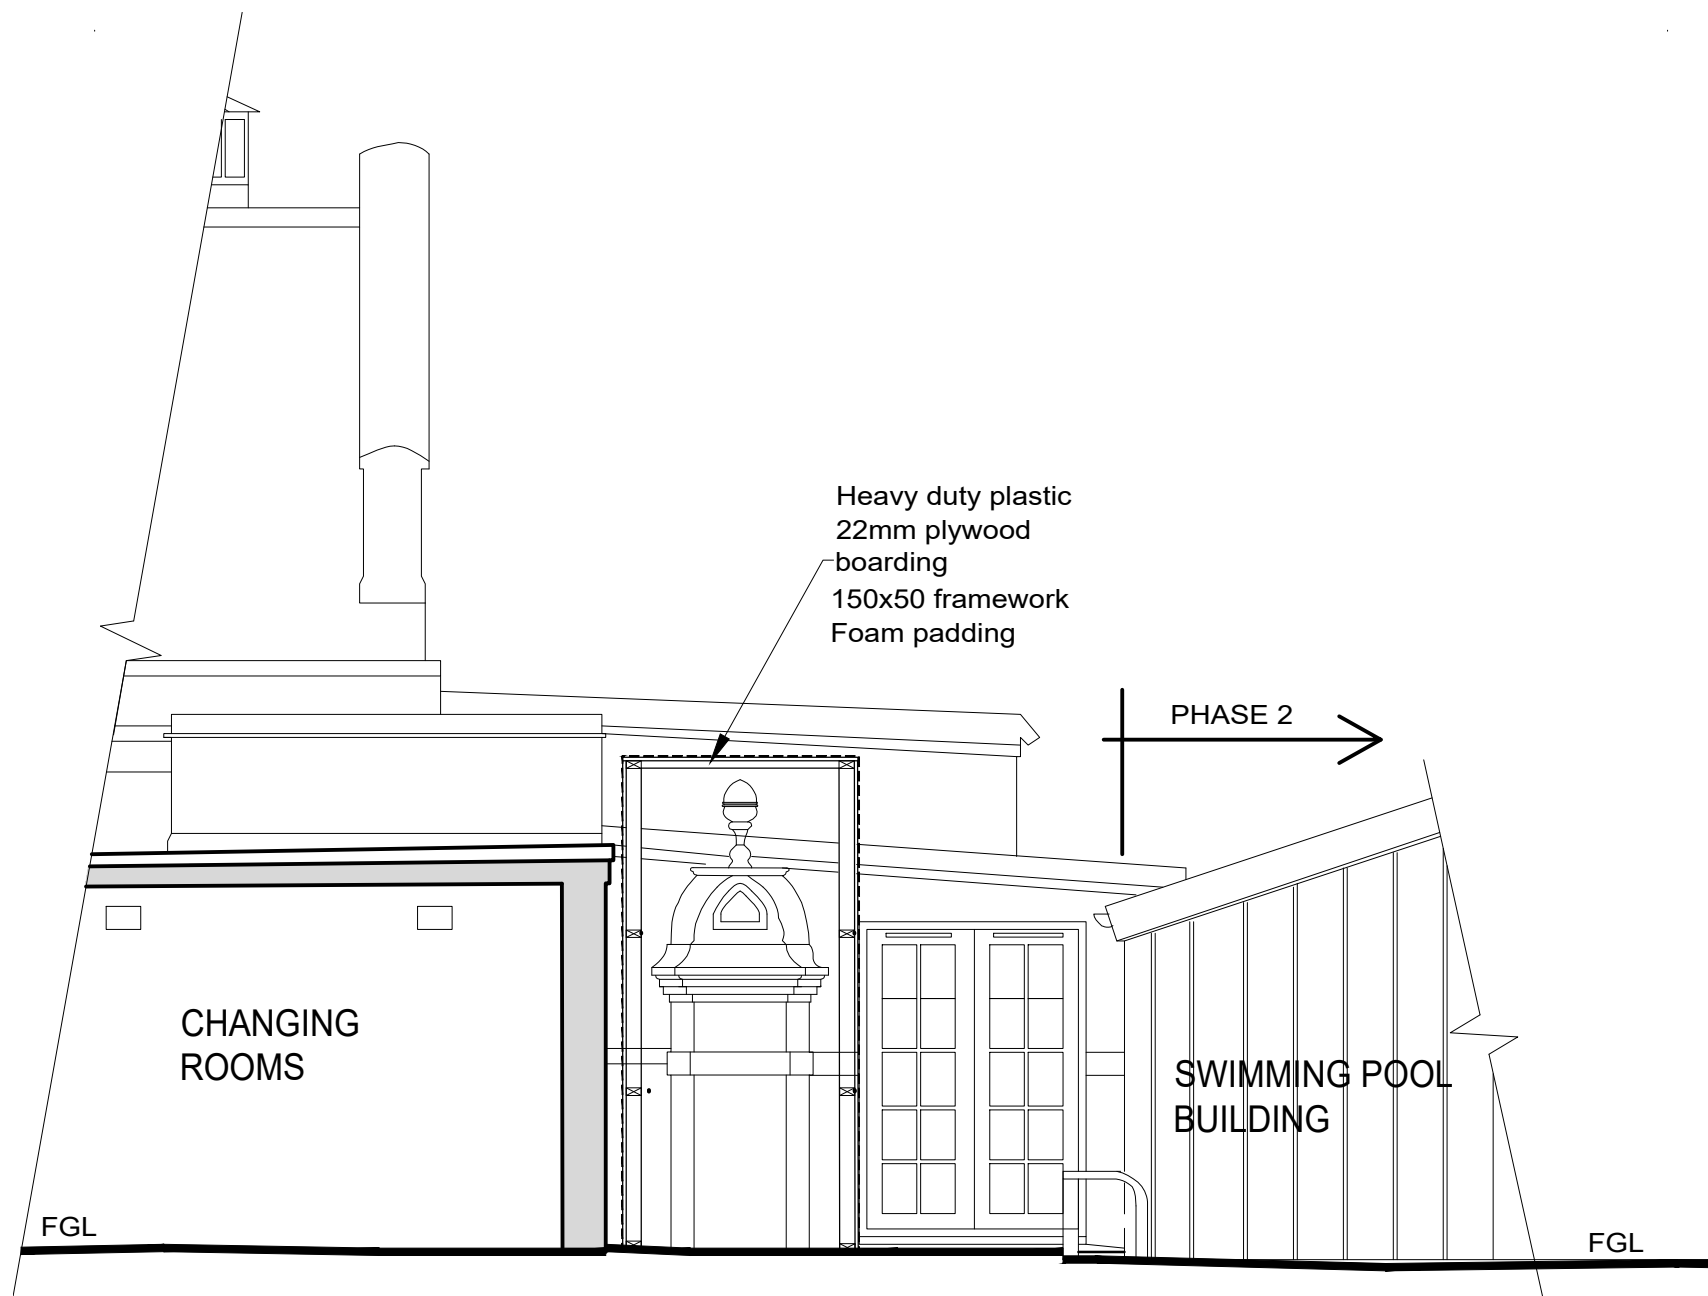

VIEW "A" OF BRICK PIER

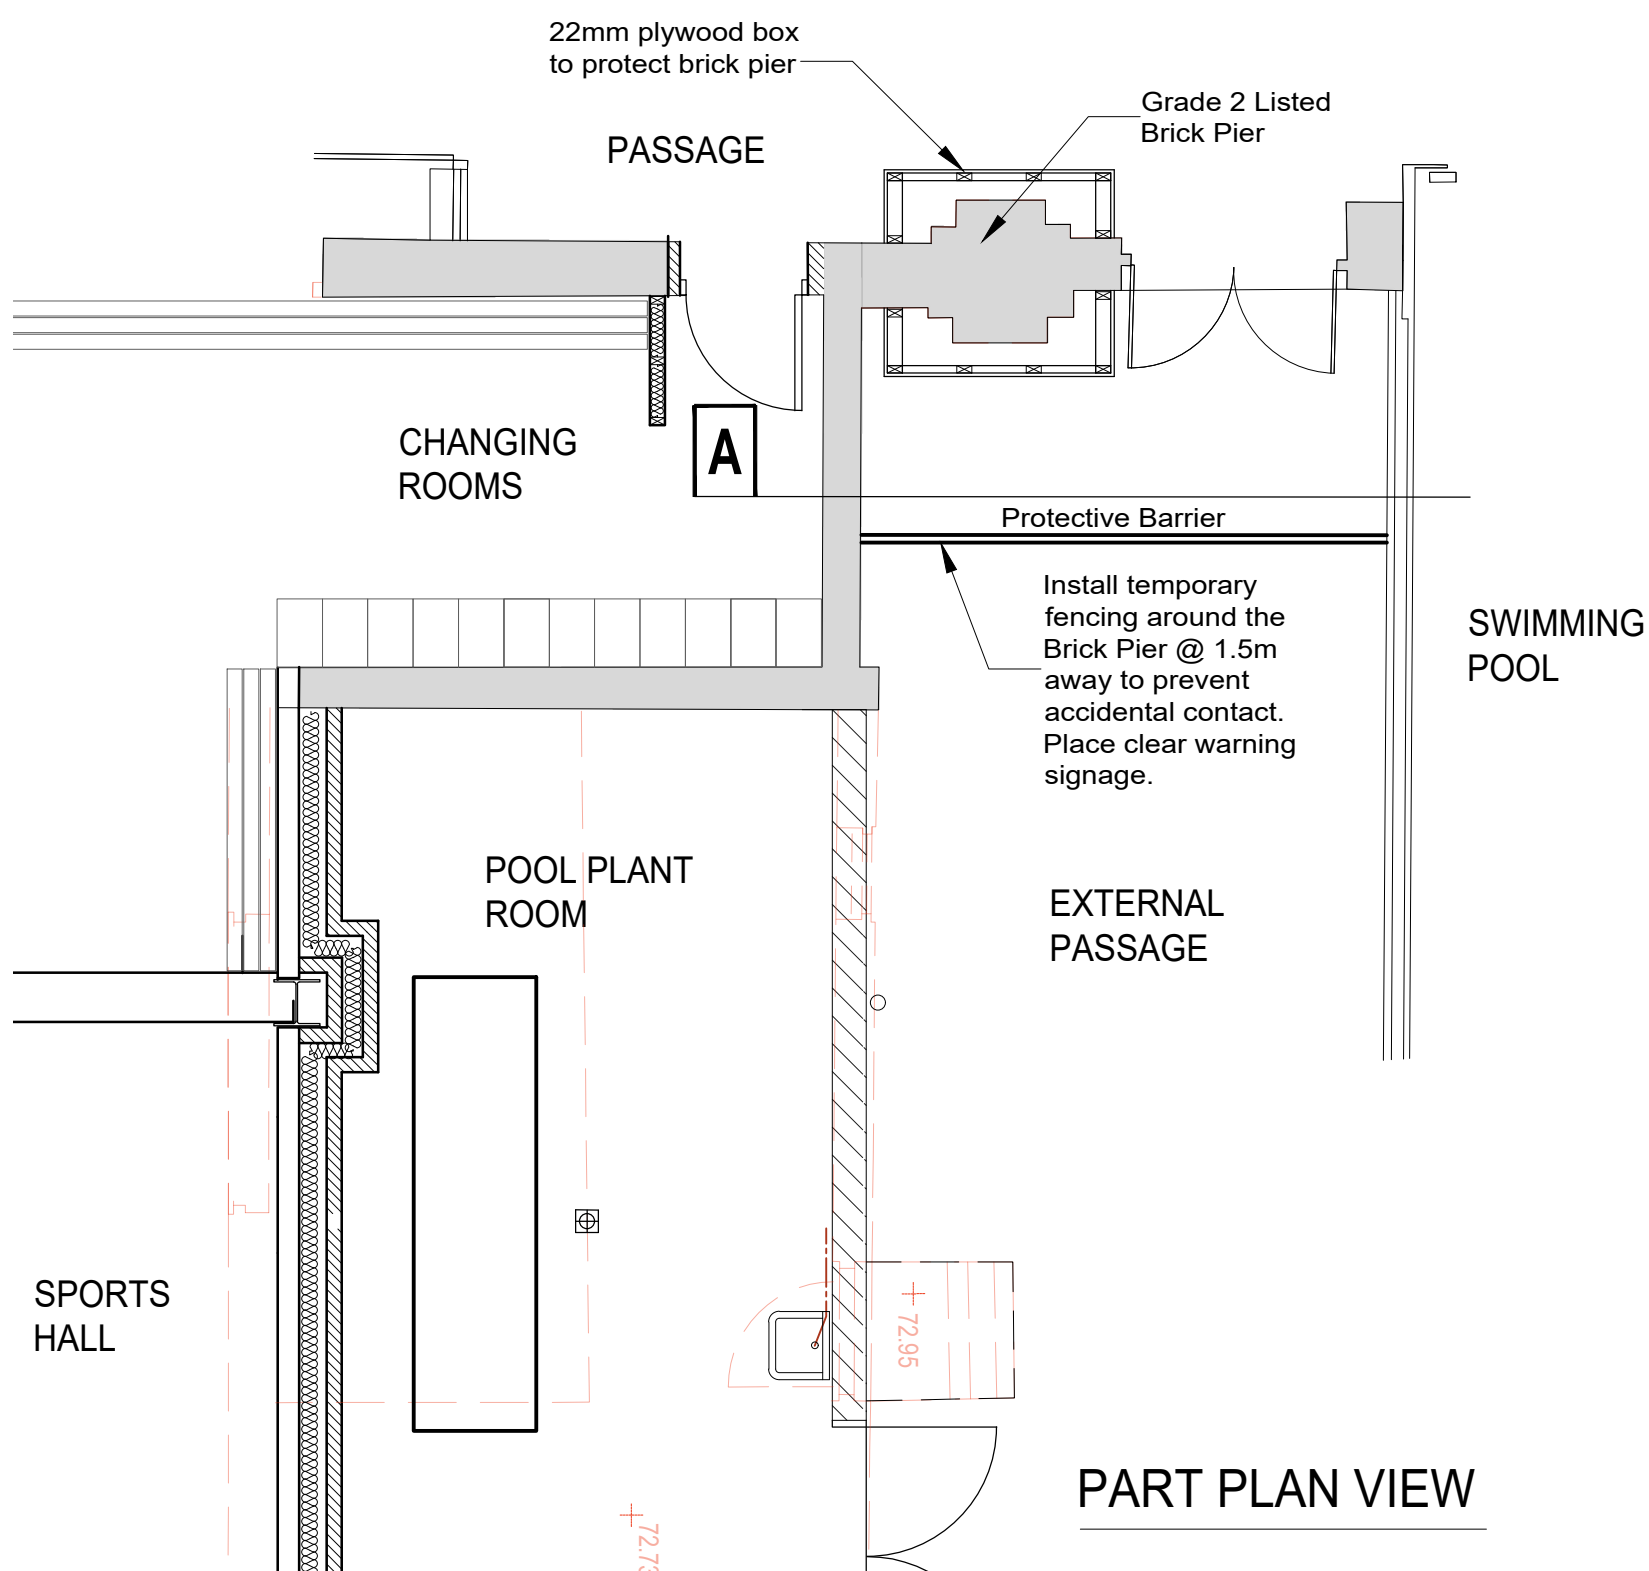



PART PLAN VIEW




EXTERNAL VIEW OF BRICK PIER



INTERNAL VIEW OF BRICK PIER

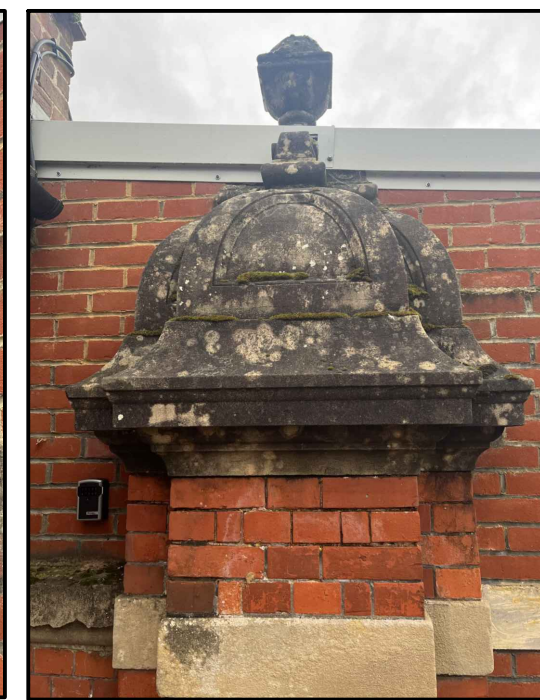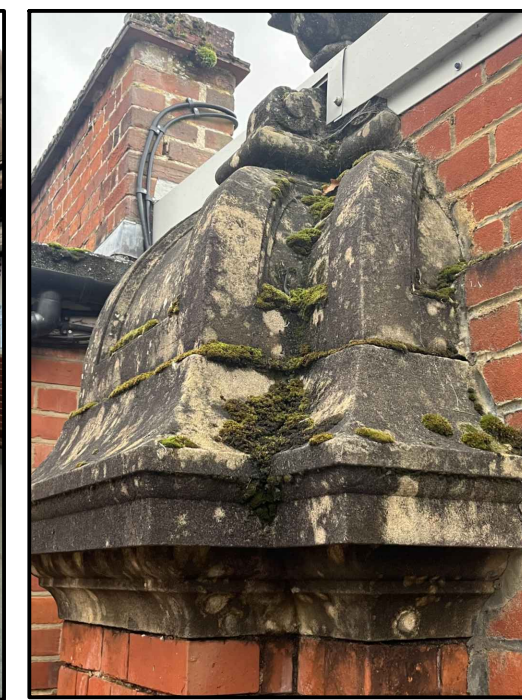

CONDITION OF BRICK COPING AT ROOF LEVEL

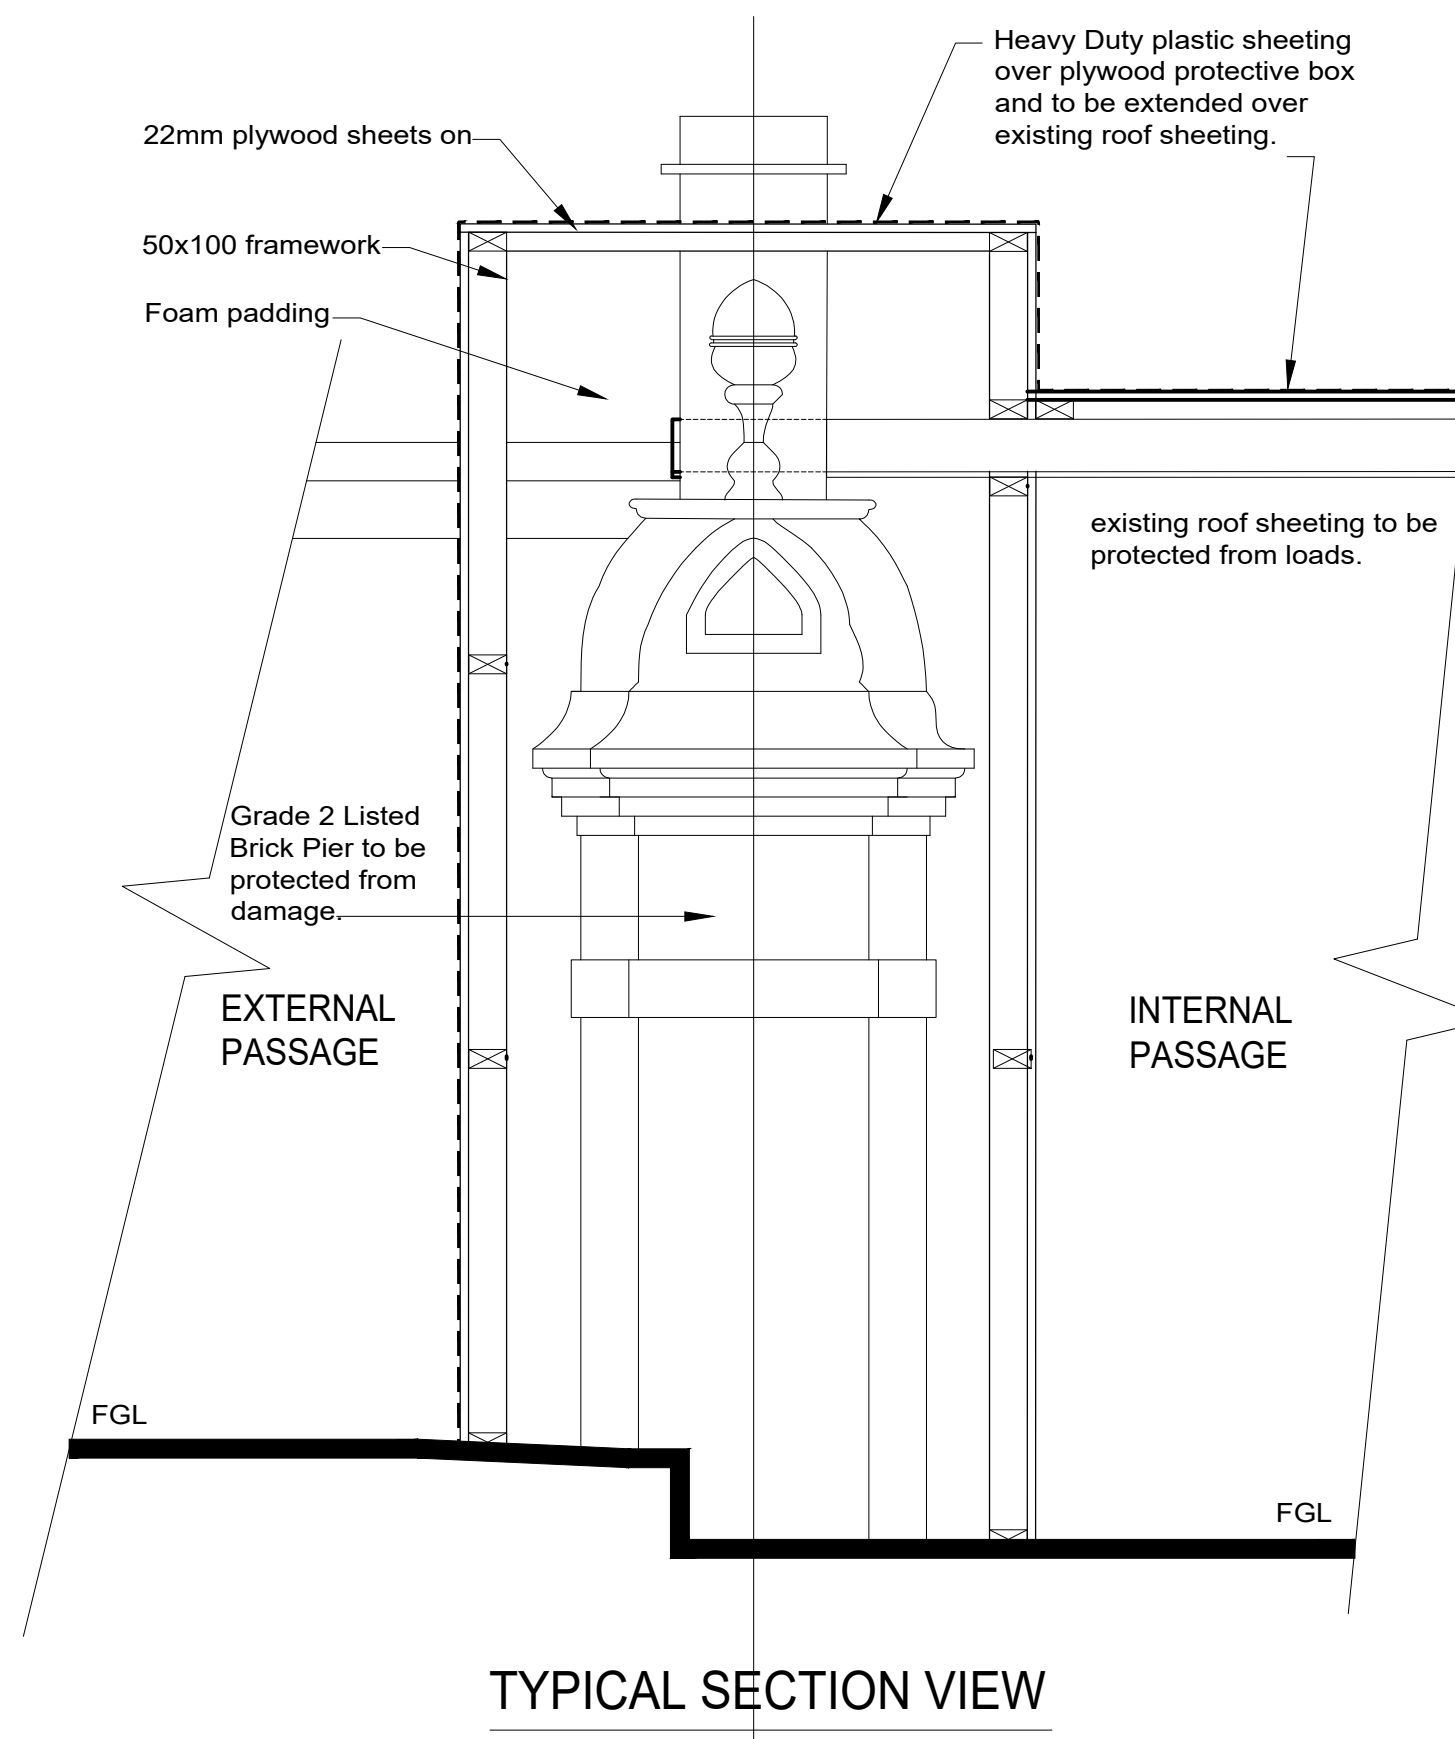

TYPICAL SECTION VIEW

Wrap the brick pier with foam padding. Ensure that all exposed surfaces are padded.

Place 22mm plywood sheets around the padded pier.

Fix the plywood boards together with screw forming a protective barrier around the pier.

Cover with heavy duty plastic sheeting over the plywood covered pier to prevent dust debris & moisture.

Plastic sheeting to be secured tightly with tape.

REV	COMMENTS	DATE



SHAUN TANNER
ARCHITECTURE & PLANNING

www.stlarchitecture.co.uk studio@stlarchitecture.co.uk 0118 989 0808

CLIENT Reddam House (Berkshire)Ltd
PROJECT New Sports Hall at Reddam House
Bearwood Rd, Sindleshams, Wokingham RG41
DRAWING Historic Brick Pier.

STATUS Planning **DATE** June2024

SCALE 1:50 / 1:20 **DRAWN** PB **CHECKED** NO 3807/225 **REV** .

THIS DRAWING MUST NOT BE SCALED UNLESS ISSUED FOR PLANNING PURPOSES. ALL DIMENSIONS ARE TO BE VERIFIED PRIOR TO SETTING OUT, COMMENCING WORK, OR PRODUCTION OF FABRICATION DRAWINGS. REPORT ANY DISCREPANCIES TO THE SUPERVISING OFFICER IMMEDIATELY. ©