


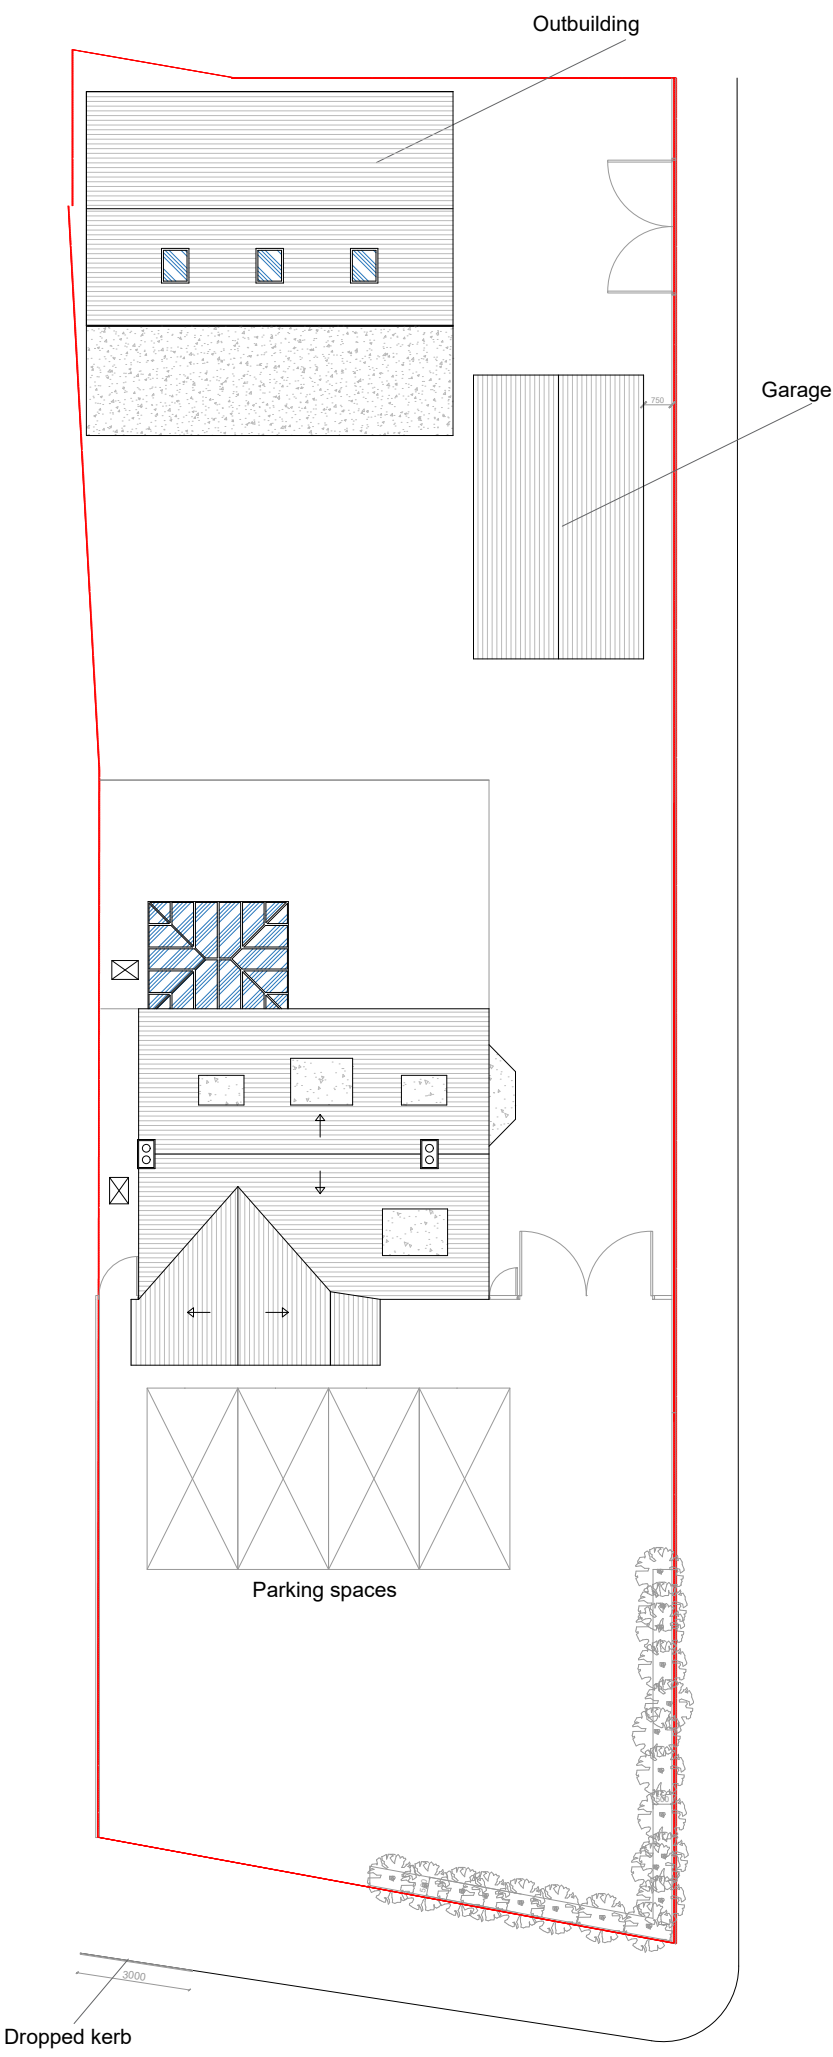

- Notes
1. All materials to match existing unless otherwise noted.
 2. Do not scale for the construction purposes.
 3. The contractor must verify all dimension on site prior to commencement of works.
 4. This document is copyright of the originator and must be treated as confidential.

Project
20 Culver Lane,
Reading, RG6 2DT


Drawing title
Existing Block plan

Drawing no
06

Rev
A

Scale
1:200 @ A2

Date
Feb 2026

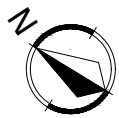

Existing Block Plan



1 Right Plan
1rightplan@gmail.com
07955 449 285