


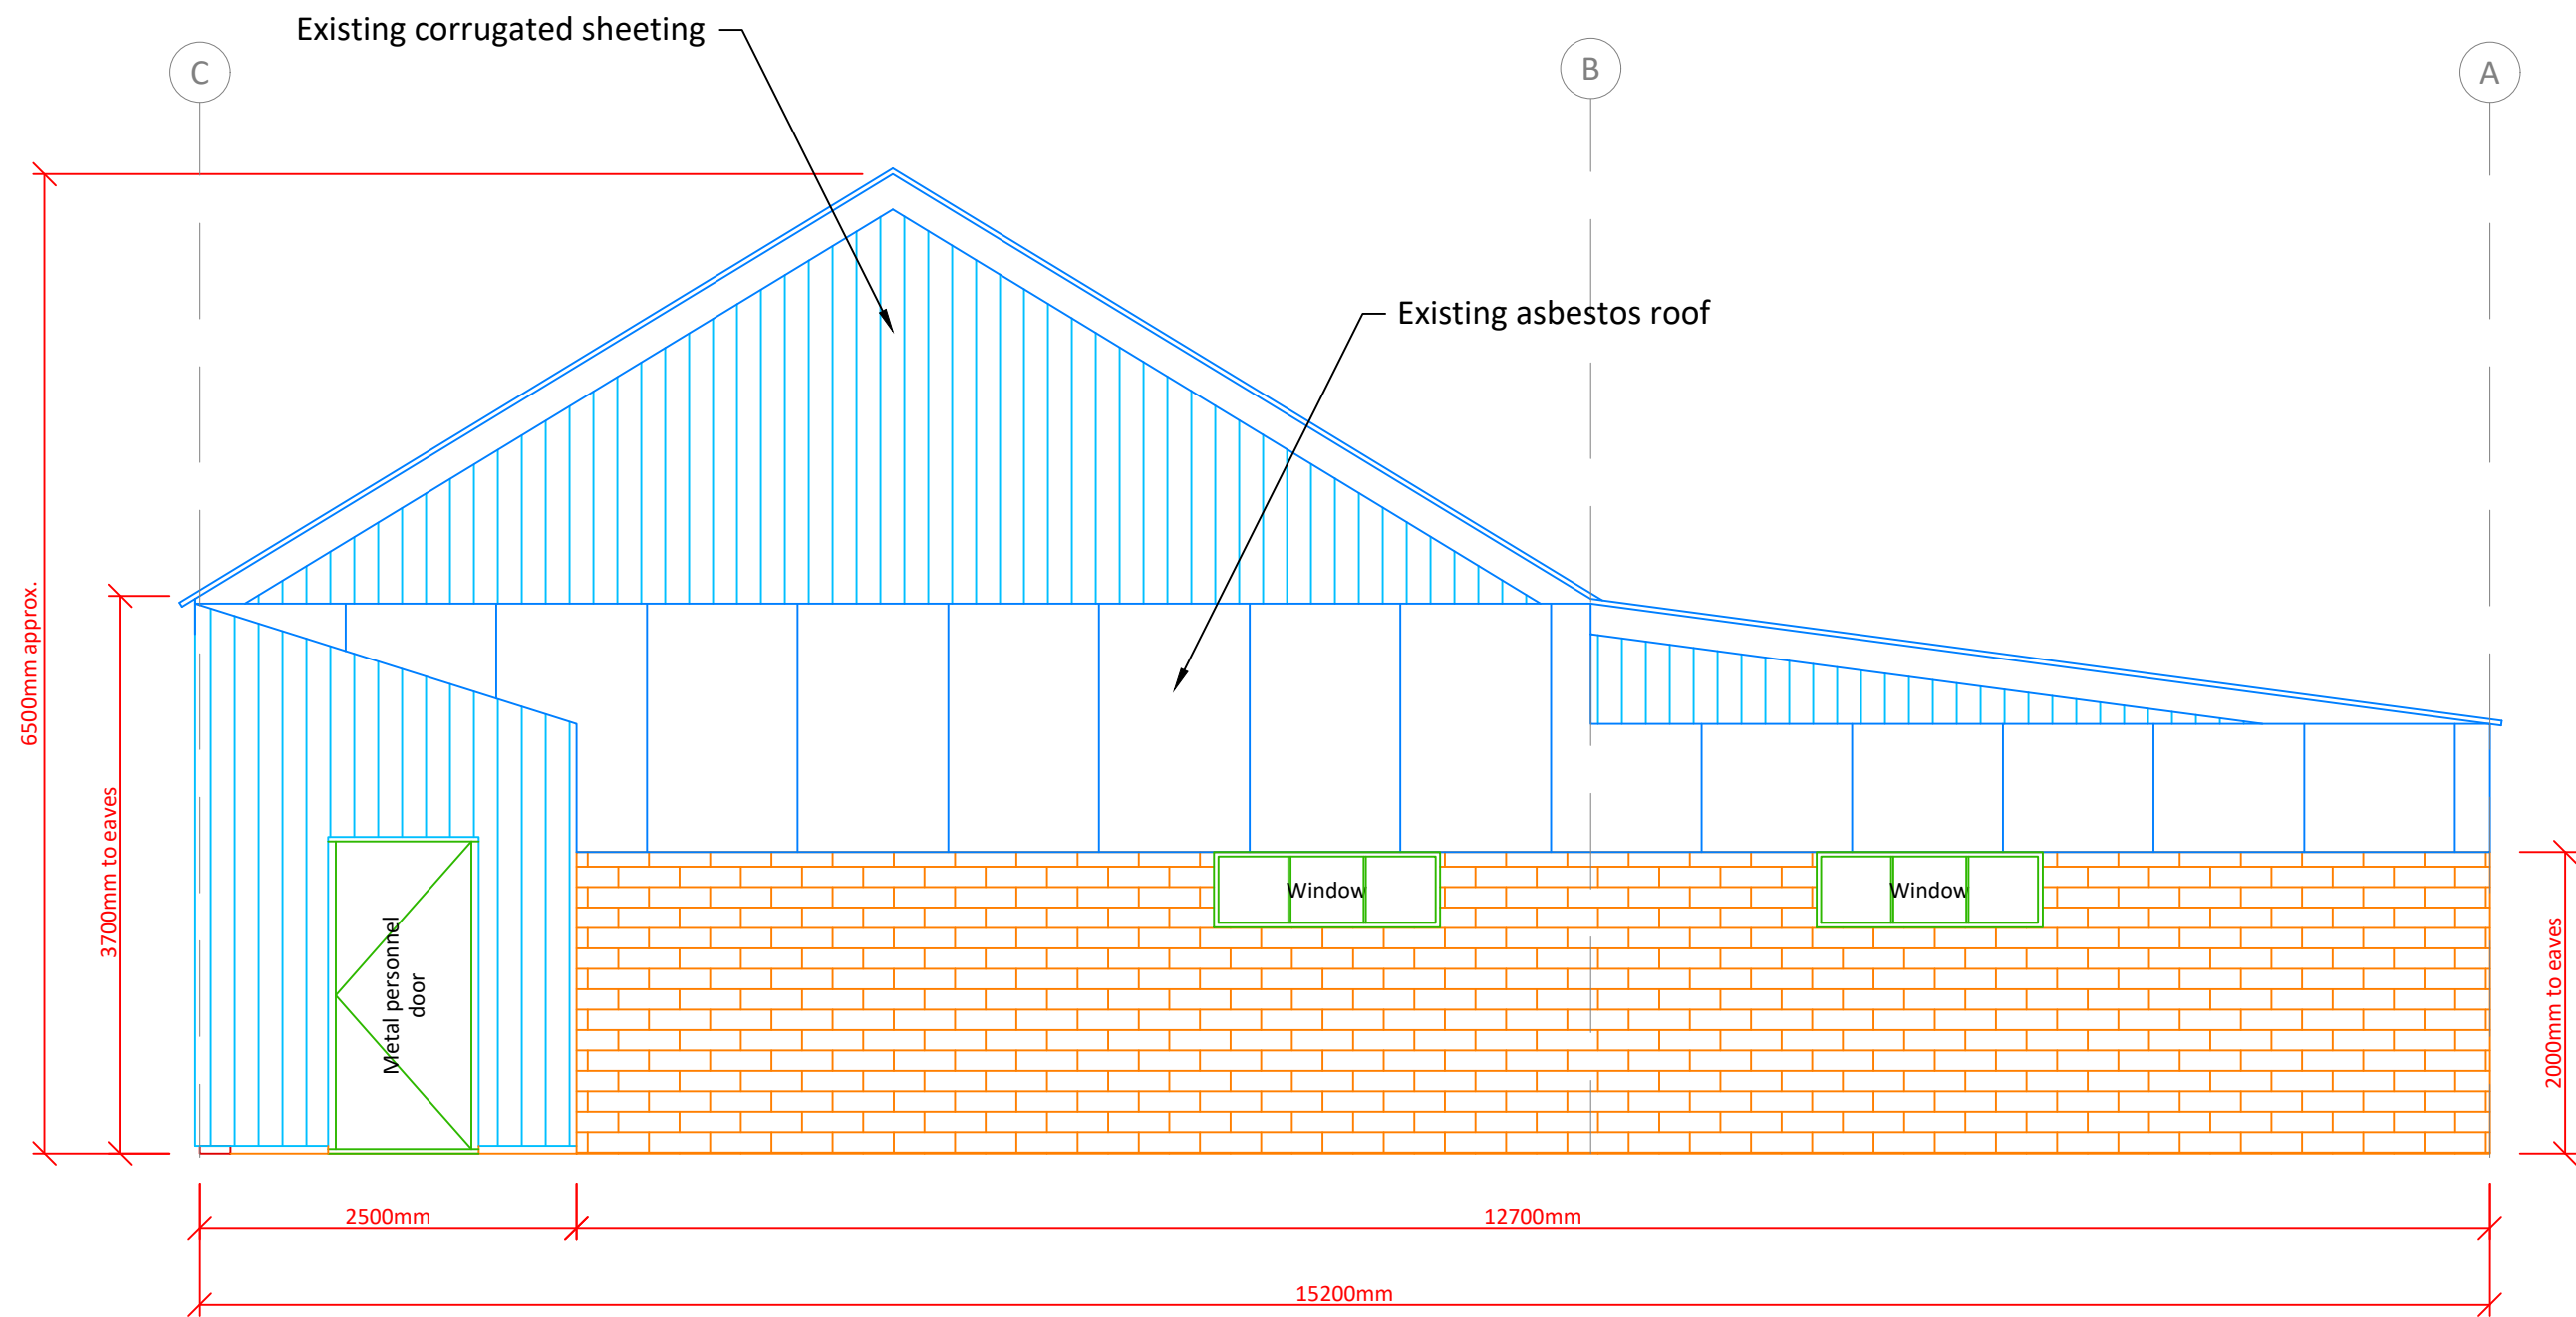

ELEVATION ACROSS GRIDLINE 3

Scale:	1:50@A3		 Tey Farm Systems Ltd Tel 01206 210003 Great Tey Business Centre, Warrens Farm, Great Tey, COLCHESTER. CO6 1JG	**	EXISTING GABLE ELEVATION	Drawing No:
Date:	10/09/24					24/105/PE/003 REV01
Drawn:	SM			WILLOW MARINA - WARGRAVE, RG10 8LH		