


ELEVATION ACROSS GRIDLINE A

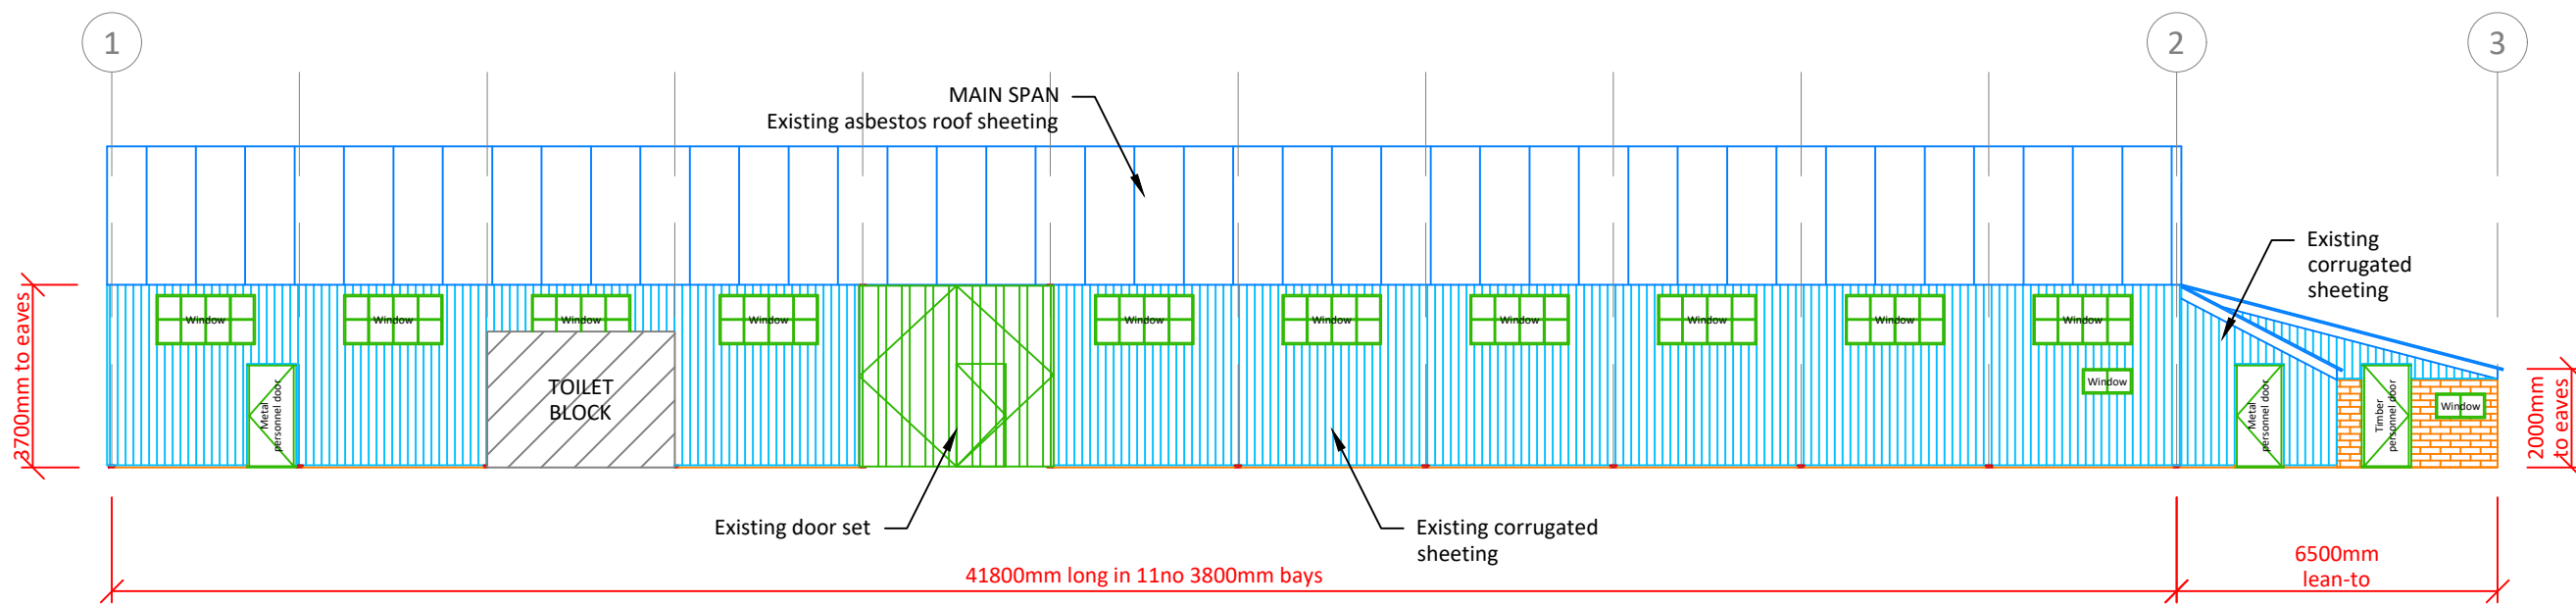

ELEVATION ACROSS GRIDLINE C

Scale:	1:150@A3		 Tey Farm Systems Ltd Tel 01206 210003 Great Tey Business Centre, Warrens Farm, Great Tey, COLCHESTER. CO6 1JG	**	EXISTING SIDE ELEVATION	Drawing No:
Date:	10/09/24			WILLOW MARINA - WARGRAVE, RG10 8LH		24/105/PE/002 REV01
Drawn:	SM					