


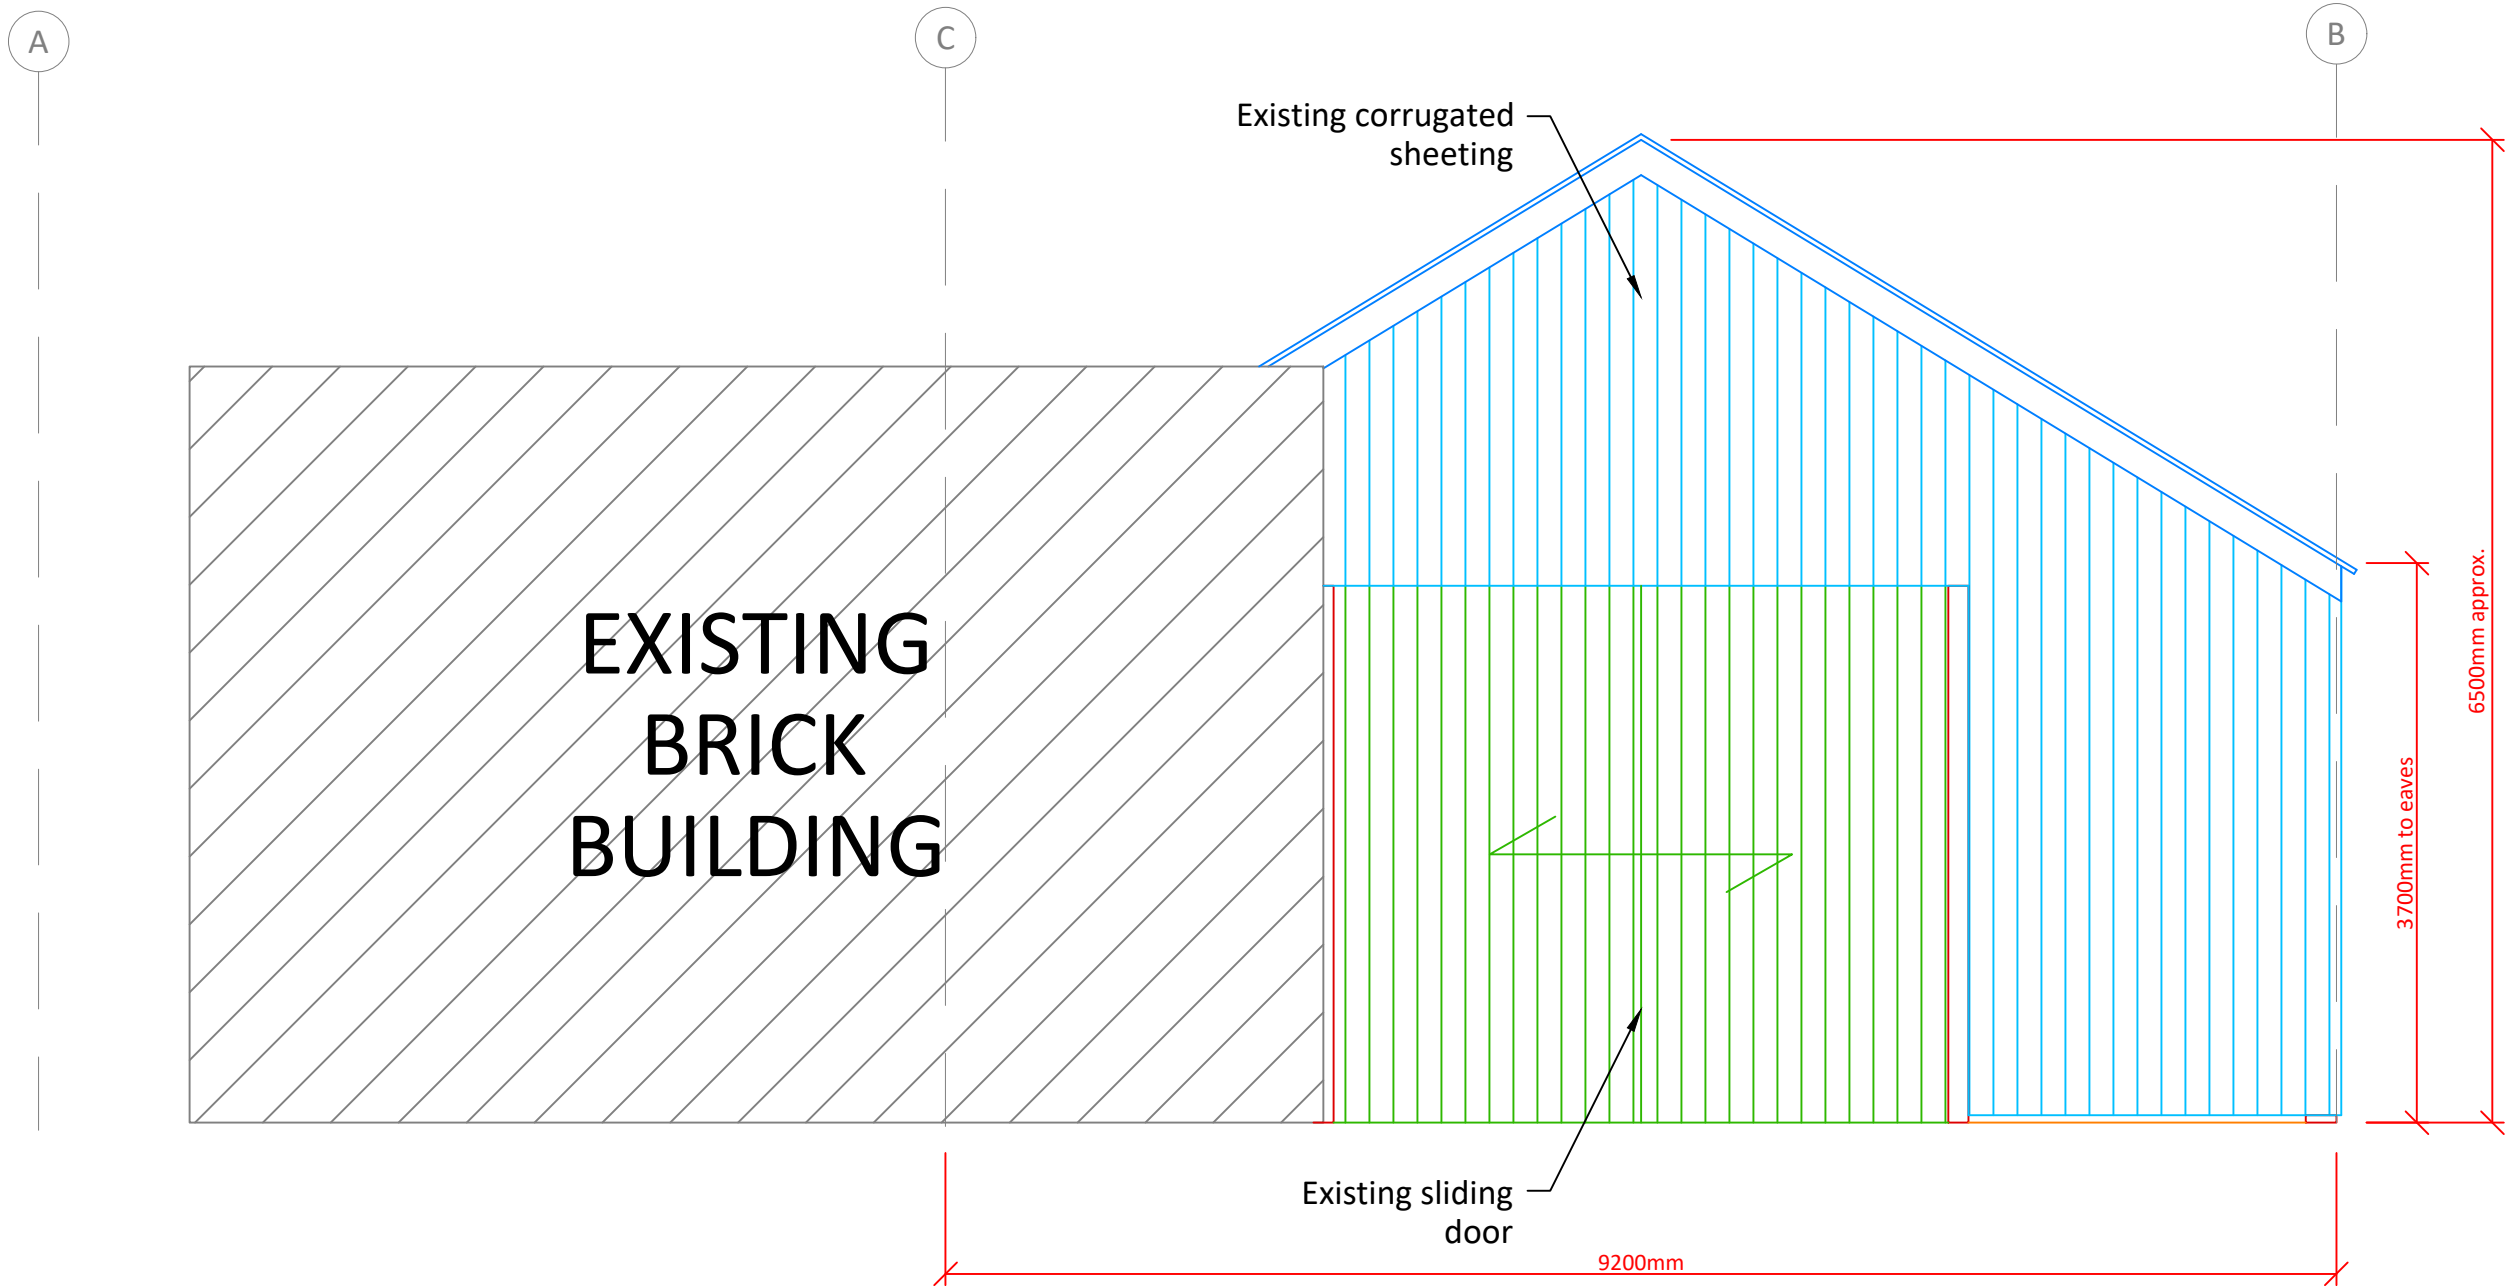

ELEVATION ACROSS GRIDLINE 1

Scale:	1:50@A3	 Tey Farm Systems Ltd Tel 01206 210003 Great Tey Business Centre, Warrens Farm, Great Tey, COLCHESTER. CO6 1JG	**	EXISTING GABLE ELEVATION	Drawing No:
Date:	10/09/24		WILLOW MARINA - WARGRAVE, RG10 8LH		24/105/PE/004 REV01
Drawn:	SM				