
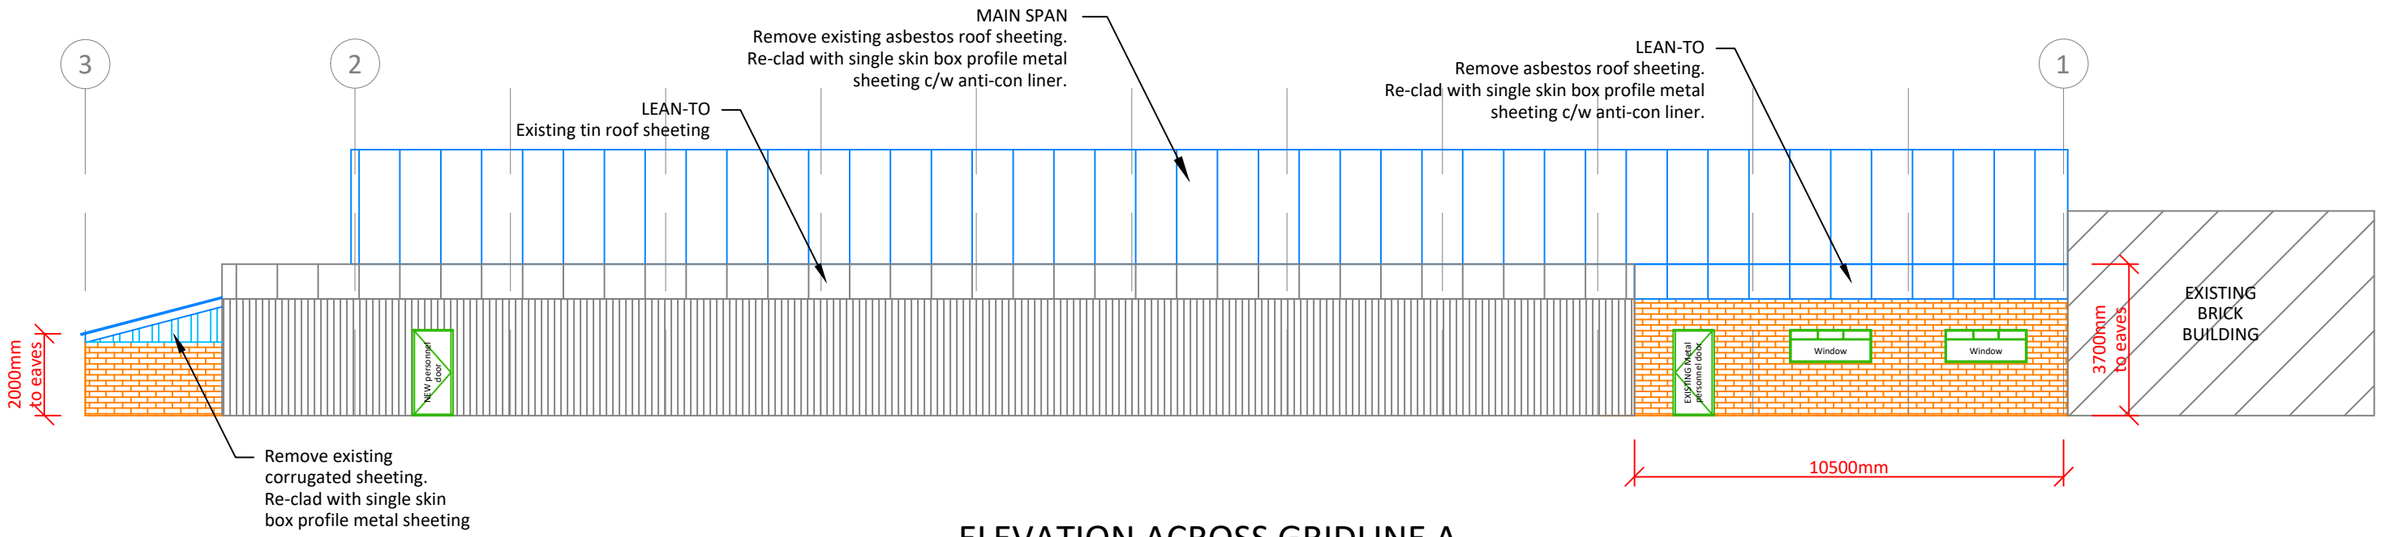


ELEVATION ACROSS GRIDLINE A

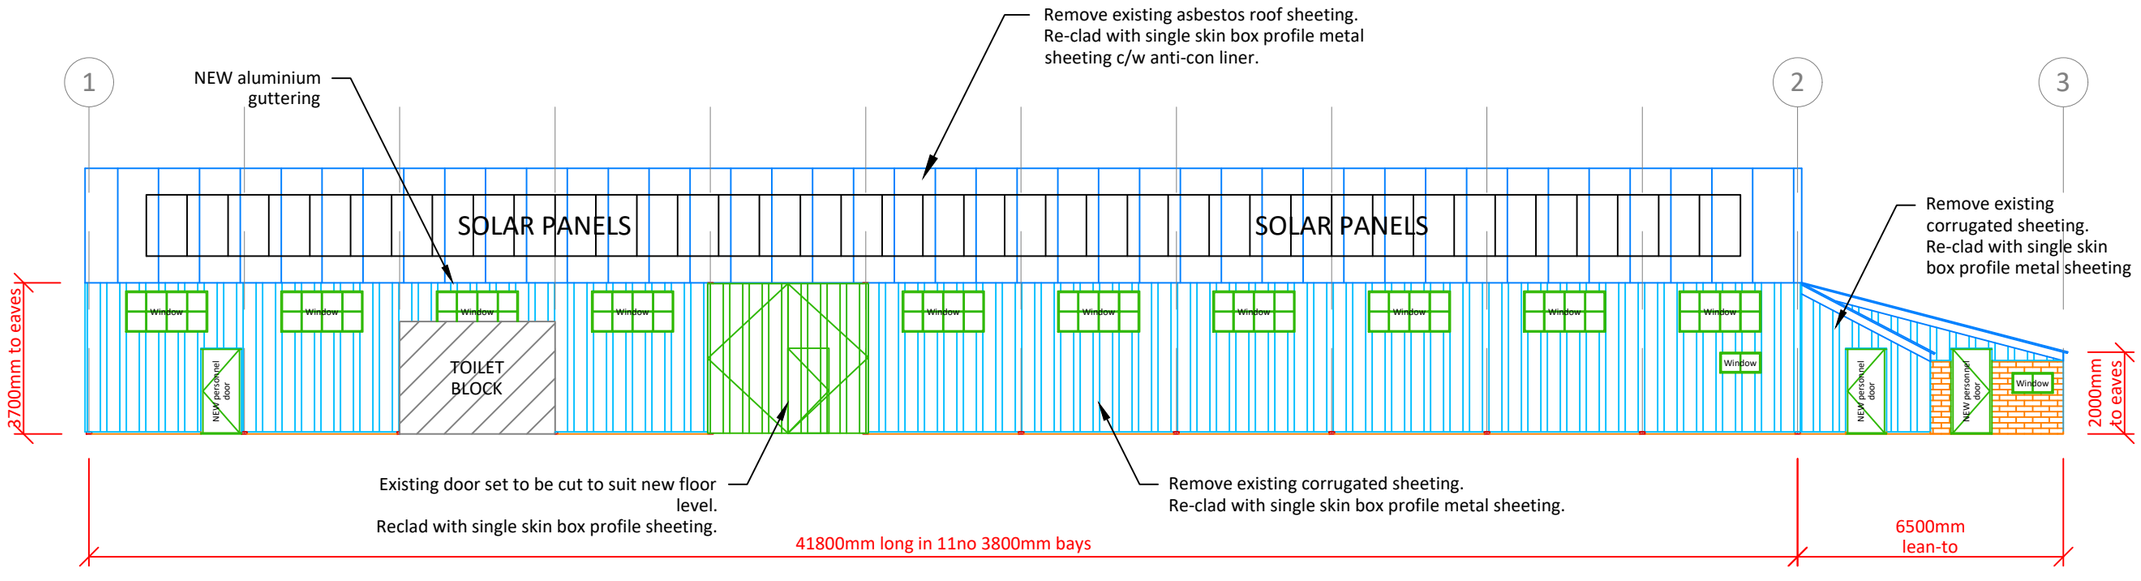

ELEVATION ACROSS GRIDLINE C

Scale:	1:150@A3	TEY FARM SYSTEMS	**Tey Farm Systems Ltd** **Tel 01206 210003** Great Tey Business Centre, Warrens Farm, Great Tey, COLCHESTER. CO6 1JG	**	PROPOSED SIDE ELEVATION	Drawing No:
Date:	10/09/24					
Drawn:	SM			WILLOW MARINA - WARGRAVE, RG10 8LH		24/105/PE/102 REV02

This drawing and its contents are the property of **Tey Farm Systems**. Thereon must not be disclosed to a third party without written consent from **Tey Farm Systems**.