


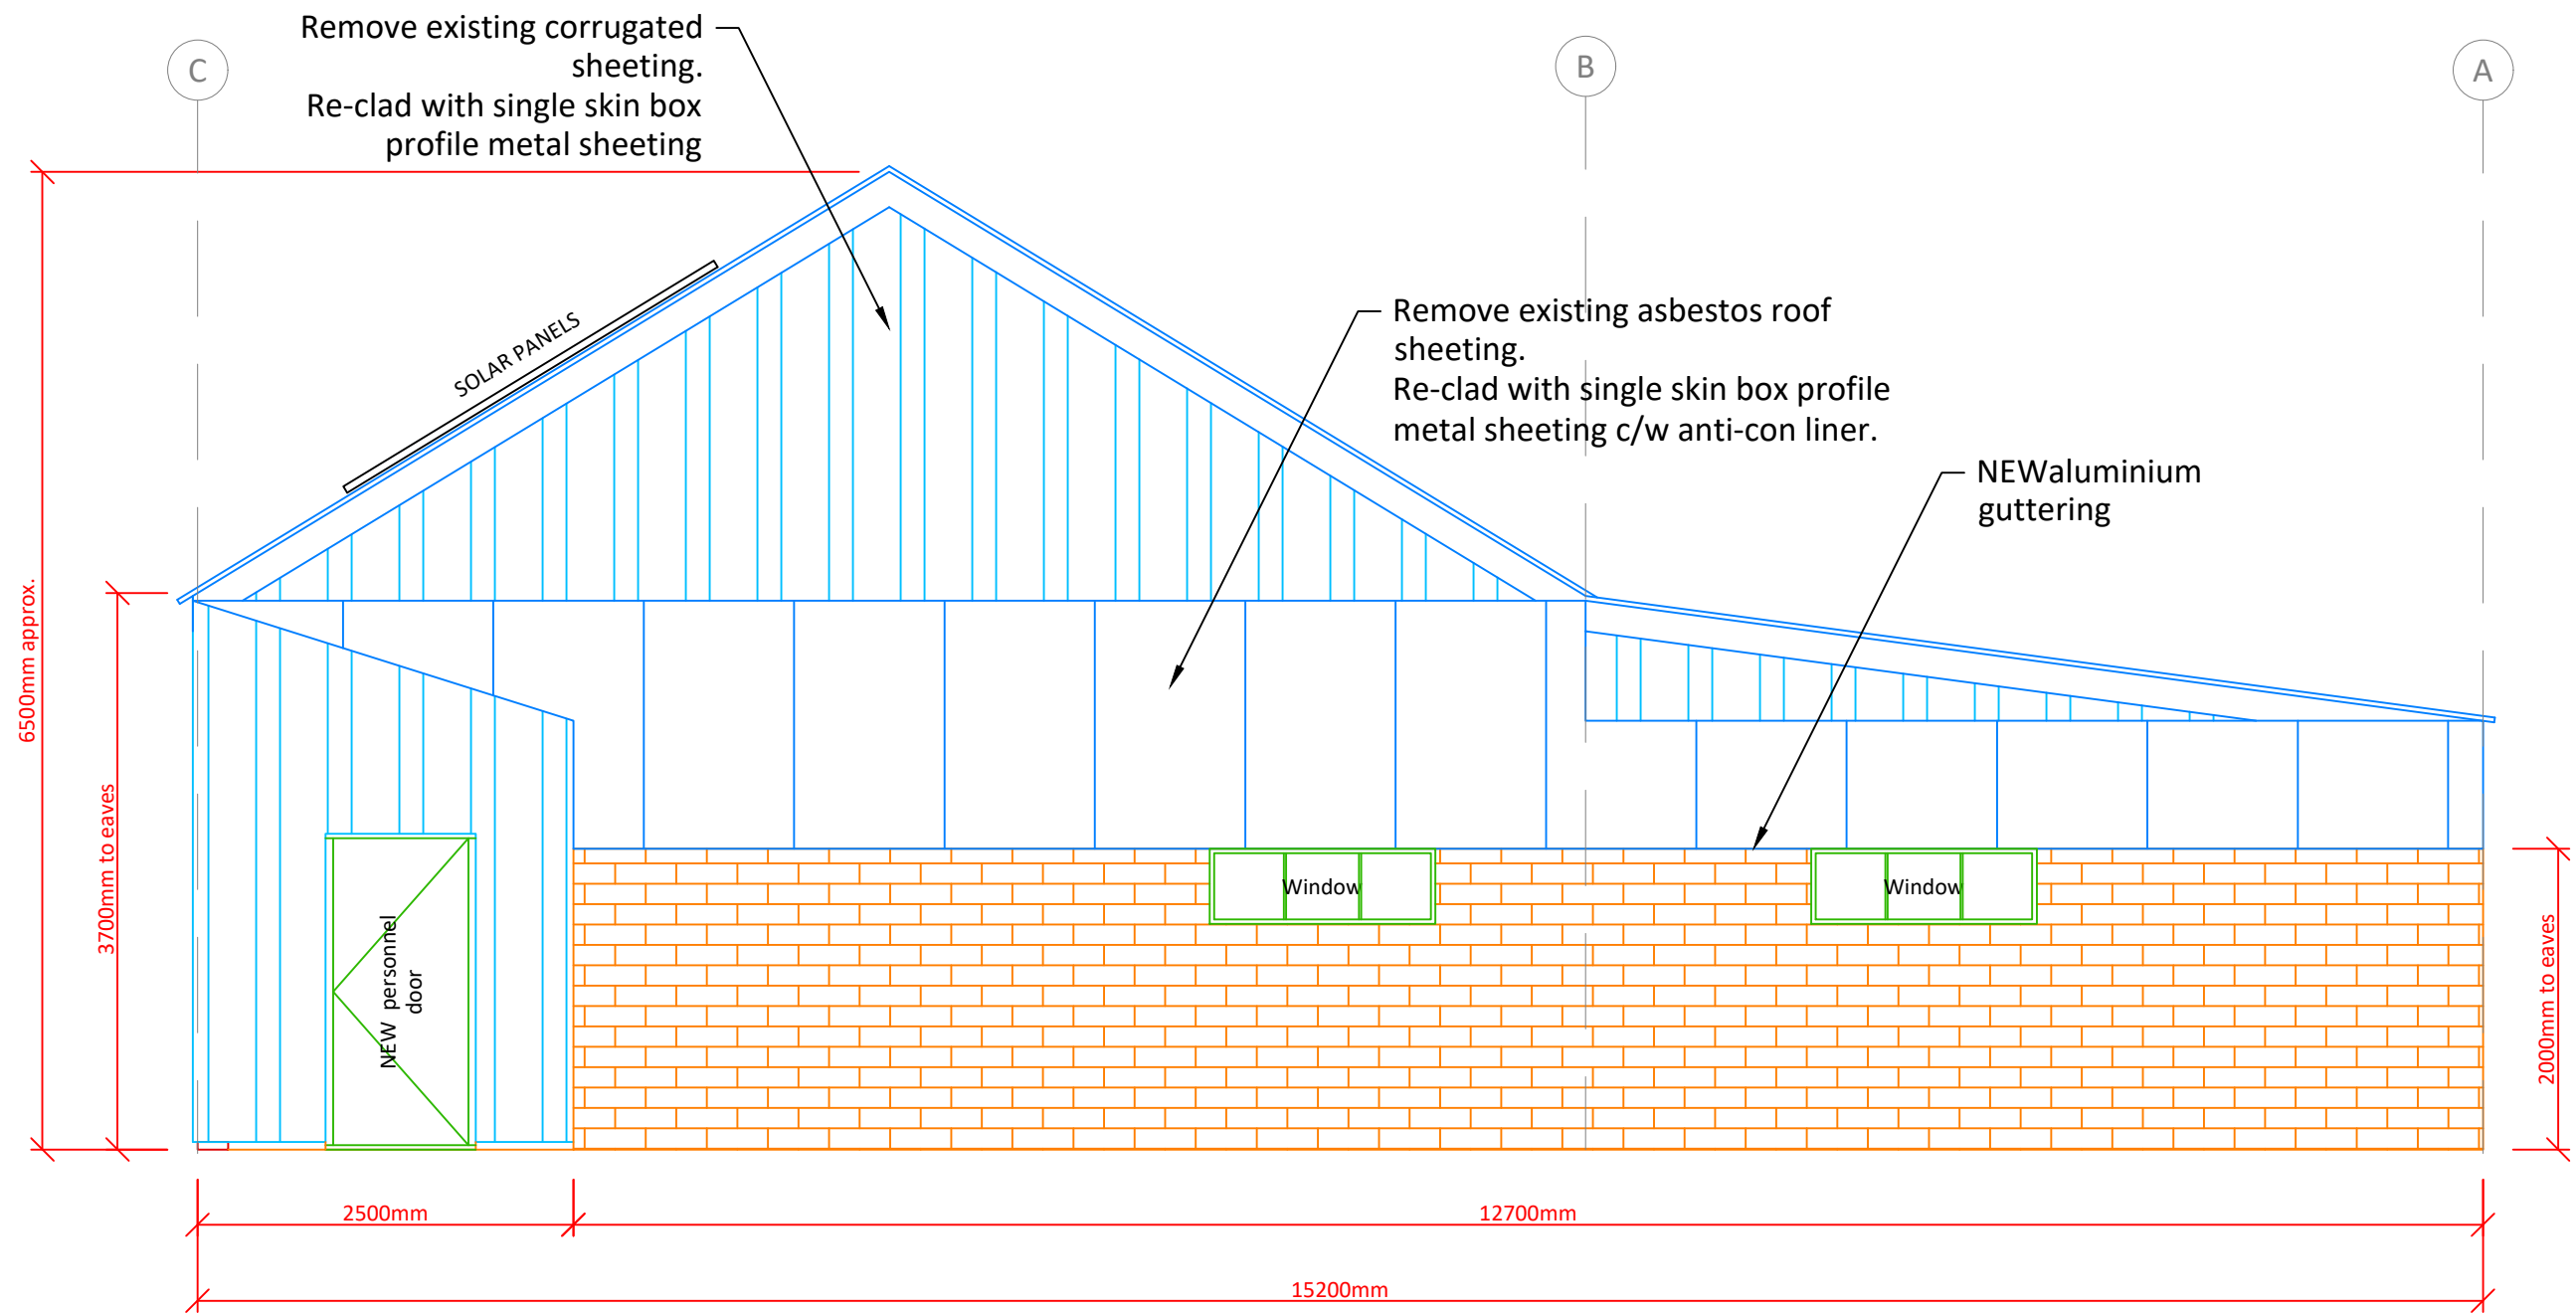

ELEVATION ACROSS GRIDLINE 3

Scale:	1:50@A3		 Tey Farm Systems Ltd Tel 01206 210003 Great Tey Business Centre, Warrens Farm, Great Tey, COLCHESTER. CO6 1JG	**	PROPOSED GABLE ELEVATION		Drawing No:
Date:	10/09/24			WILLOW MARINA - WARGRAVE, RG10 8LH			24/105/PE/103 REV02
Drawn:	SM						