


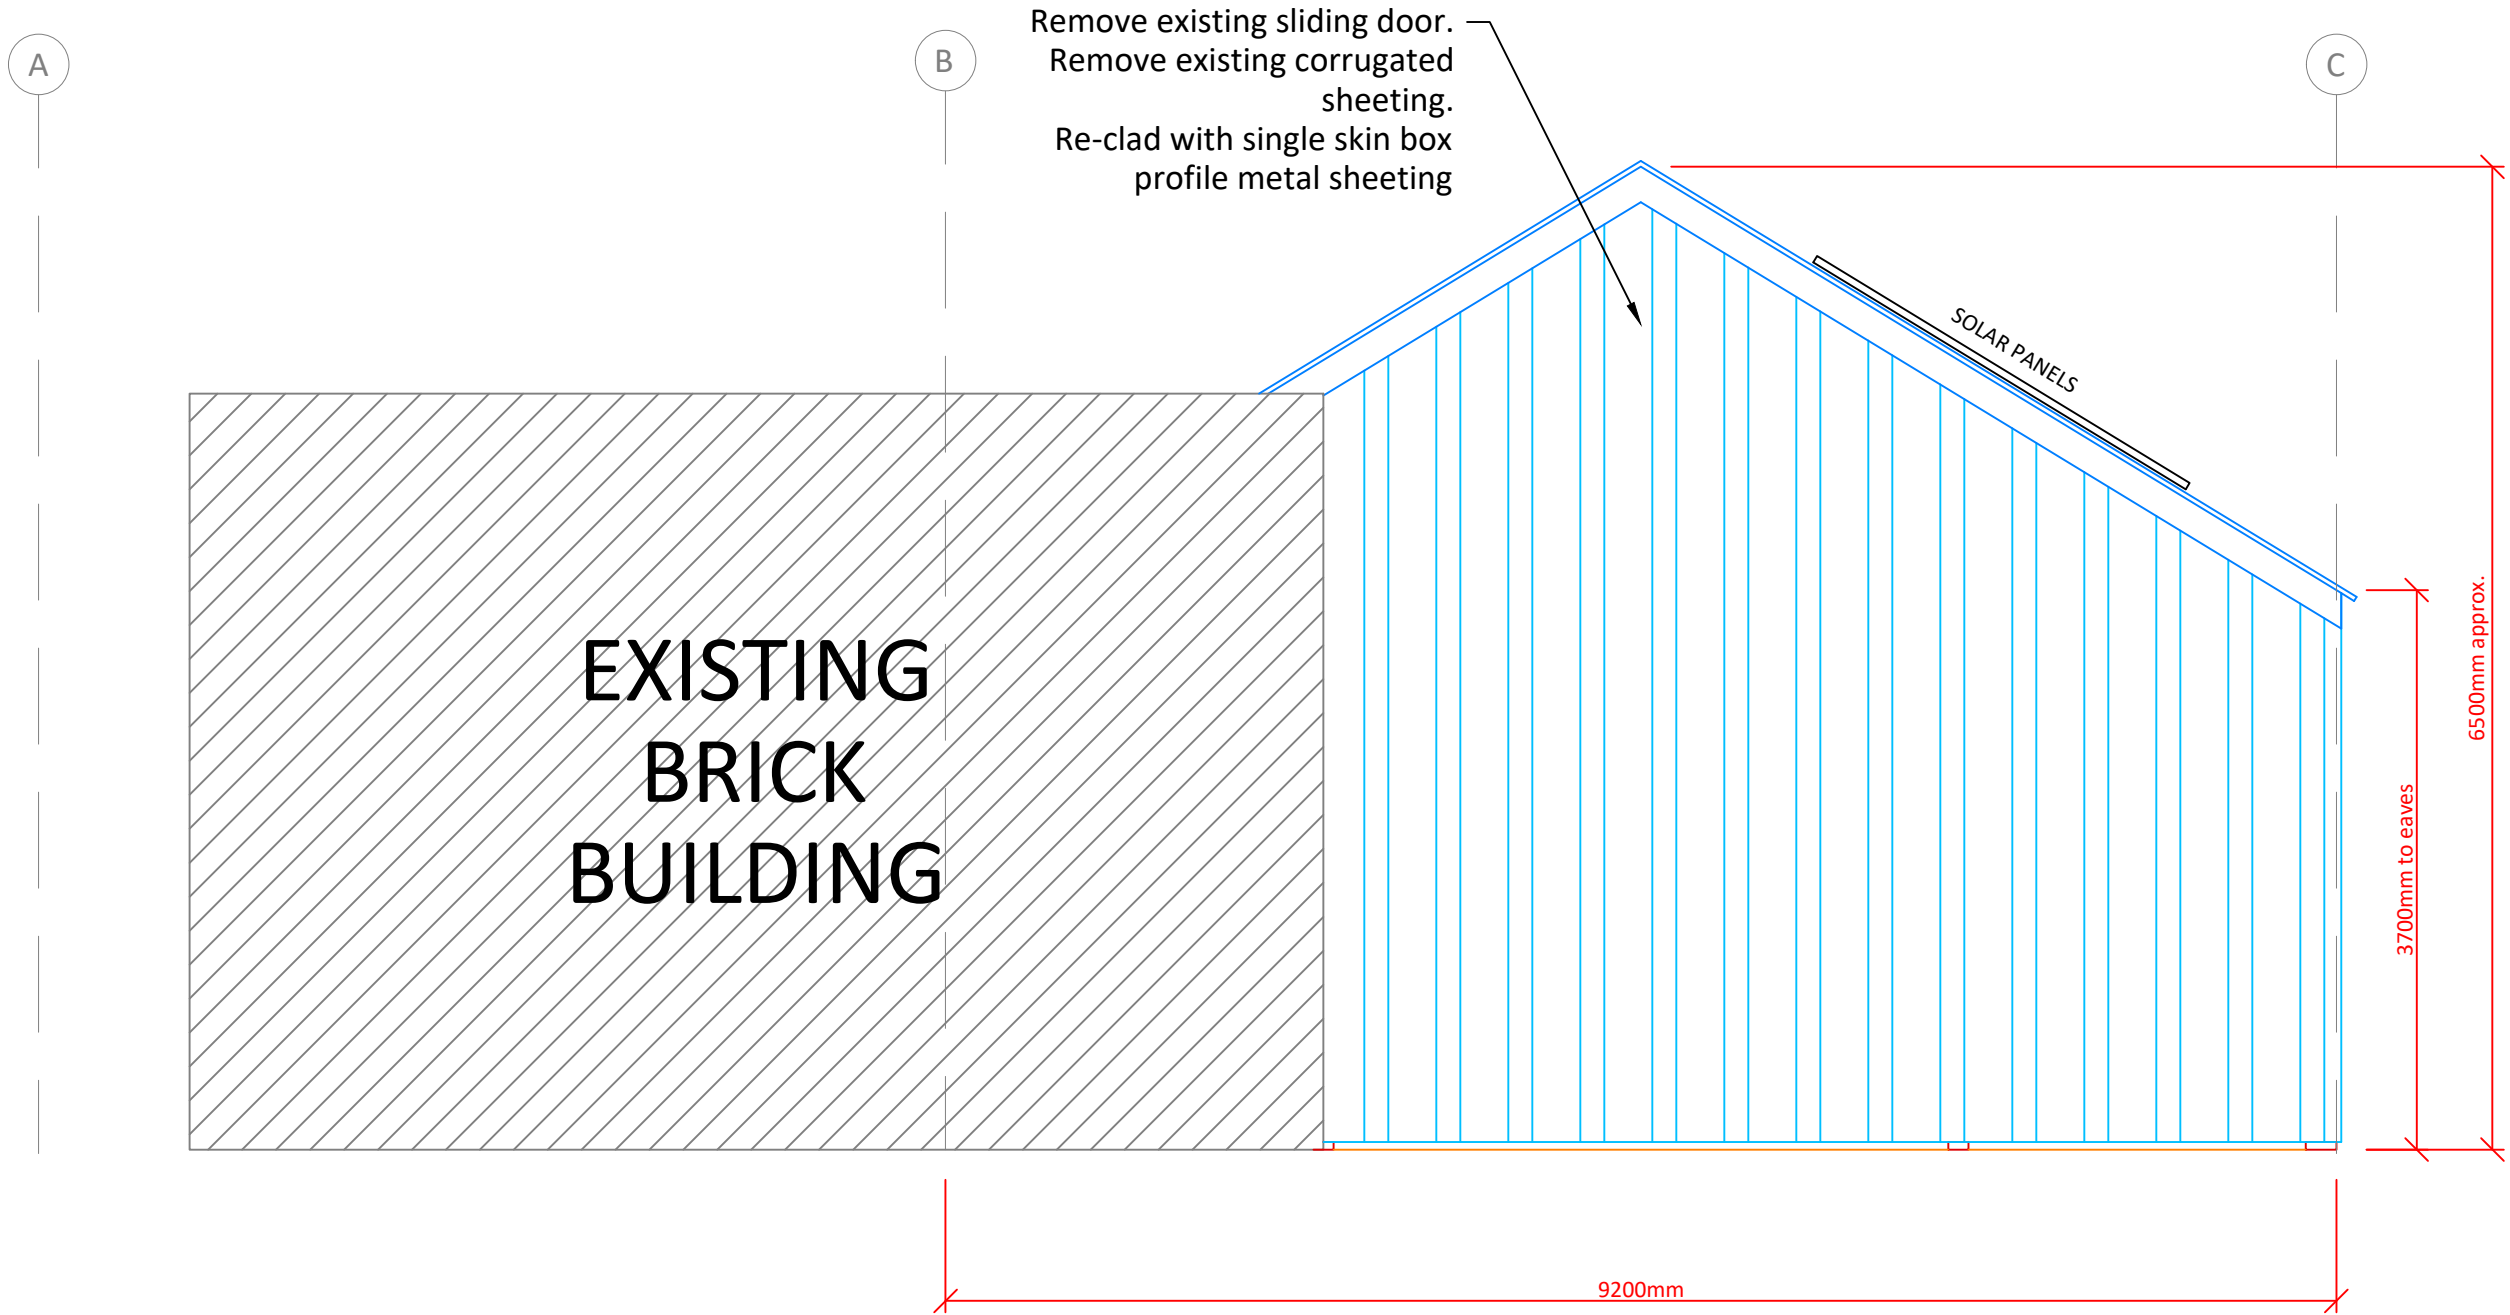

ELEVATION ACROSS GRIDLINE 1

Scale:	1:50@A3	 Tey Farm Systems Ltd Tel 01206 210003 Great Tey Business Centre, Warrens Farm, Great Tey, COLCHESTER. CO6 1JG	**	PROPOSED GABLE ELEVATION	Drawing No:
Date:	10/09/24		WILLOW MARINA - WARGRAVE, RG10 8LH		24/105/PE/104 REV02
Drawn:	SM				

This drawing and its contents are the property of Tey Farm Systems. Thereon must not be disclosed to a third party without written consent from Tey Farm Systems.