



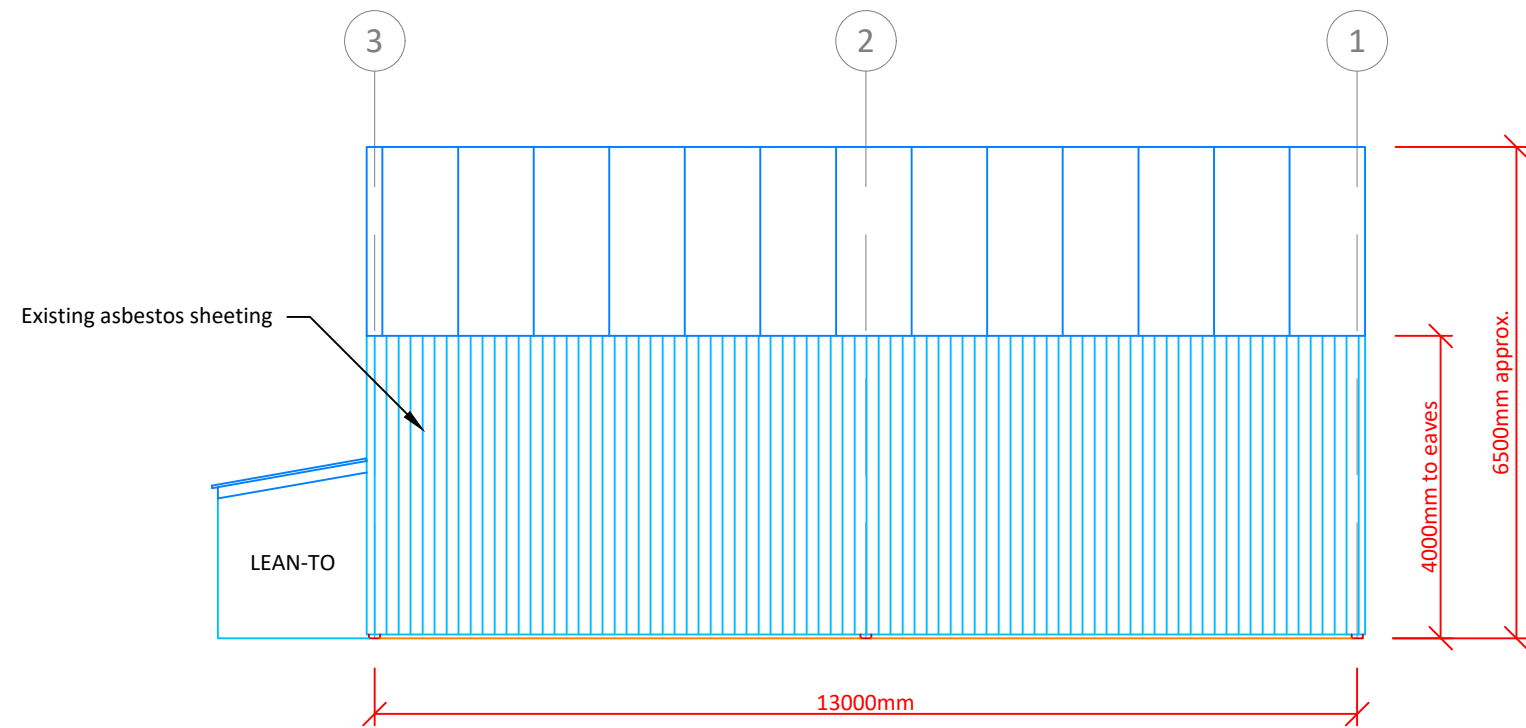

ELEVATION ACROSS GRIDLINE A

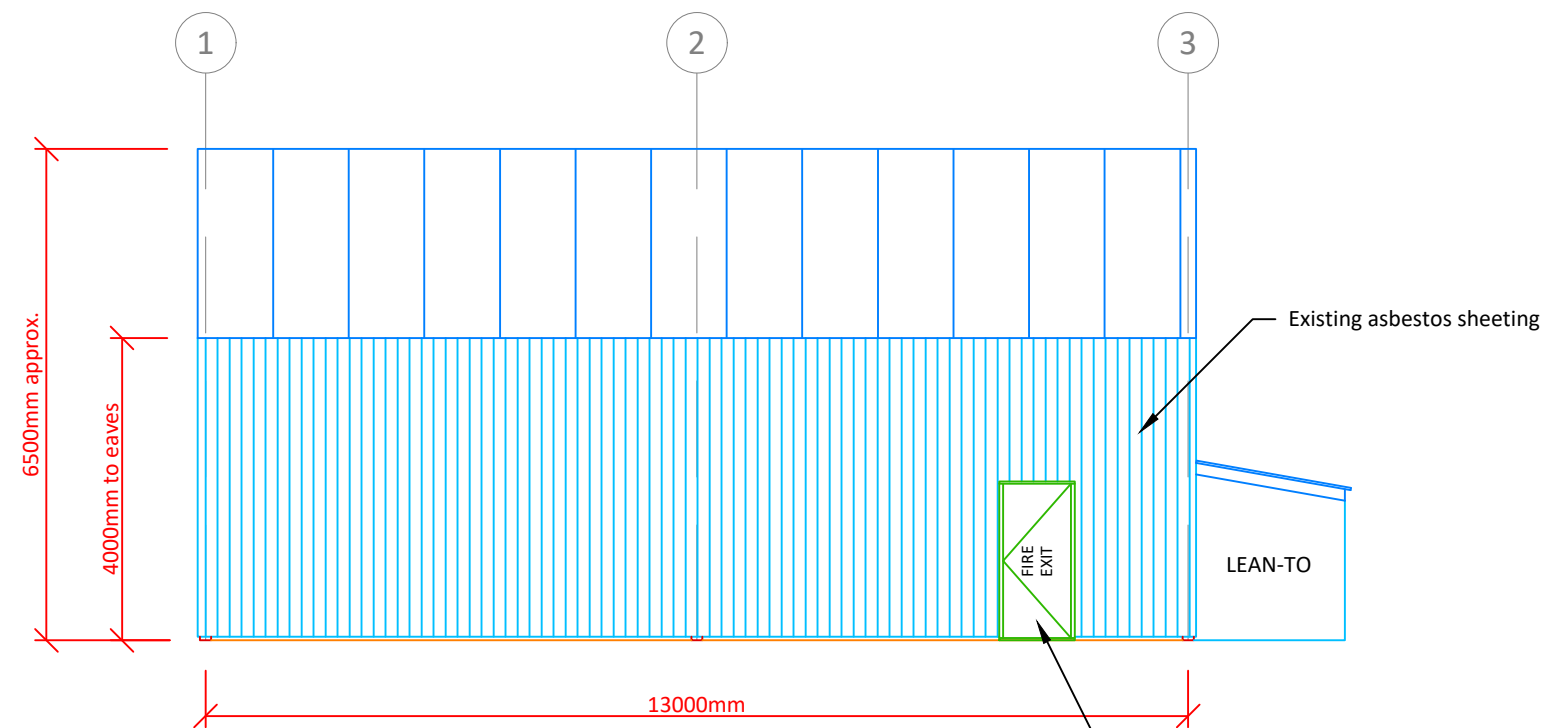

ELEVATION ACROSS GRIDLINE C

Scale:	1:100@A3		 Tey Farm Systems Ltd Tel 01206 210003 Great Tey Business Centre, Warrens Farm, Great Tey, COLCHESTER. CO6 1JG	**	BUILDING 3 - EXISTING SIDE ELEVATIONS	Drawing No:
Date:	08/11/24					24/147/PE/002 REV01
Drawn:	SM			WILLOW MARNIA - WARGRAVE, RG10 8LH		