



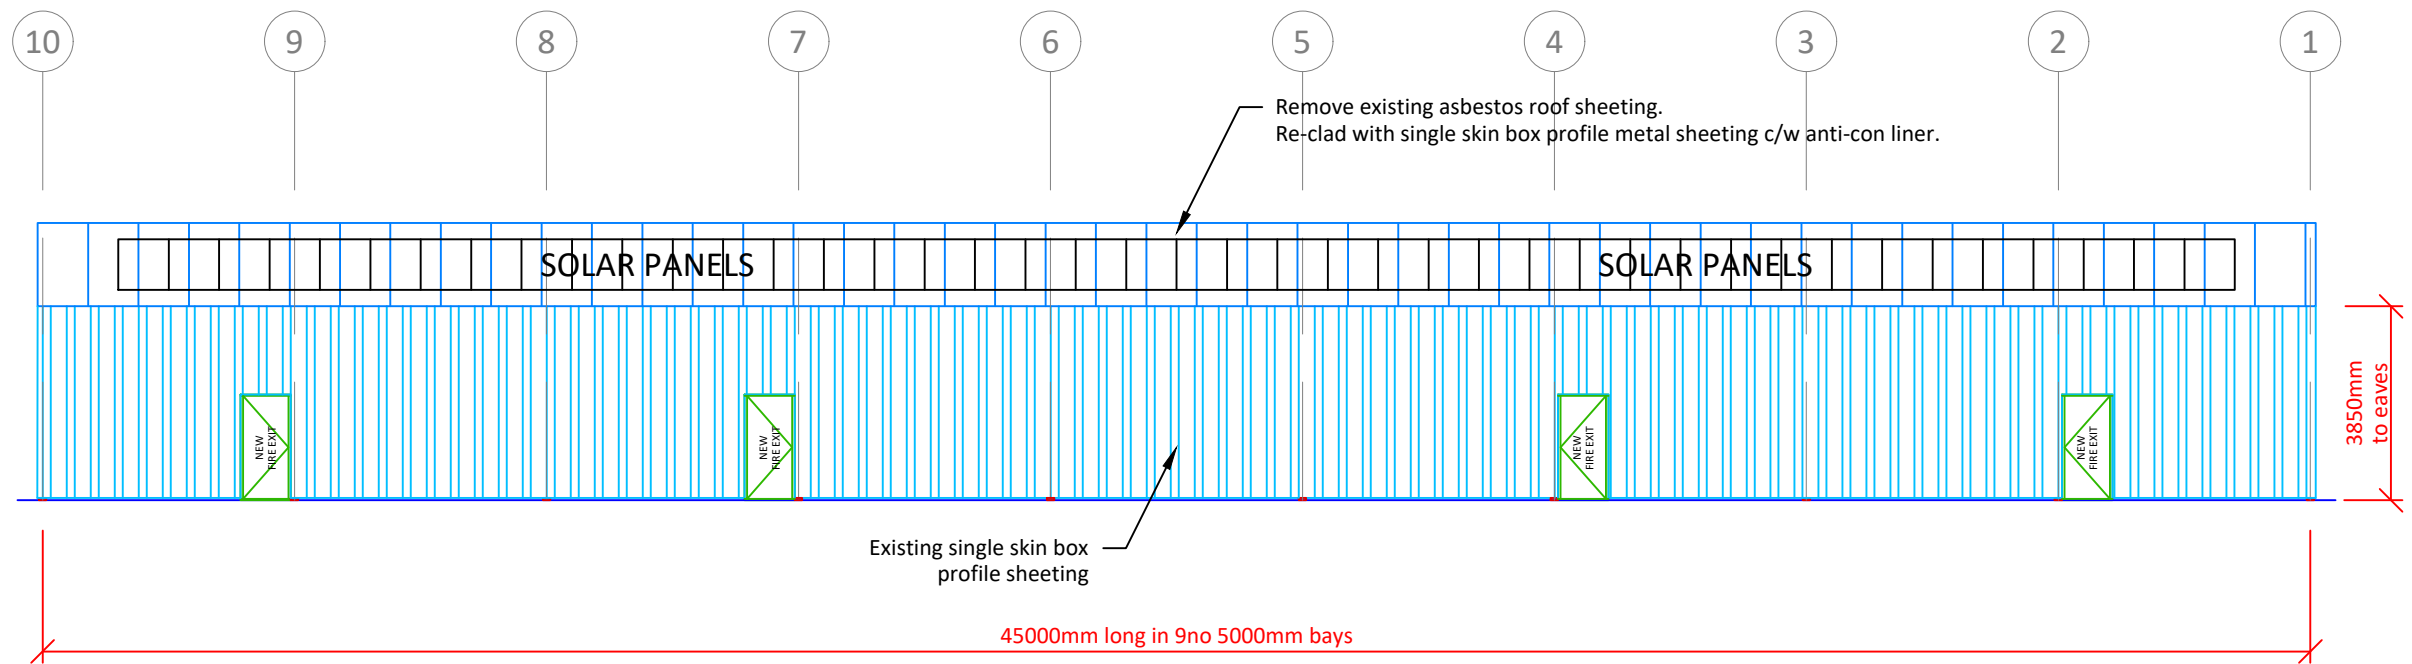

ELEVATION ACROSS GRIDLINE A

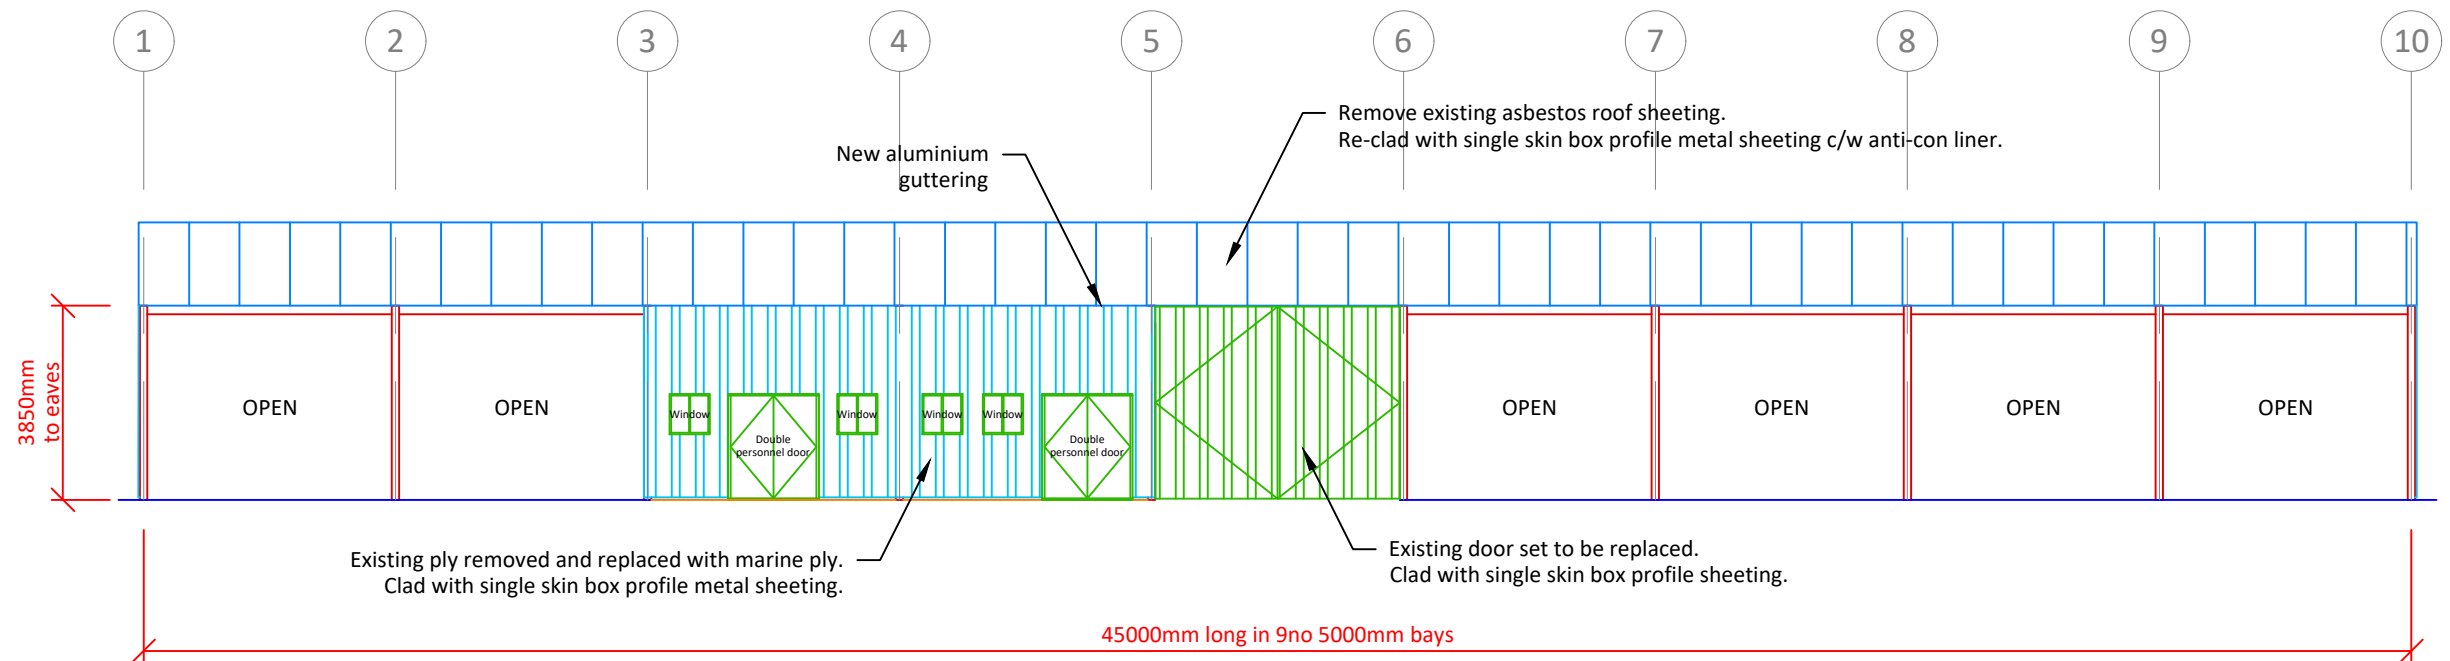

ELEVATION ACROSS GRIDLINE B

Scale:	1:150@A3		 Tey Farm Systems Ltd Tel 01206 210003 Great Tey Business Centre, Warrens Farm, Great Tey, COLCHESTER. CO6 1JG	**	BUILDING 2 - PROPOSED SIDE ELEVATIONS	Drawing No:
Date:	17/09/24					24/146/PE/102 REV03
Drawn:	SM			WILLOW MARINA - WARGRAVE, RG10 8LH		