


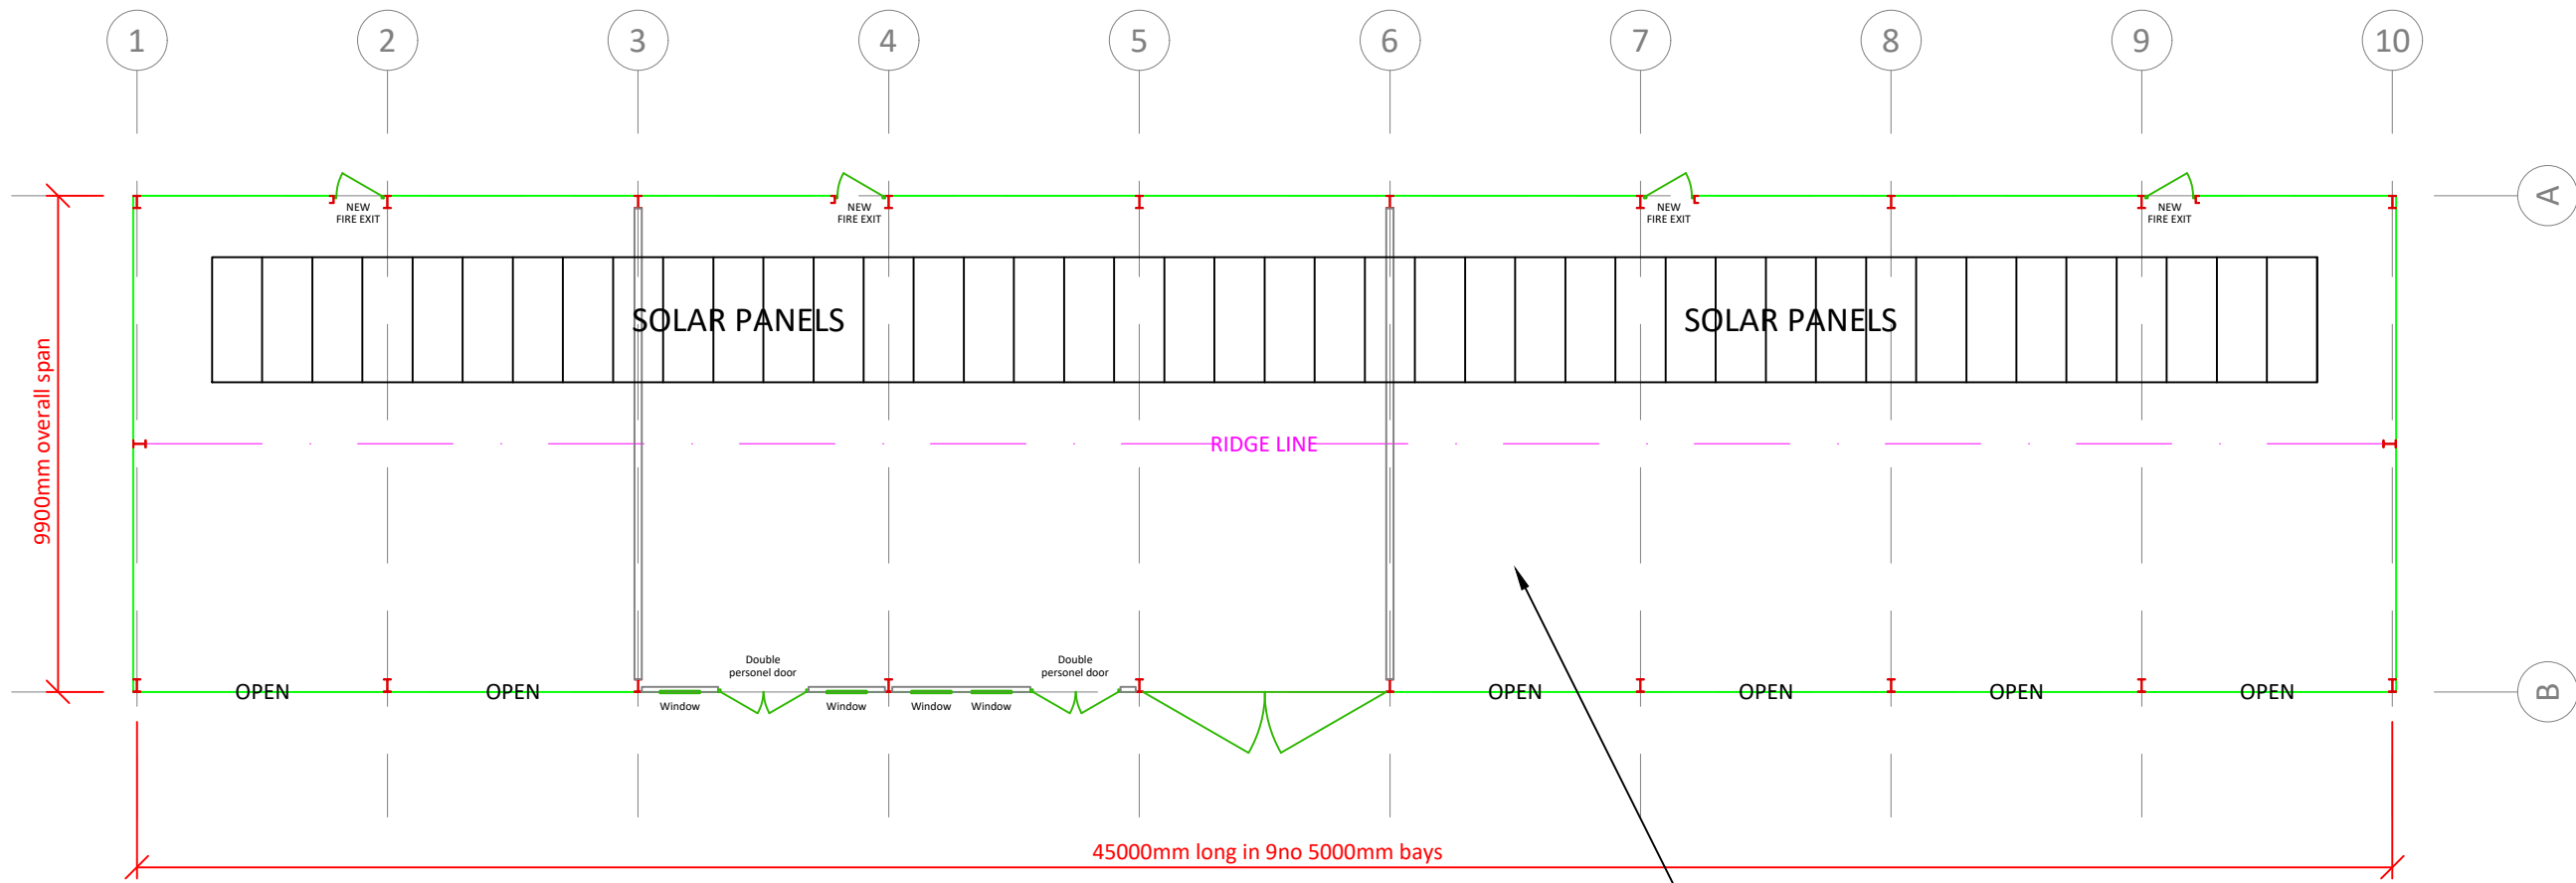

Scale:	1:150@A3		 Tey Farm Systems Ltd Tel 01206 210003 Great Tey Business Centre, Warrens Farm, Great Tey, COLCHESTER. CO6 1JG	**	BUILDING 2 - PROPOSED GENERAL ARRANGMENT	Drawing No:
Date:	17/09/24			WILLOW MARINA - WARGRAVE, RG10 8LH		24/146/PE/101 REV03
Drawn:	SM					