


Rev.	Date	Revisions

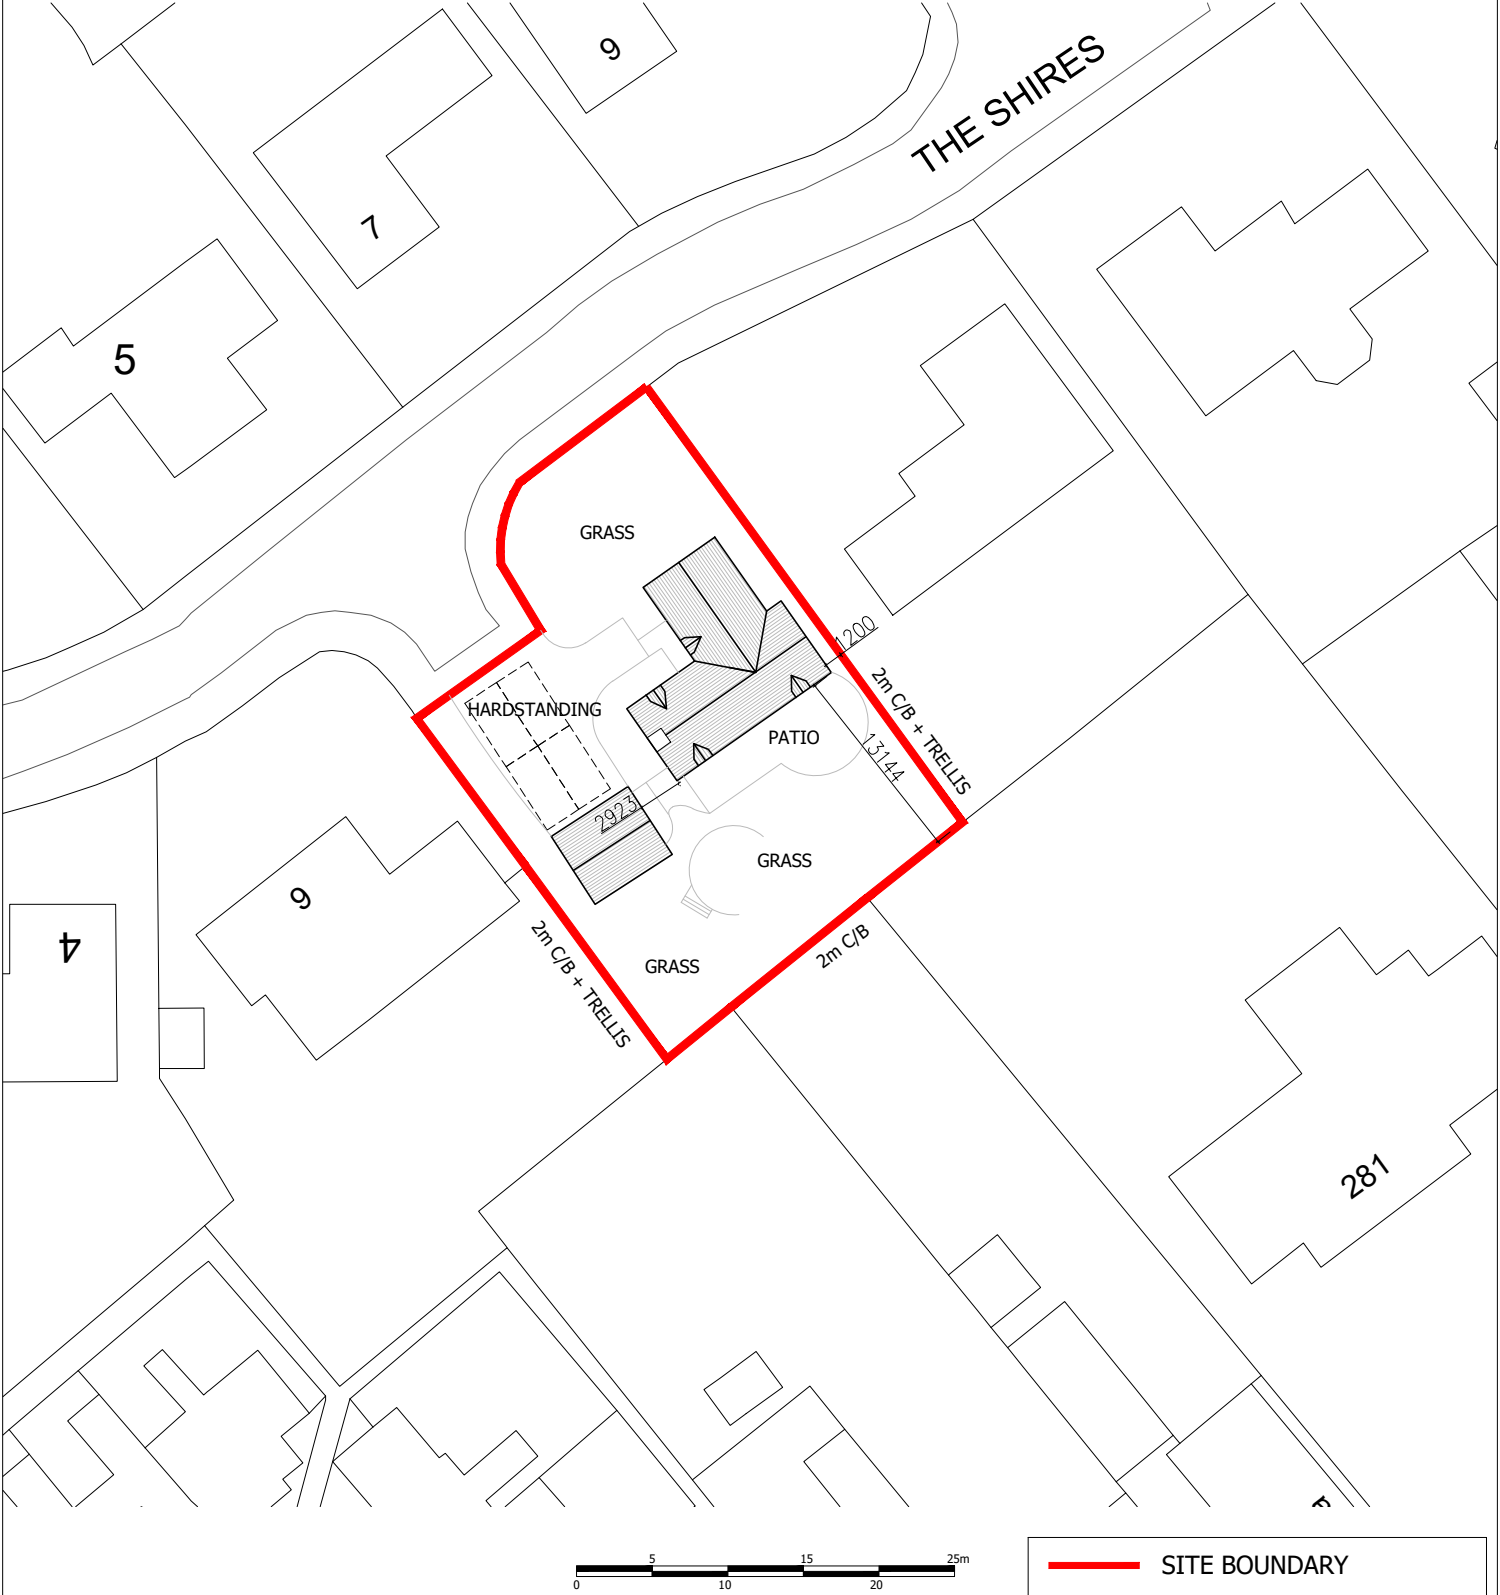

Client MR & MRS STANNARD			Drawing Title EXISTING BLOCK PLAN		JET ARCH DESIGN
Job Title 8 THE SHIRES WOKINGHAM RG41 4SZ					
Scale 1:500	Date AUG 25	Drawn JT	Drawing No. A4/439/10	Rev.	100 Berkshire Place Winnersh Triangle Wokingham, Berkshire RG41 5RRD Tel: 07787296792 email: info@jetarchdesign.co.uk
Plot Date: AUG 25					