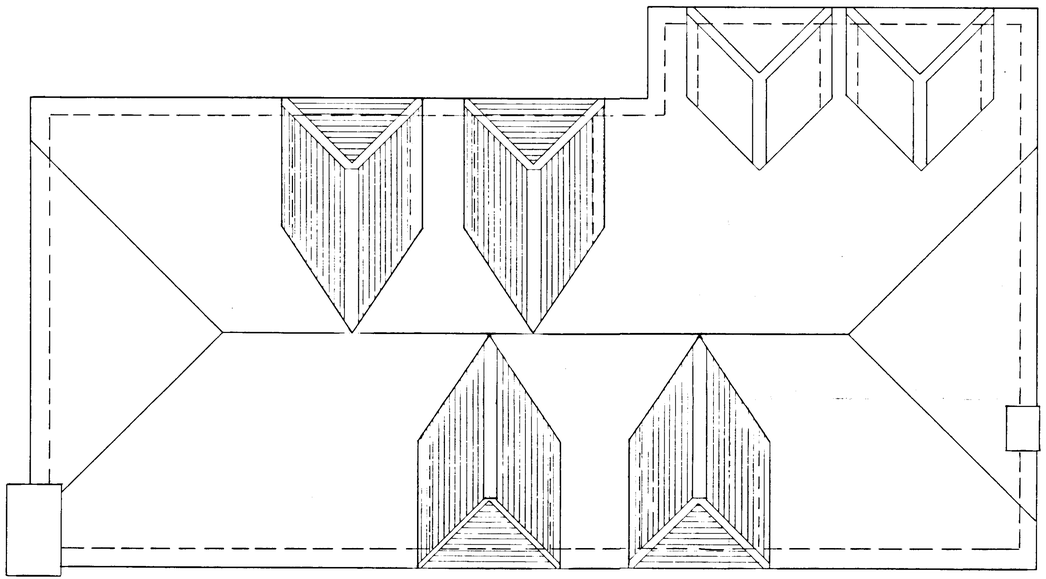

ADDITIONAL PLAN

5214

Superseded

Superseded

27 NOV 2001

REF	DATE	REVISION

Banks Brown Associates

Consulting Civil and Structural Engineers

Banks Brown Consulting Engineers Ltd
55 High Street, Marlow, Bucks. SL7 1BA

Telephone: (01628) 482225
Facsimile: (01628) 898128

CLIENT

Mr. Nicolai
Hennerton Holt
Wargrave
Berks
RG10 8PD

PROJECT

Proposed loft conversion

DRAWING TITLE

Roof plan showing proposed dormers

DATE	DRAWN	SCALE
Nov '01	JK-S	1:50

DRAWING No.

BB/3750/4



northeast elevation

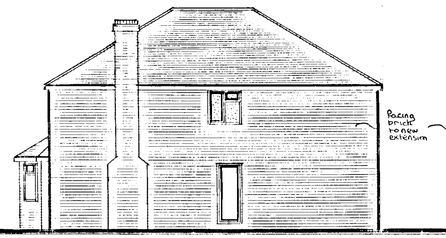

northwest elevation



southwest elevation

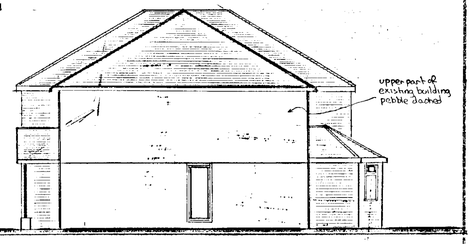

southeast elevation

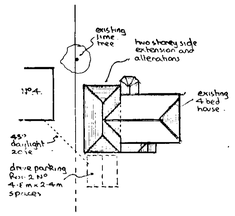

block plan 1:500

REVISED PLAN
5220

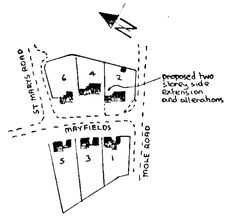

location plan 1:2500

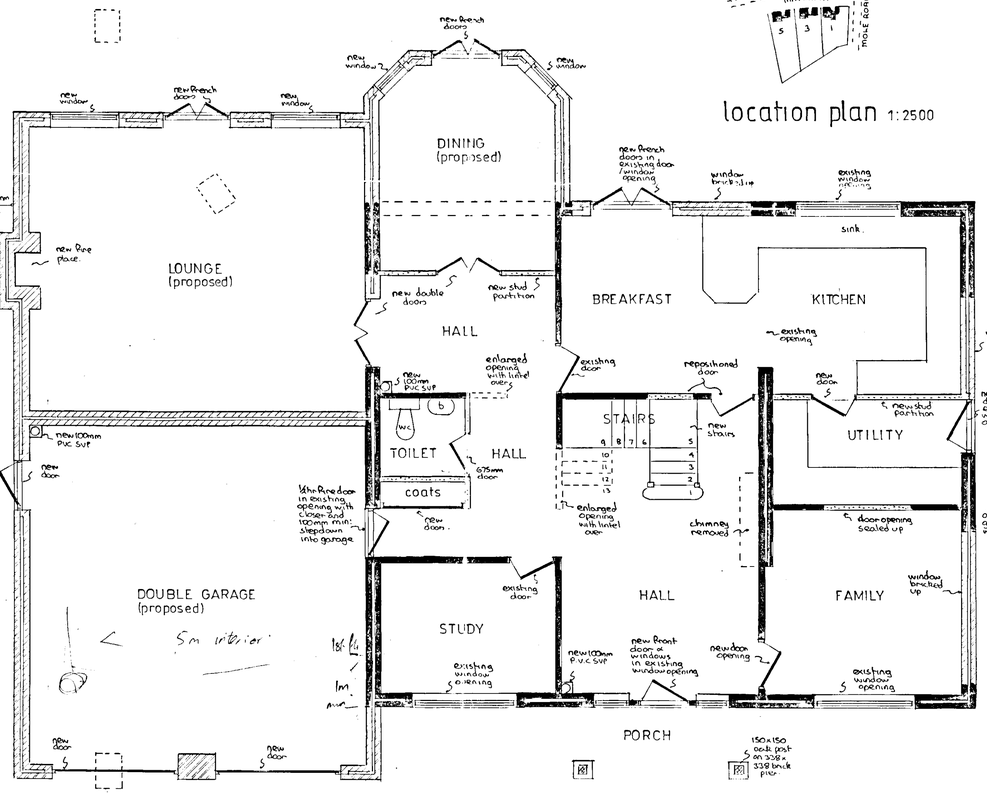

ground floor plan

gross internal area of extension = 143·5 m²

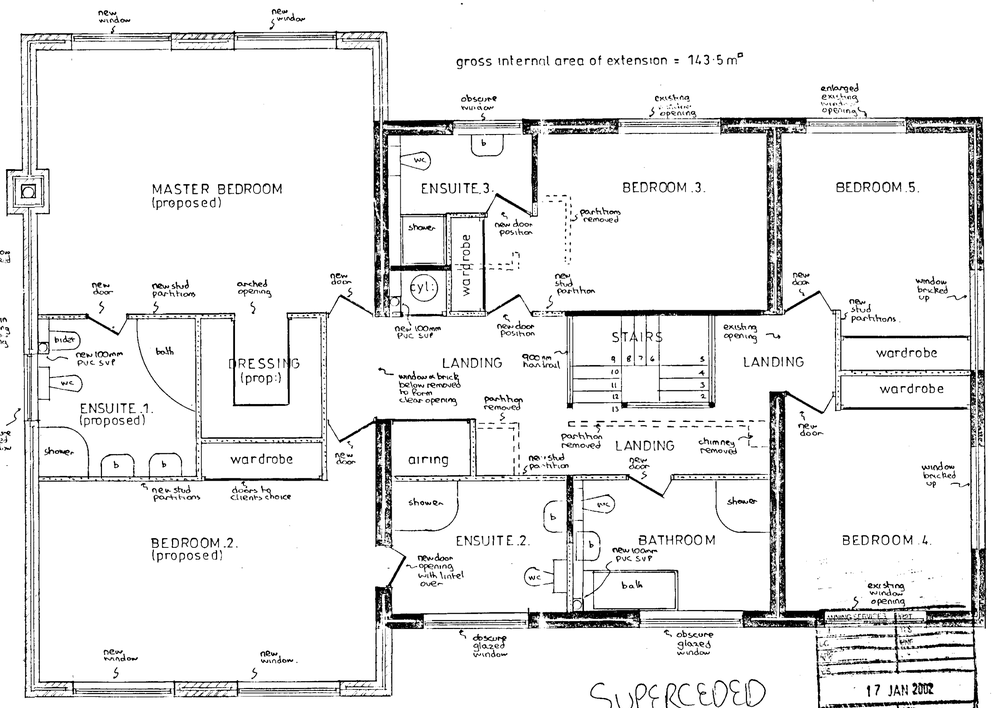

SUPERCEDED PLAN

first floor plan

PROPOSED EXTENSION and ALTERATIONS at 2 MAYFIELDS, SINDLESHAM, BERKSHIRE for MR & MRS. P. EDGINGTON.

Revisions:- 'A' 15/1/2002 Roof profile amended at Planning Officers request.

Drawing Nº AHE/3258A
Scales 1:50 & 100
Date OCT 2001

ANDE SIGN BUILDING PLANS

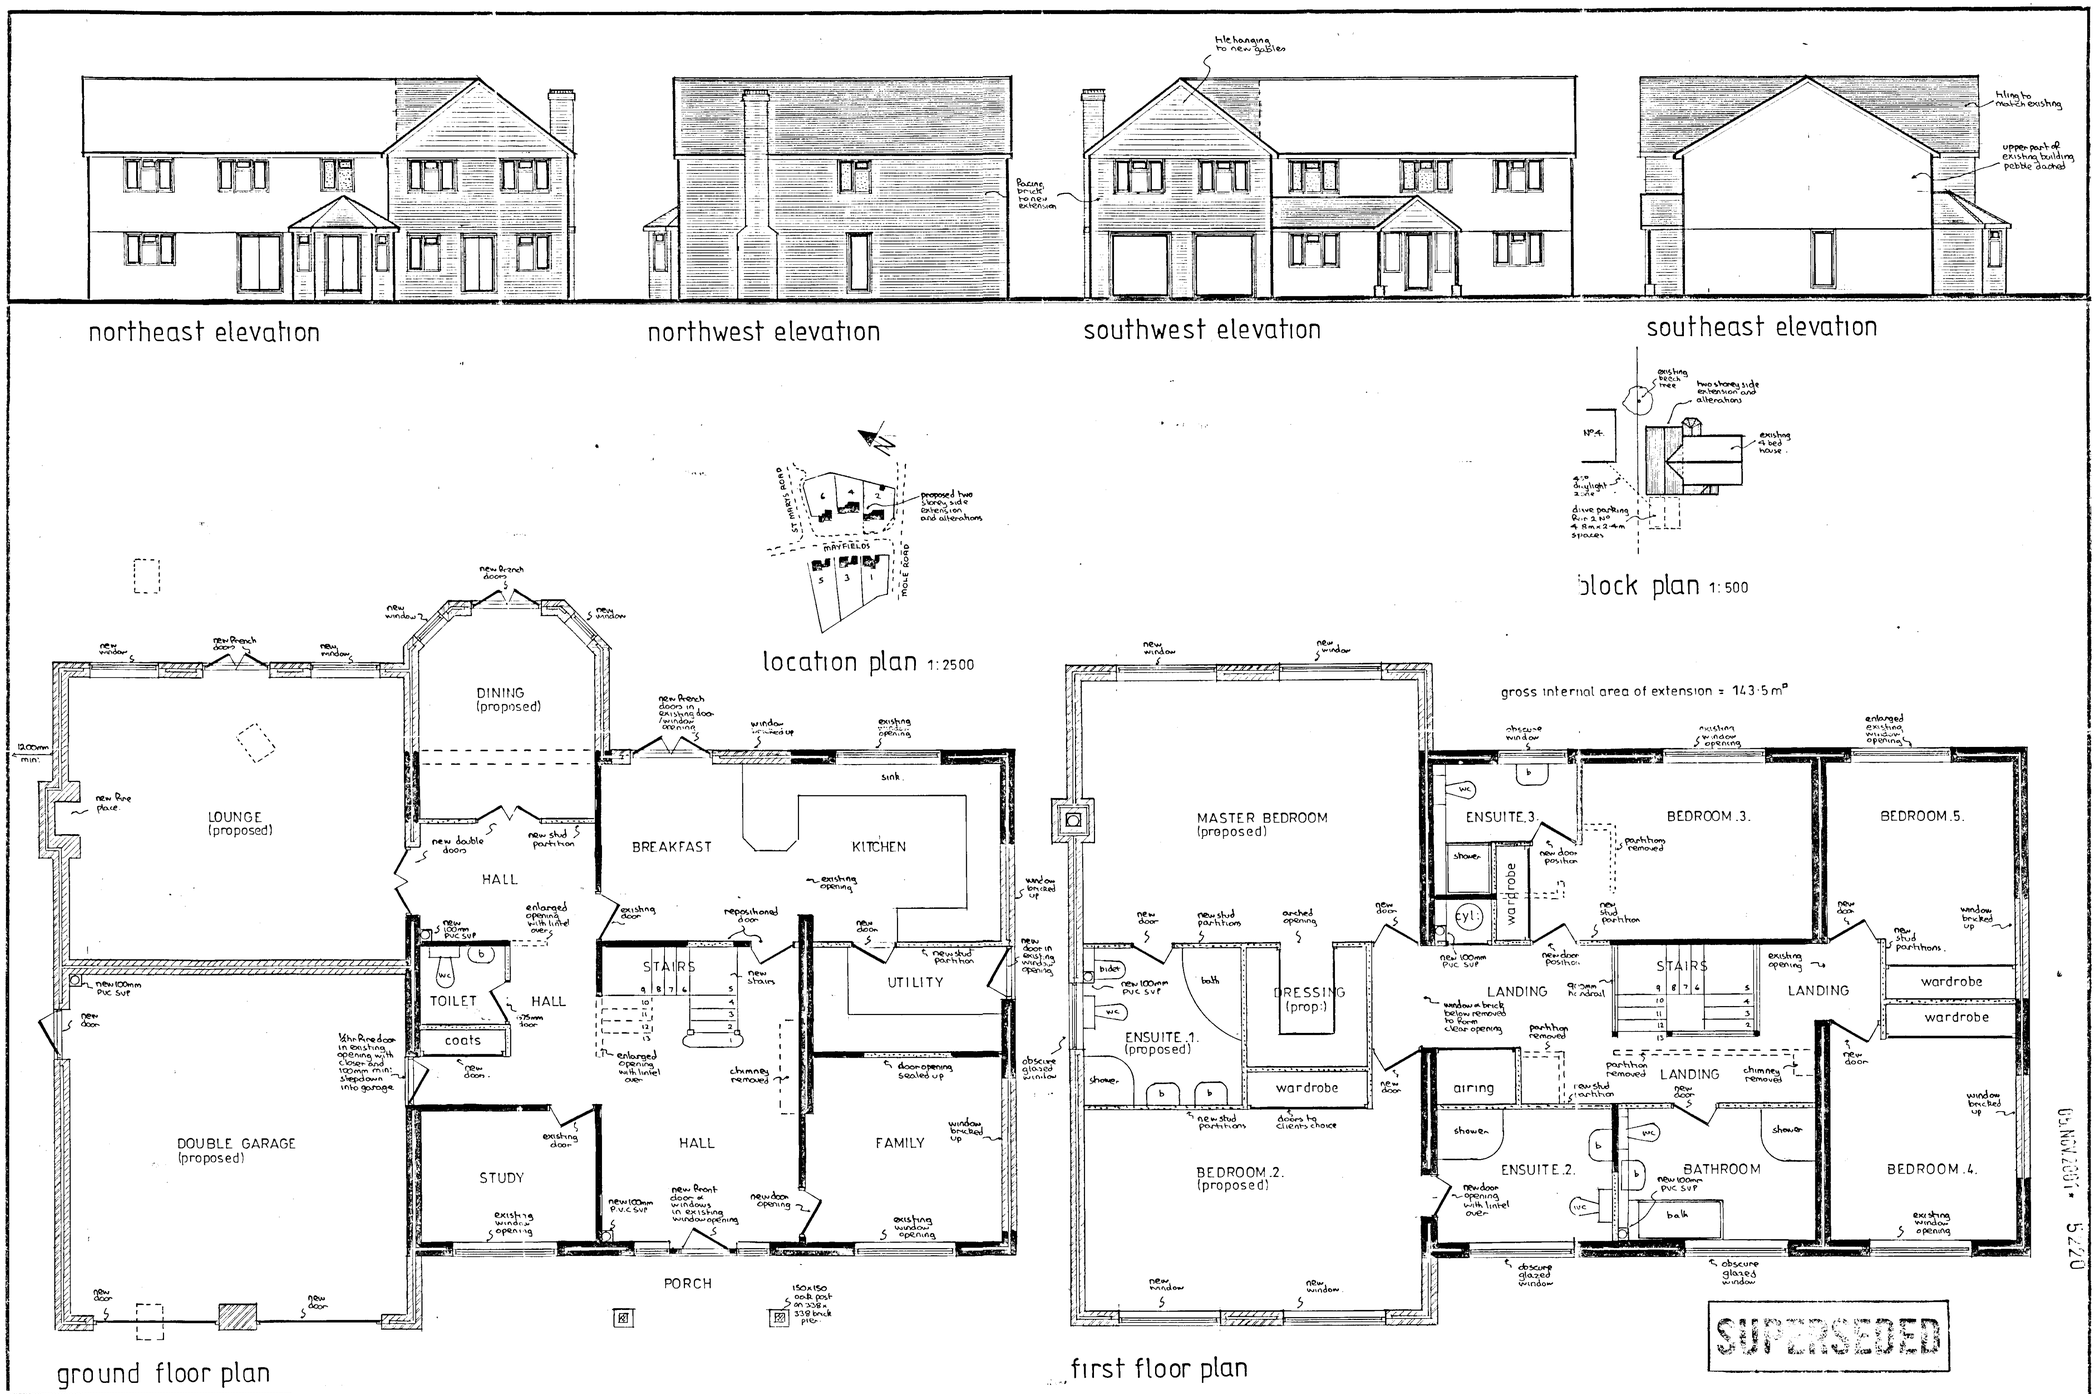

PROPOSED EXTENSION and ALTERATIONS at 2 MAYFIELDS, SINDLESHAM, BERKSHIRE for MR & MRS. P. EDGINGTON.

Revrsions:-

Drawing Nº AH/E/3258
Scales 1:50 & 100
Date OCT 2001

NDE SIGN BUILDING PLANS

05.NOV.2001 5220

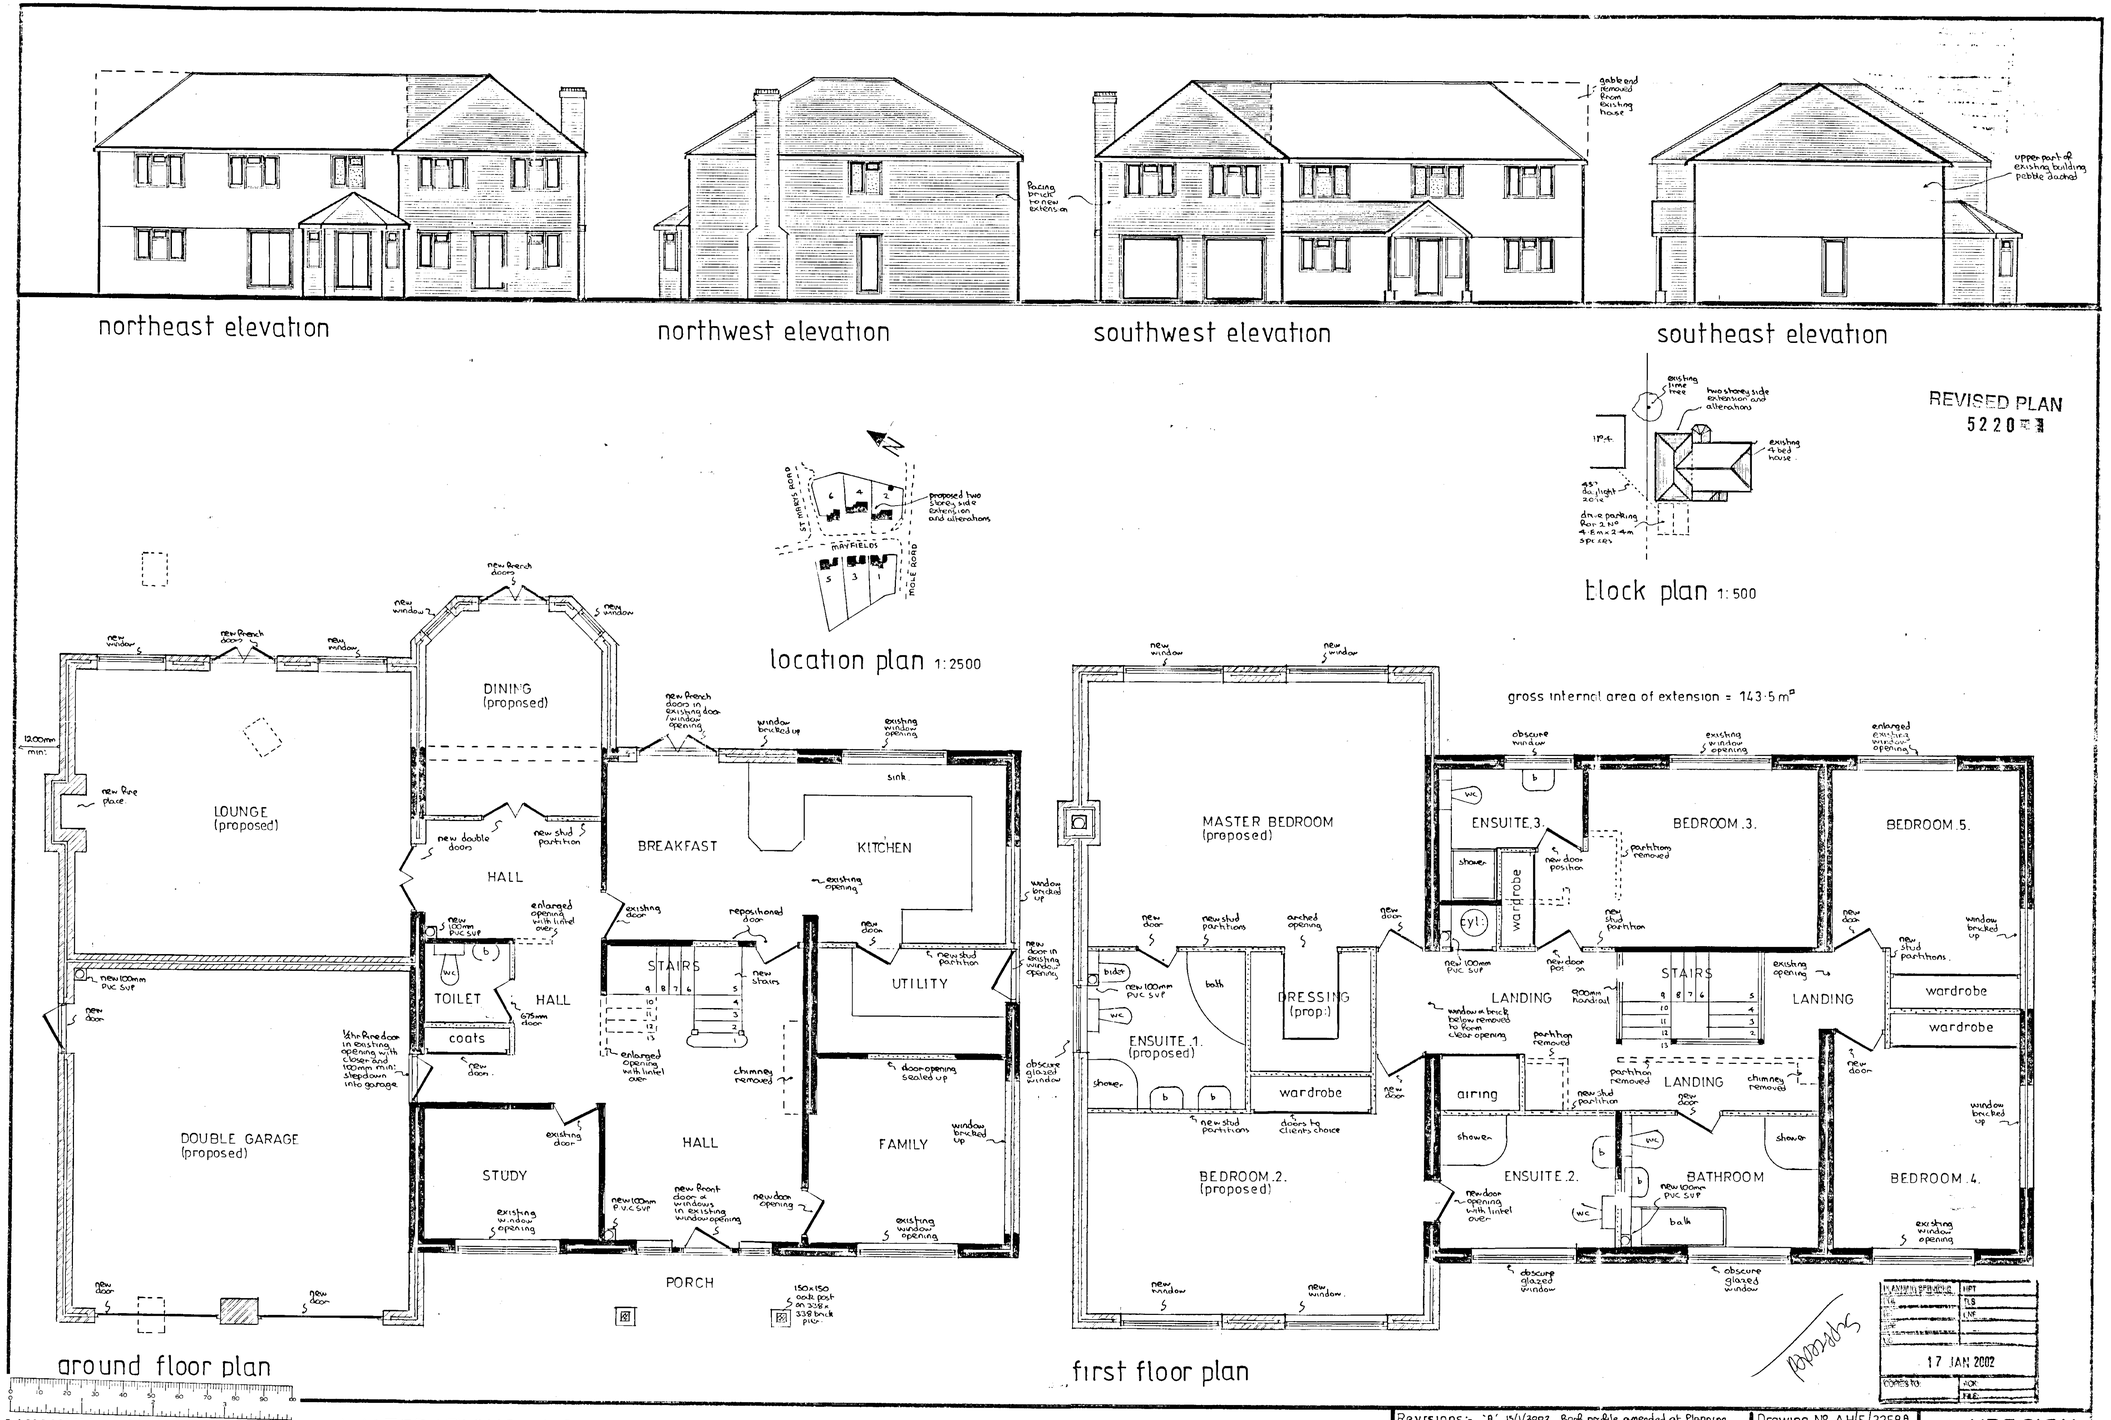

ground floor plan

first floor plan

PROPOSED EXTENSION and ALTERATIONS at 2 MAYFIELDS, SINDLESHAM, BERKSHIRE for MR & MRS. P. EDGINGTON.

Revisions:- 'A' 15/1/2002 Roof profile amended at Planning Officers request.

Drawing Nº AH/E/3258A
Scales 1:50 & 100
Date OCT 2001

NDE SIGN BUILDING PLANS