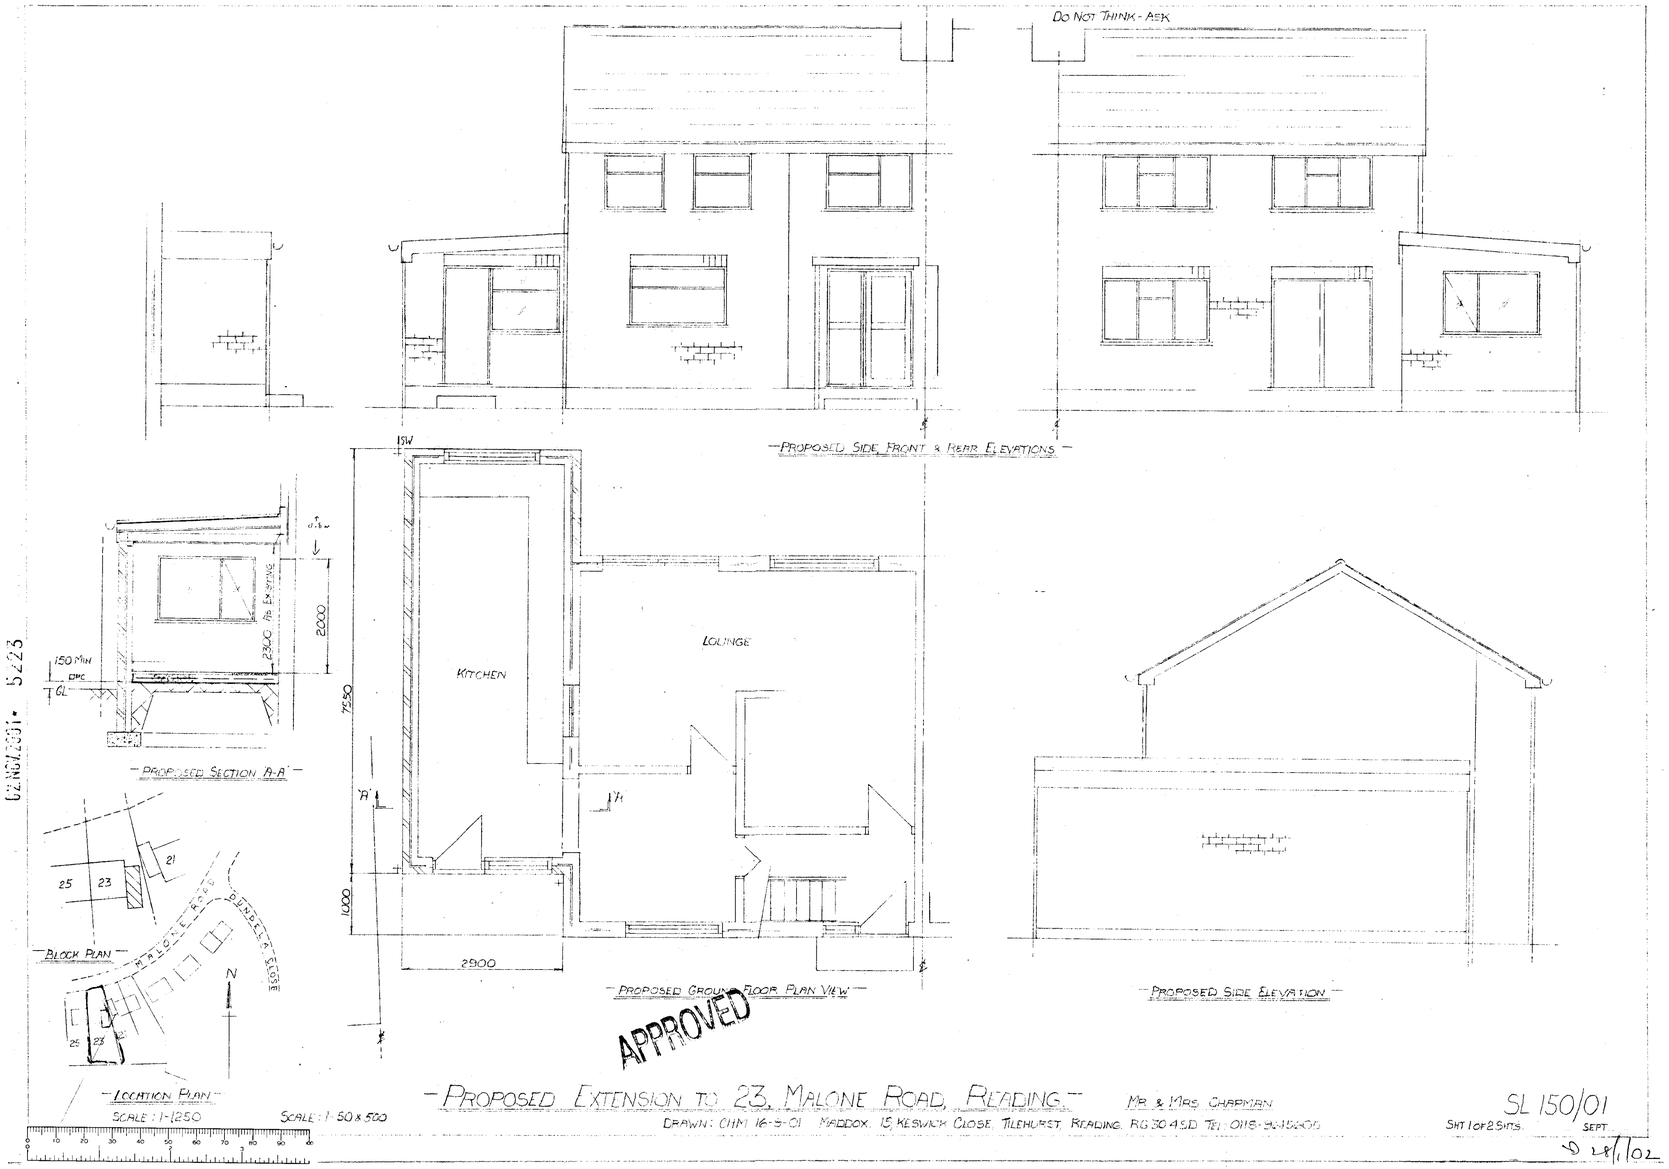
DO NOT THINK - ASK
PROPOSED SIDE FRONT & REAR ELEVATIONS
PROPOSED SECTION 'A-A'
150 MIN
DPC
GL
2300 AS EXISTING
2000
KITCHEN
LOUNGE
7550
1000
2900
PROPOSED GROUND FLOOR PLAN VIEW
PROPOSED SIDE ELEVATION
BLOCK PLAN
MALONE ROAD
DUNDELA CLOSE
25
23
21
N
LOCATION PLAN
SCALE: 1-1250
SCALE: 1-50 x 500
APPROVED
PROPOSED EXTENSION TO 23, MALONE ROAD, READING.
MR & MRS CHAPMAN
DRAWN: CHM 16-9-01 MADDOX, 15, KESWICK CLOSE, TILEHURST, READING, RG30 4SD TEL: 0118-9615605
SL 150/01
SHT 1 OF 2 SHTS.
SEPT.
28/1/02