
DRAWING NUMBER 1001.


ISSUE	DESCRIPTION OF ALTERATIONS	DATE
2	GUTTERS TO BOUNDARY REMOVED L A REQUEST CHIMNEY ADDED TO BASIC ELEVATIONS.	JULY 01
3	NEW ROOF PLANES, CABLE AND GAS DUCTION PARAPET GUTTER ADDED. C.W.L. PLANS REQUEST.	OCT 01

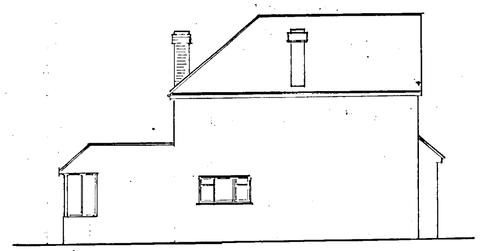


EAST ELEVATION




SOUTH ELEVATION.

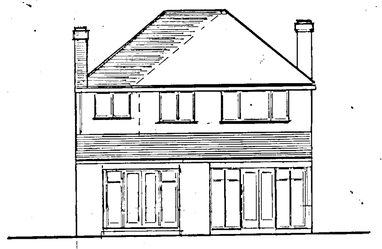


WEST. ELEVATION

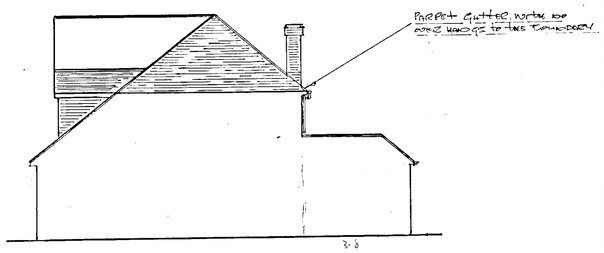


NORTH ELEVATION

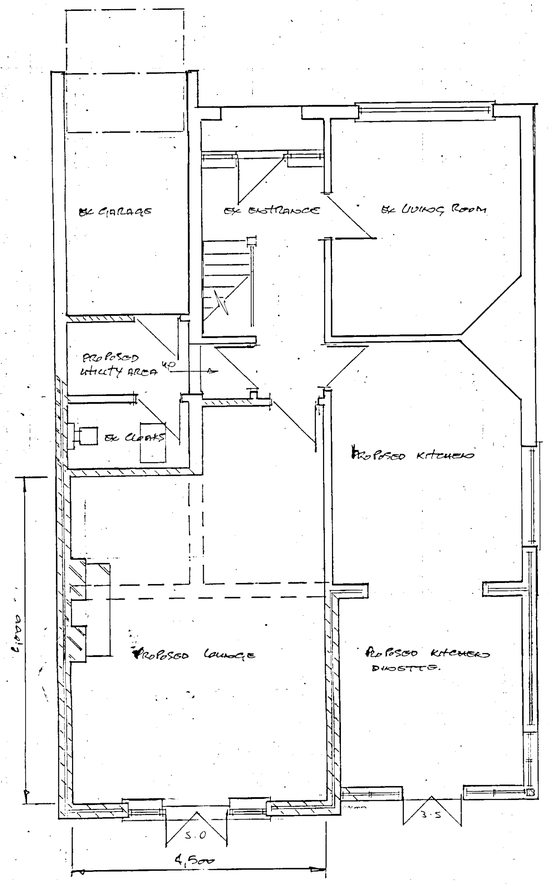

Proposed Ground Floor Plan.

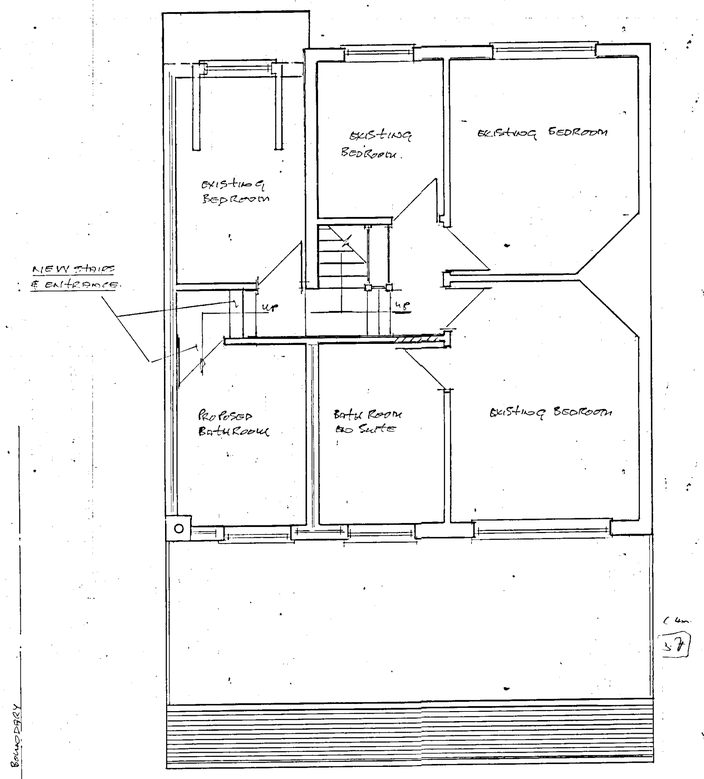

Proposed First Floor Plan.

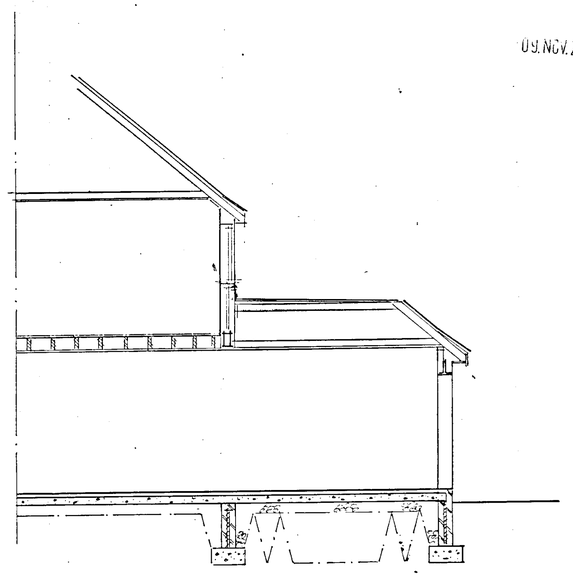

Section Y-Y.

09.NOV.2001 5258

L J WILSON
6TH NOV 2001

APPROVED

PROPOSED ALTERATIONS & EXTENSIONS PROVIDING NEW LOUNGE, KITCHEN DINETTE & BATHROOM WITH ALERATIONS TO THE MAIN ROOF.
76 Mathewgreen Road Wokingham Berkshire RG41 1JA. for Mr & Ms. D.GOODE WILSON.

Scale 1:100. 1:50.
Drawing N° 1001.

ARCHITECTRUAL DESIGN SERVICES.
27, BURWELL CLOSE,
LOWER EARLEY, BERKS, RG6. 4BB.
DRAWN BY L. J. WILSON. DATE MARCH 01.
TELE. 0118 986 9436.


28/10/02

DRAWING NUMBER 1001.


ISSUE	DESCRIPTION OF ALTERATIONS	DATE
2	GUTTERS TO BOUNDARY REMOVED & A BRICK CHIMNEY ADDED TO FRONT ELEVATION	JULY 01
3	M.F. ROOF REPLACES GABLE END CONSTRUCTION PARAPET GUTTER ADDED. C.P.E. PLANS REQUEST.	OCT 01




EAST ELEVATION

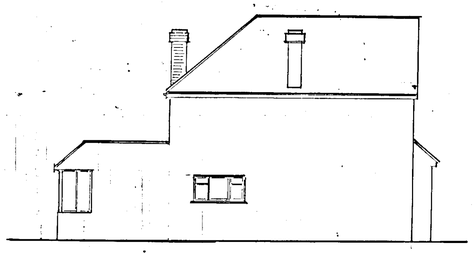


SOUTH ELEVATION

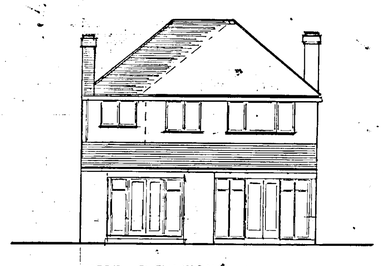


WEST ELEVATION

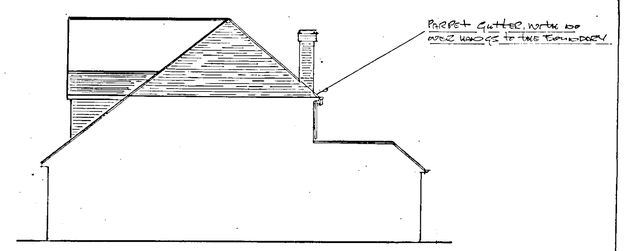


NORTH ELEVATION

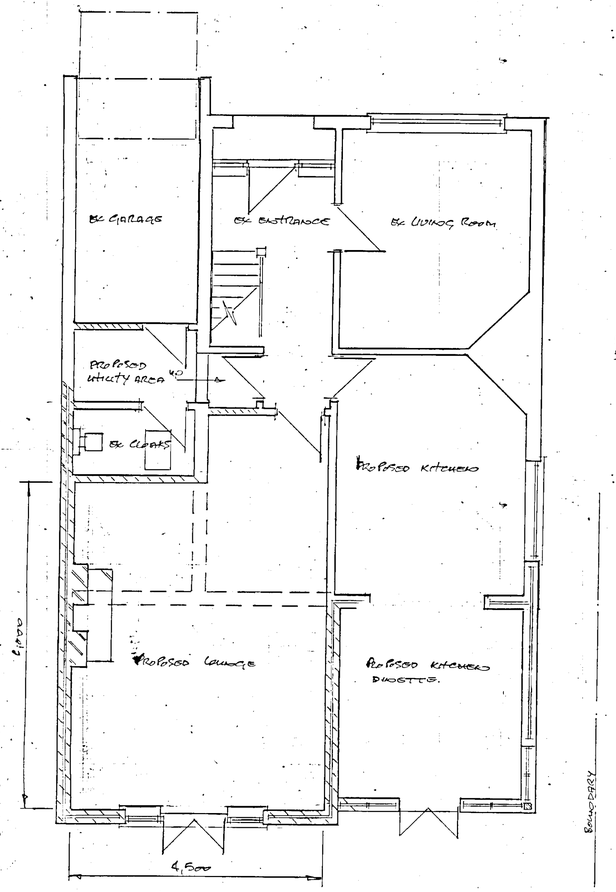

Proposed Ground Floor Plan.

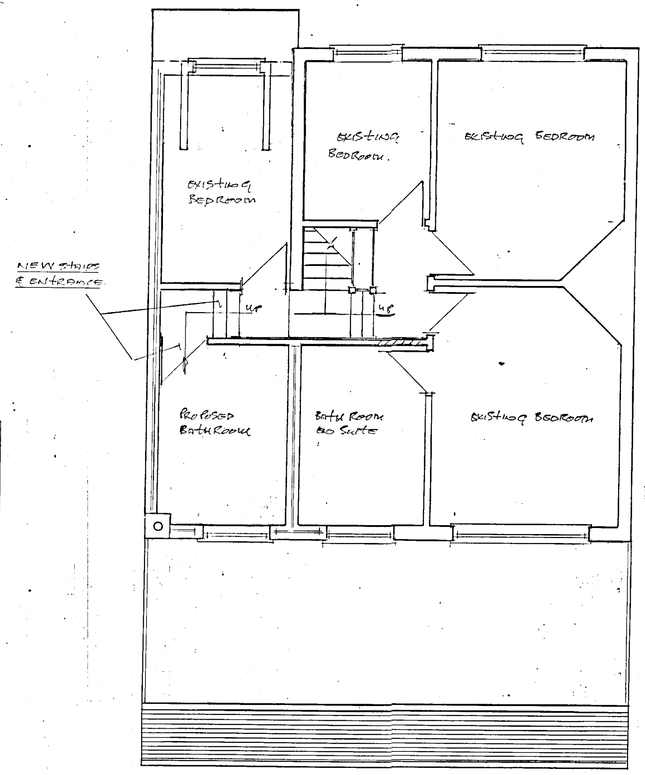

Proposed First Floor Plan.

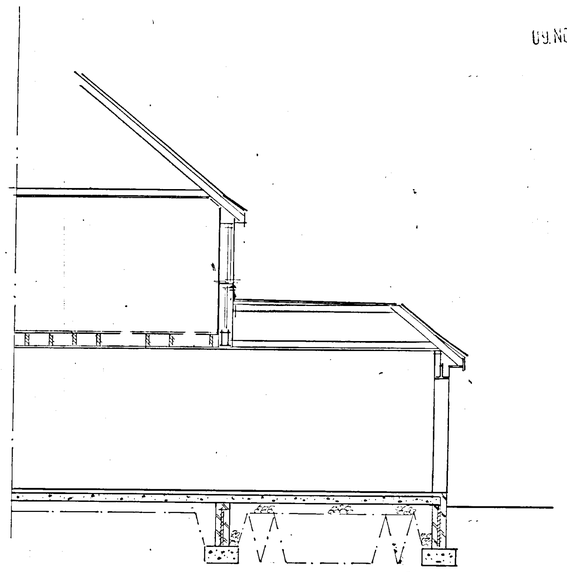

Section Y-Y.

09.NOV.2001 5258

L. J Wilson
6th Nov 2001.

APPROVED

PROPOSED ALTERATIONS & EXTENSIONS PROVIDING NEW LOUNGE, KITCHEN DINETTE & BATHROOM WITH ALERATIONS TO THE MAIN ROOF.
76 Mathewgreen Road Wokingham Berkshire RG41 1JA. for Mr & Ms. D.GOODE WILSON.

Scale 1:100. 1:50.

Drawing N° 1001.

ARCHITECTRUAL DESIGN SERVICES.
27, BURWELL CLOSE,
LOWER EARLEY, BERKS. RG6. 4BB.
DRAWN BY L. J. WILSON. DATE MARCH 01.
TELE. 0118 986 9436.