




Ordnance Survey, (c) Crown Copyright 2026. All rights reserved. Licence number 10002243.

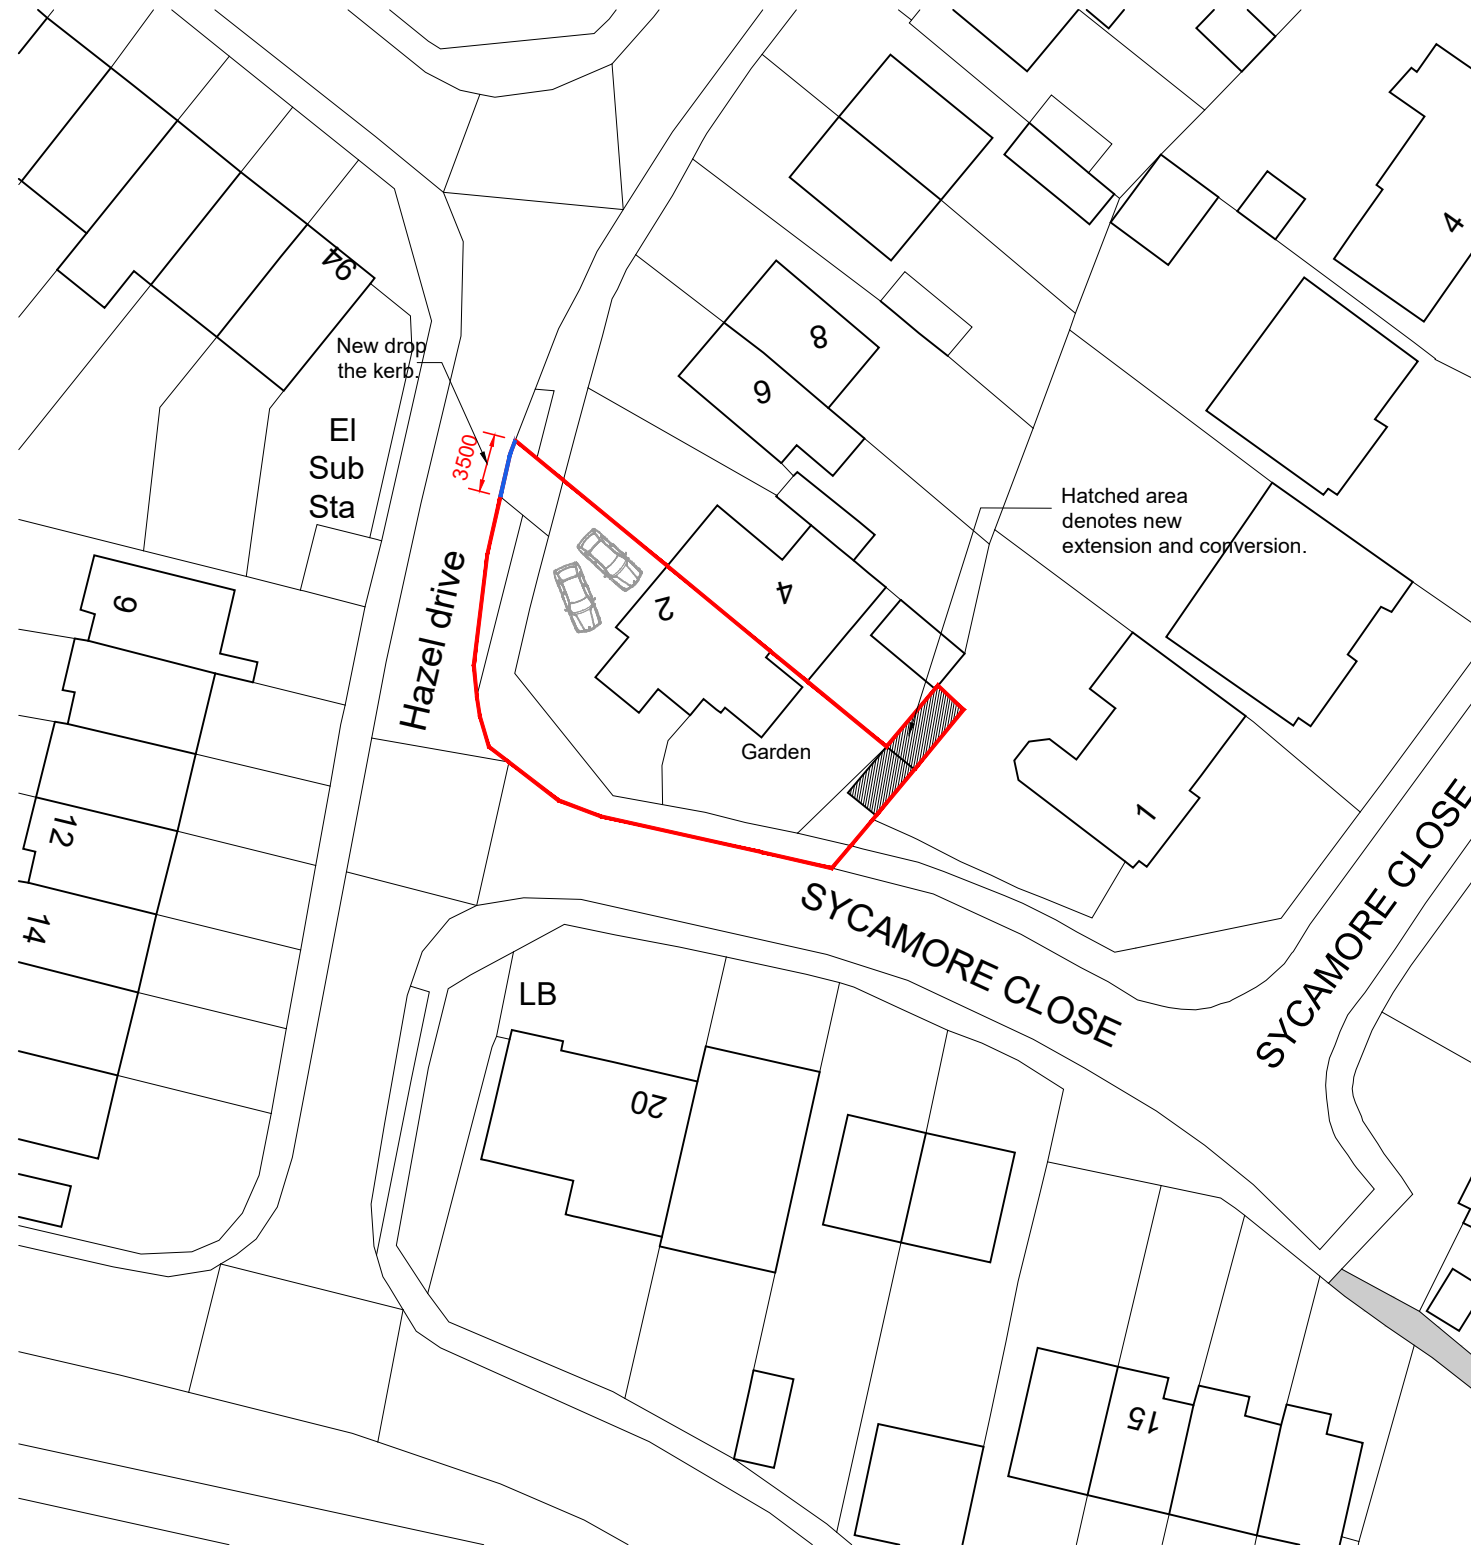

BLOCK PLAN

SCALE 1 : 500

NOTES


© SK Design consultants - THIS DRAWING AND DESIGN REMAINS THE COPYRIGHT AND INTELLECTUAL PROPERTY OF SK CONSULTANTS AND SHALL NOT BE COPIED IN ANY FORMAT WITHOUT APPROVAL.

THIS DRAWING IS TO BE READ IN CONJUNCTION WITH ALL OTHER DRAWINGS AND DOCUMENTS PROVIDED. THE CONTRACTOR MUST CHECK ALL DIMENSIONS ON SITE BEFORE PLACING ORDERS FOR MATERIALS OR SHOP FABRICATIONS OR COMMENCING WORKS ON SITE. ANY DISCREPANCIES SHOULD BE NOTIFIED BEFORE PROCEEDING.



LOCATION PLAN

SCALE 1 : 1250

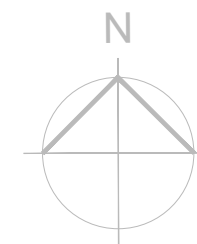

Client:
Mr Sajid Mehmood

Project:
Garage conversion and drop the kerb

Location:
2 Hazel drive ,Woodley , Reading RG5 3SA

Drawing Title:
LOCATION & BLOCK PLAN

Date:
SEP 2026

Sheet Size:
A3

Drawn:
SK

Drawing No:

P1789-01

Revision:

SK Design Consultants
22 Netley close
Caversham
Reading RG4 6SR
Tel : 07821111602