


Abbey Windows(Thames Valley)Ltd  
On behalf of;  
Contract No: 16871  
Mr Cambridge  
32 Garret Drive  
Shinfield  
Reading  
RG2 9LE

PROPOSED FLOORPLAN

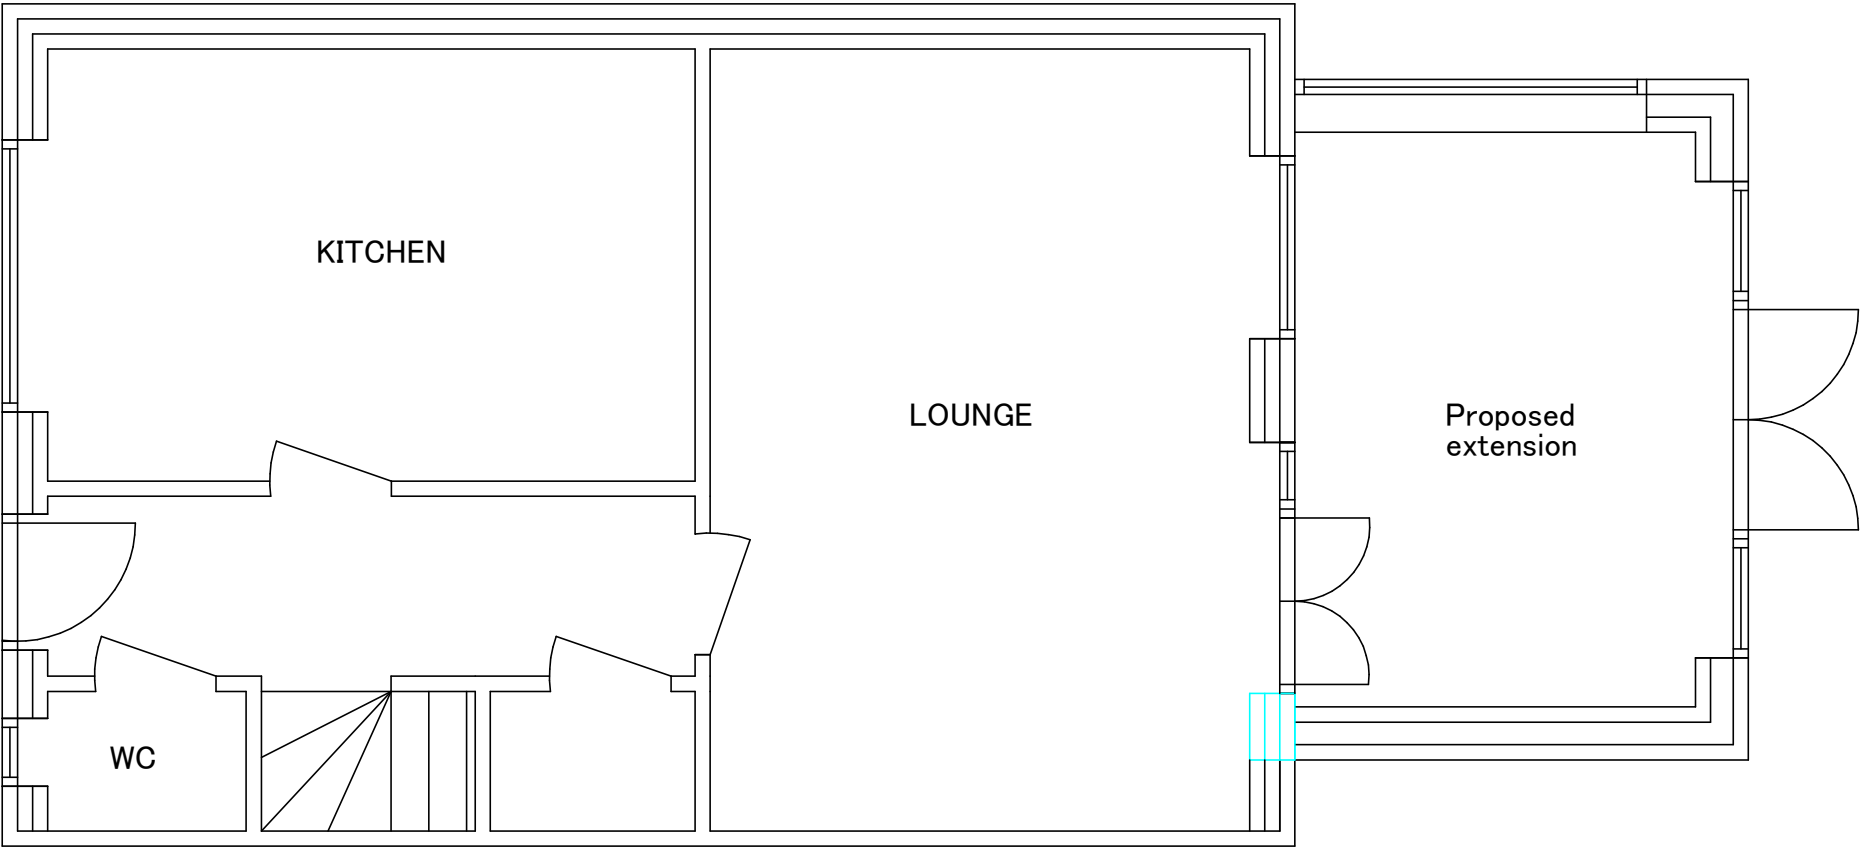

SCALE

