


Block Plan 1:500

0 1 5 10 20 50m

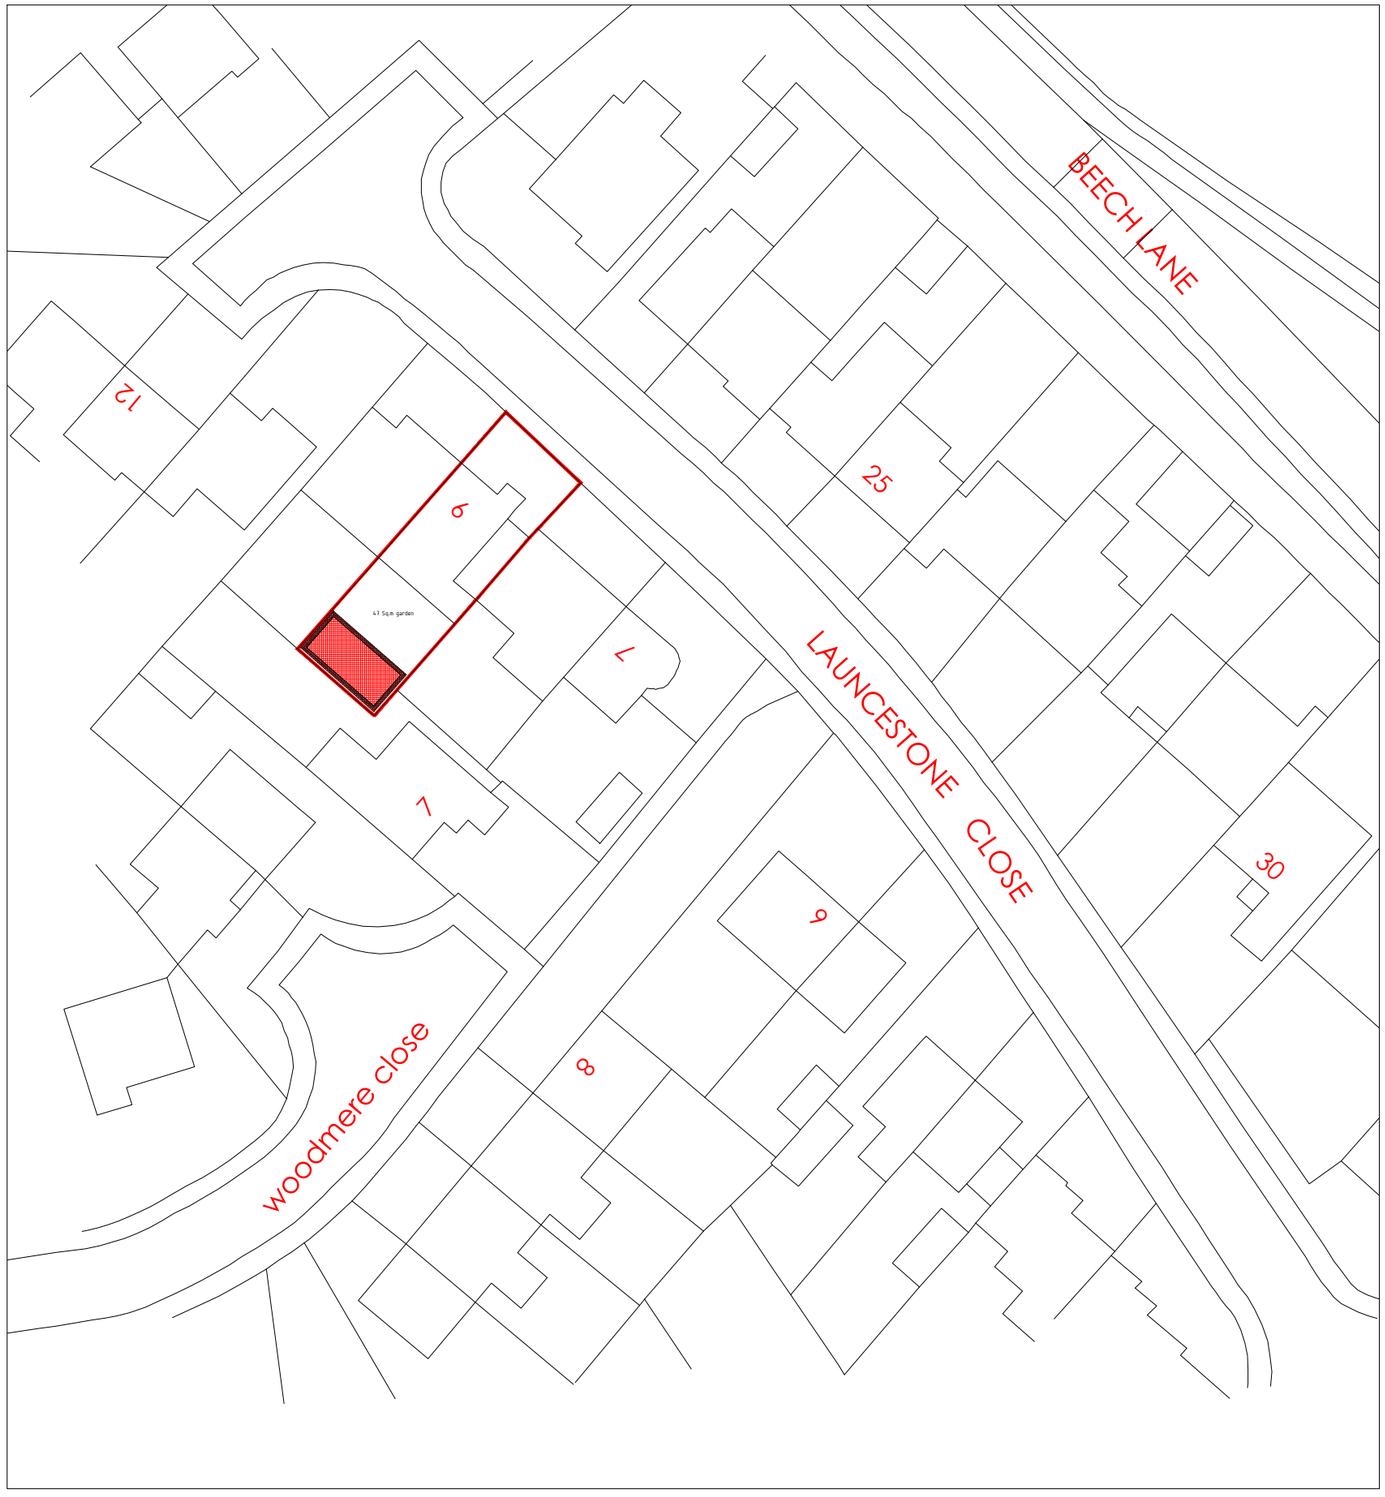

Location Plan 1:250

0 10 20 50 100m

Crown Copyright and database rights(2024)
Ordanance survey 0100031673

Plot Size - 211 Sq.m
Original house - 60 Sq.m

Curtilage land = 151Sq.m

50% Build allowance = 75.5 Sq.m

Previous extensions =

Porch = 2.3 Sq.m
rear extension = 22 Sq.m

New outbuilding size Max= 51.2 Sq.m

Outbuilding = 32 Sqm

Remaining area = 19.2 Sq.m

N
W E
S

Key

Rev | Date | Description
Revisions

ARCADIA-DESIGNS © *Arcadia-Designs* - This document and its design content is the copyright of ARCADIA-DESIGNS GROUP Ltd (Arcadia-Designs) and should NOT be copied or reproduced without written consent of the practice. ARCADIA-DESIGNS

This drawing should be read in conjunction with all other information including project specification. Use written dimensions only and DO NOT scale. Site dimensions to be checked on site prior to ordering materials.

Arcadia-Designs
harmony in design

T: 07562740771 E: admin@arcadia-designs.co.uk
W: www.arcadia-designs.co.uk

Project
Planning - New Outbuilding

Client
Mohammad Abu Sayed

Address
9 Launcestone Close
Lower Earley
Reading, RG6 5RY

Drawing Title
Location And Block Plan

Date	Scale	Drawn
26th Oct 2024	1:1250/ 1:500 @ A3	SH

Drawing Number MLCE PL-100
Revision /

PLANNING