




RECEIVED

18 JUN 2026

261271

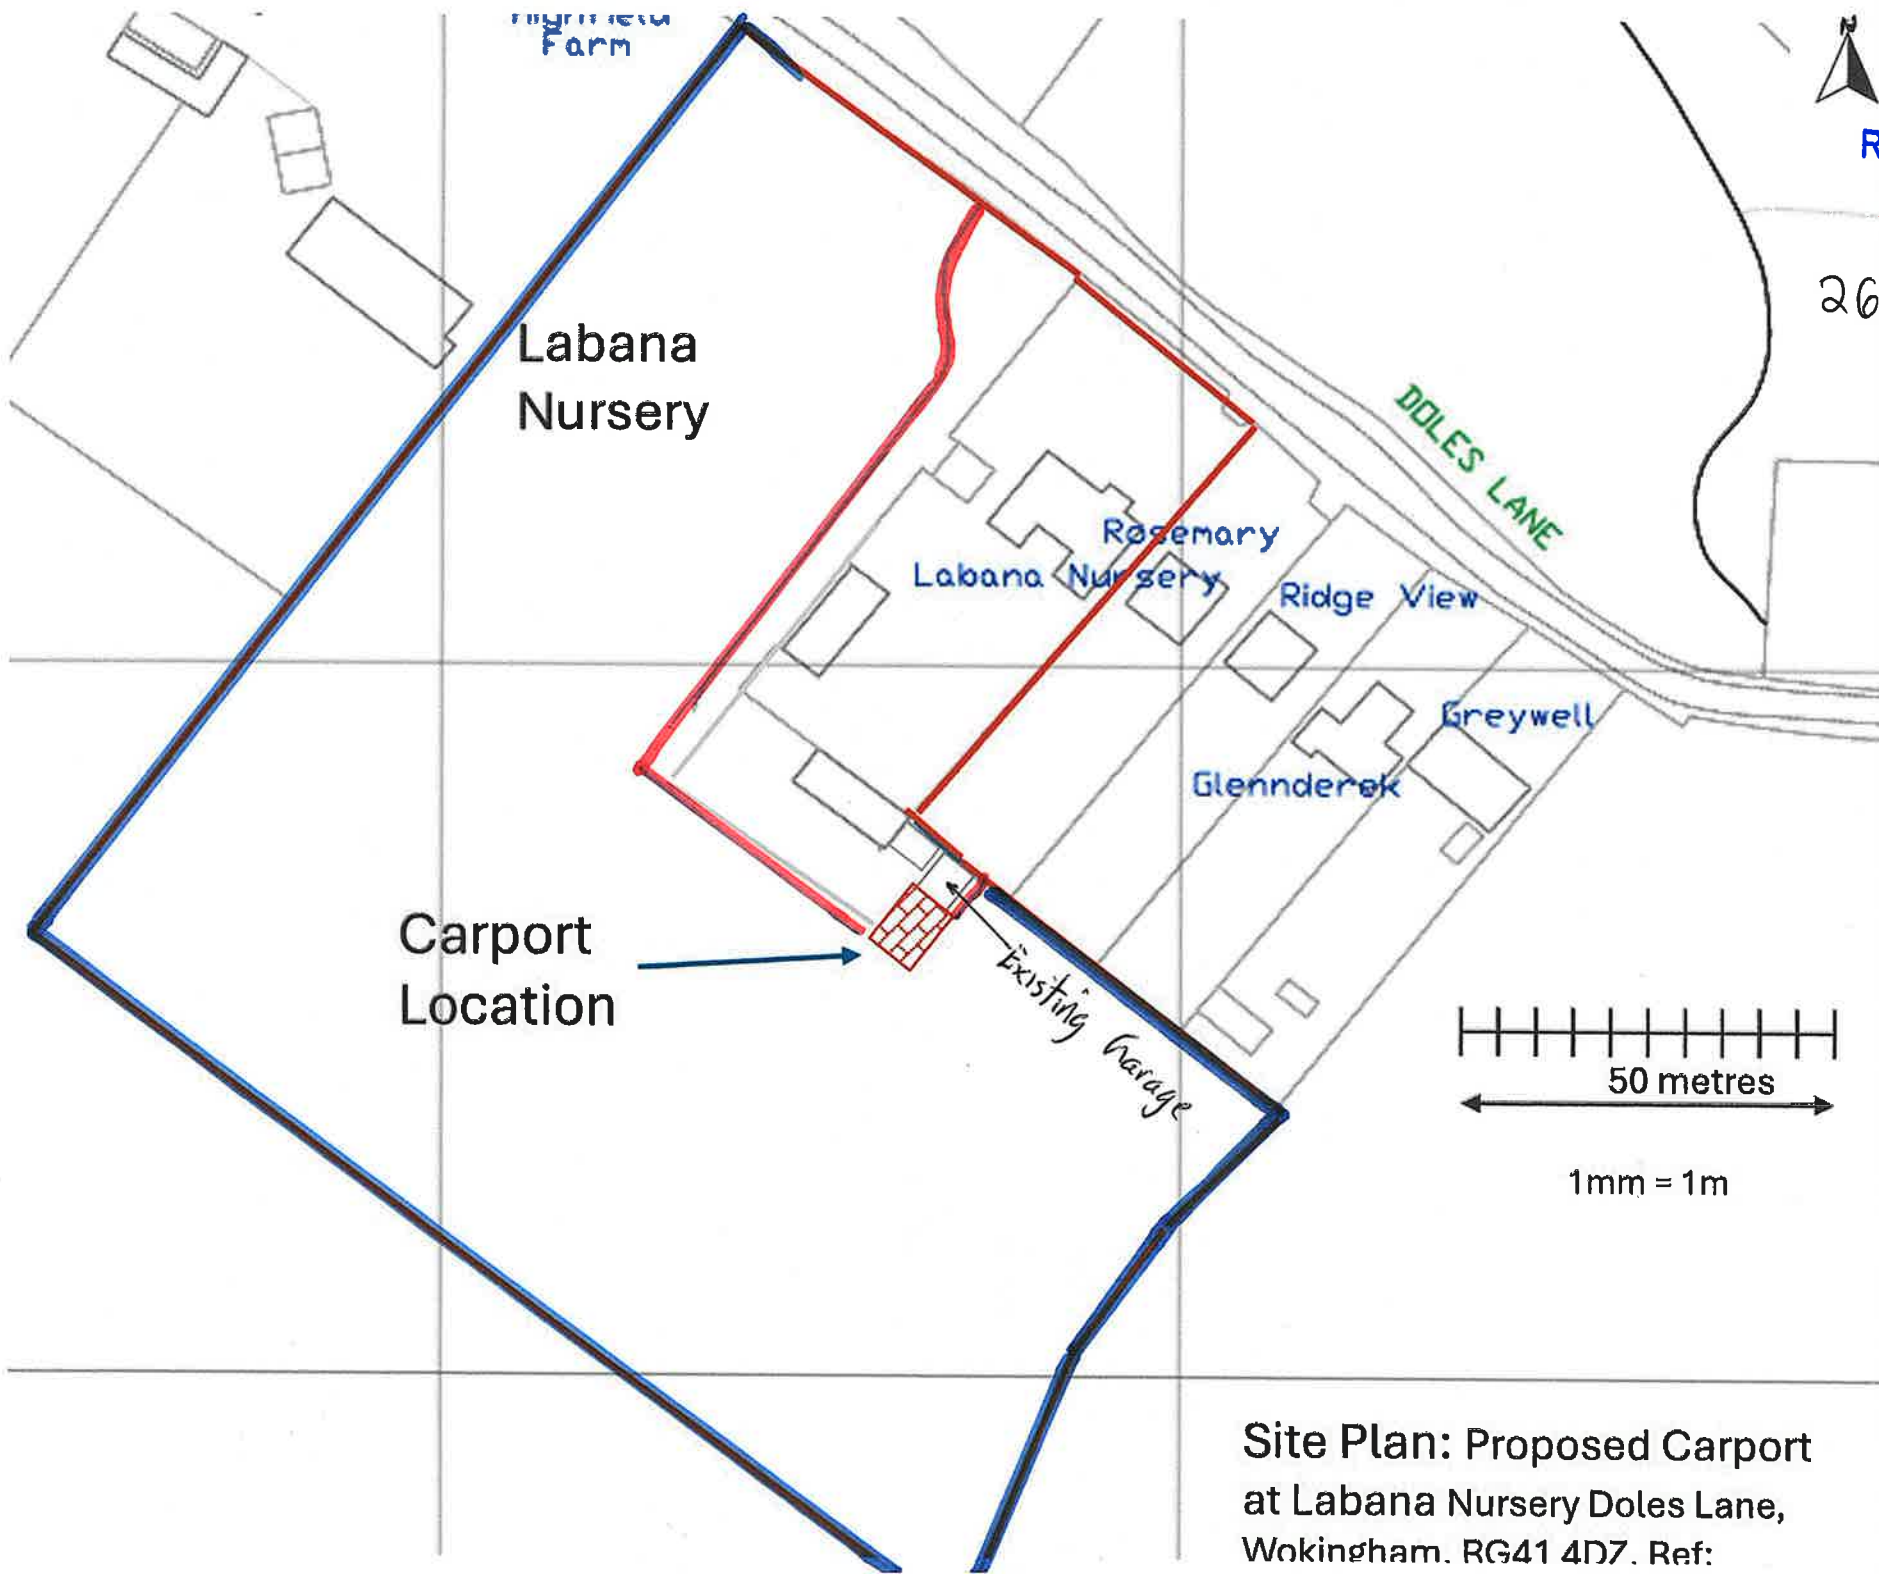

Site Plan: Proposed Carport
at Labana Nursery Doles Lane,
Wokingham. RG41 4D7. Ref: