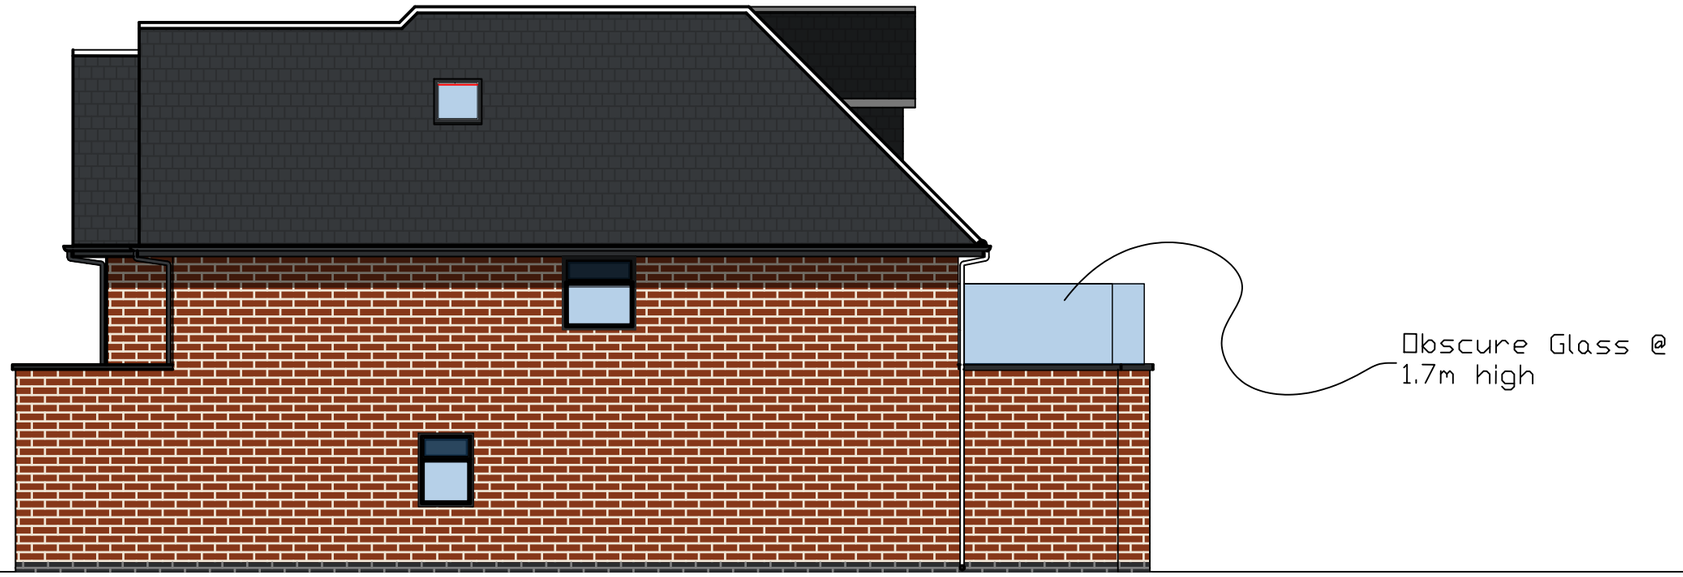

PROPOSED SIDE A ELEVATION



PROPOSED SIDE B ELEVATION

0m 2m 4m 6m 8m 10m

SCALE 1:100 @ A3

This is a SCHEME LEVEL DRAWING and is intended to illustrate the general arrangement of the proposed project.
It is the responsibility of your chosen building contractor to double check all dimensions before commencement of works.
Where applicable, a suitable Structural Engineer and/or a Party Wall Surveyor should be consulted.

PA009	C	1:100@A3	NOVEMBER 2026	TRISH BARSON
DRG. TITLE: PROPOSED ELEVATIONS		PROJECT ADDRESS: 11 OLD BATH ROAD, SONNING, BERKSHIRE		

Trish Barson Designs
Tel: 07947 919717
Email: trish@trishbarsondesigns.co.uk
Web: www.trishbarsondesigns.co.uk