rwp to connect to new soakaway located min 5m from building

land area
2000 sqm

SOLAR PV PANELS LOCATED ON THE FLAT ROOF SECTION

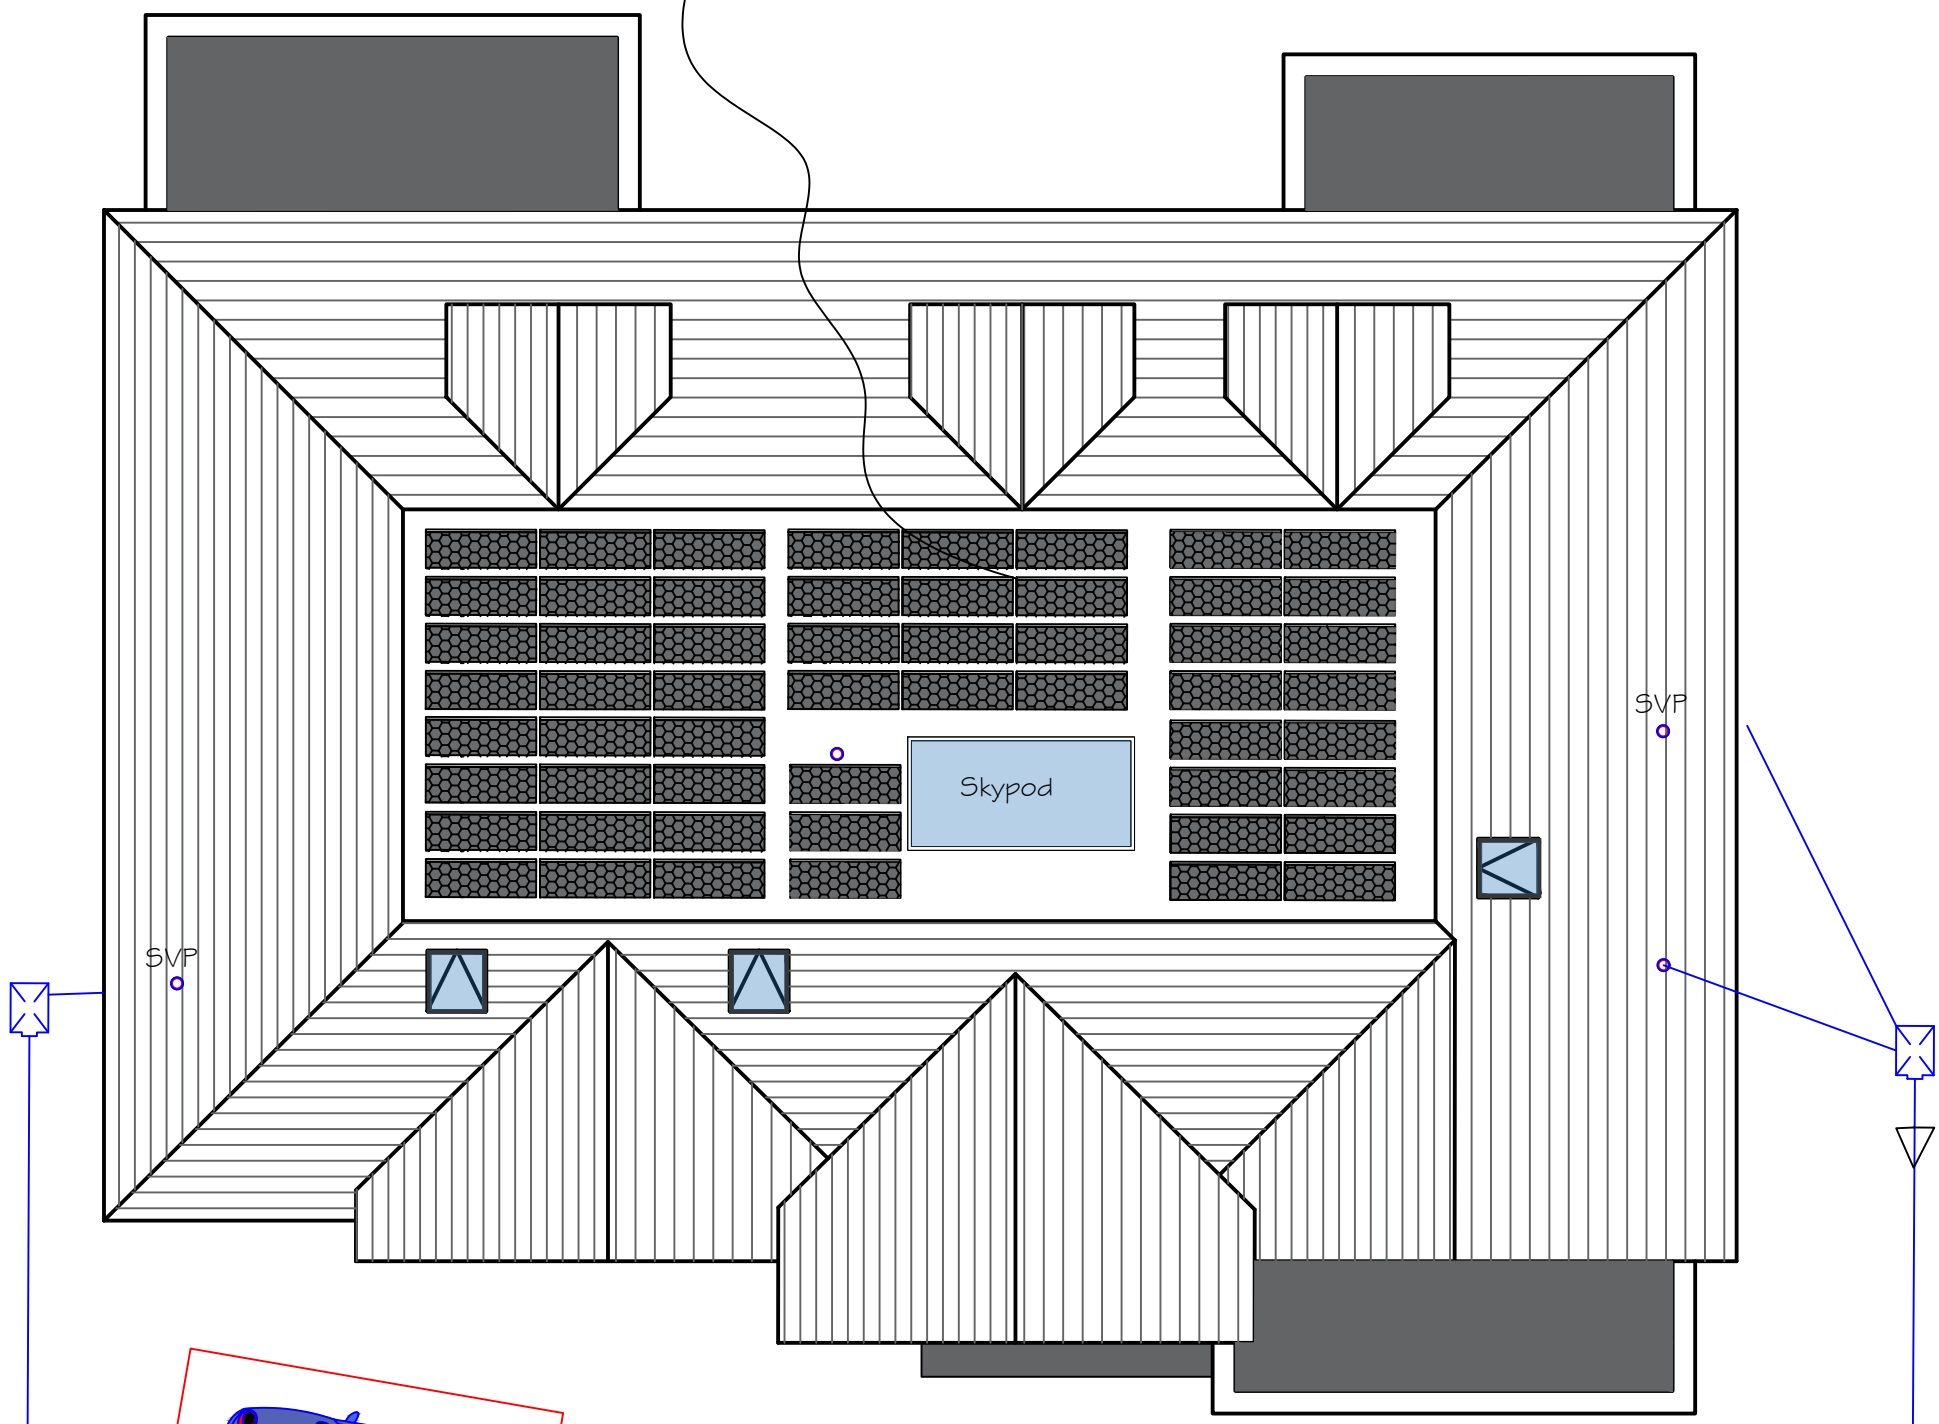

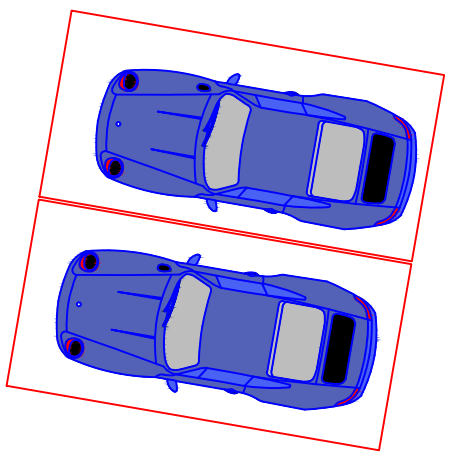

rwp to connect to new soakaway located min 5m from building

New underground foul pipe to connect to the existing mains drain

New underground foul pipe to connect to the existing mains drain

DRG. NO.	REV	SCALE	DATE	DRAWN BY
PP014	B	1:100@A3	OCTOBER 2026	TRISH BARSON

DRG. TITLE: ROOF AND DRAINAGE PLAN

PROJECT ADDRESS: 11 OLD BATH ROAD, SONNING, BERKSHIRE

Trish Barson Designs
Tel: 07947 919717
Email: trish@trishbarsondesigns.co.uk
Web: www.trishbarsondesigns.co.uk