




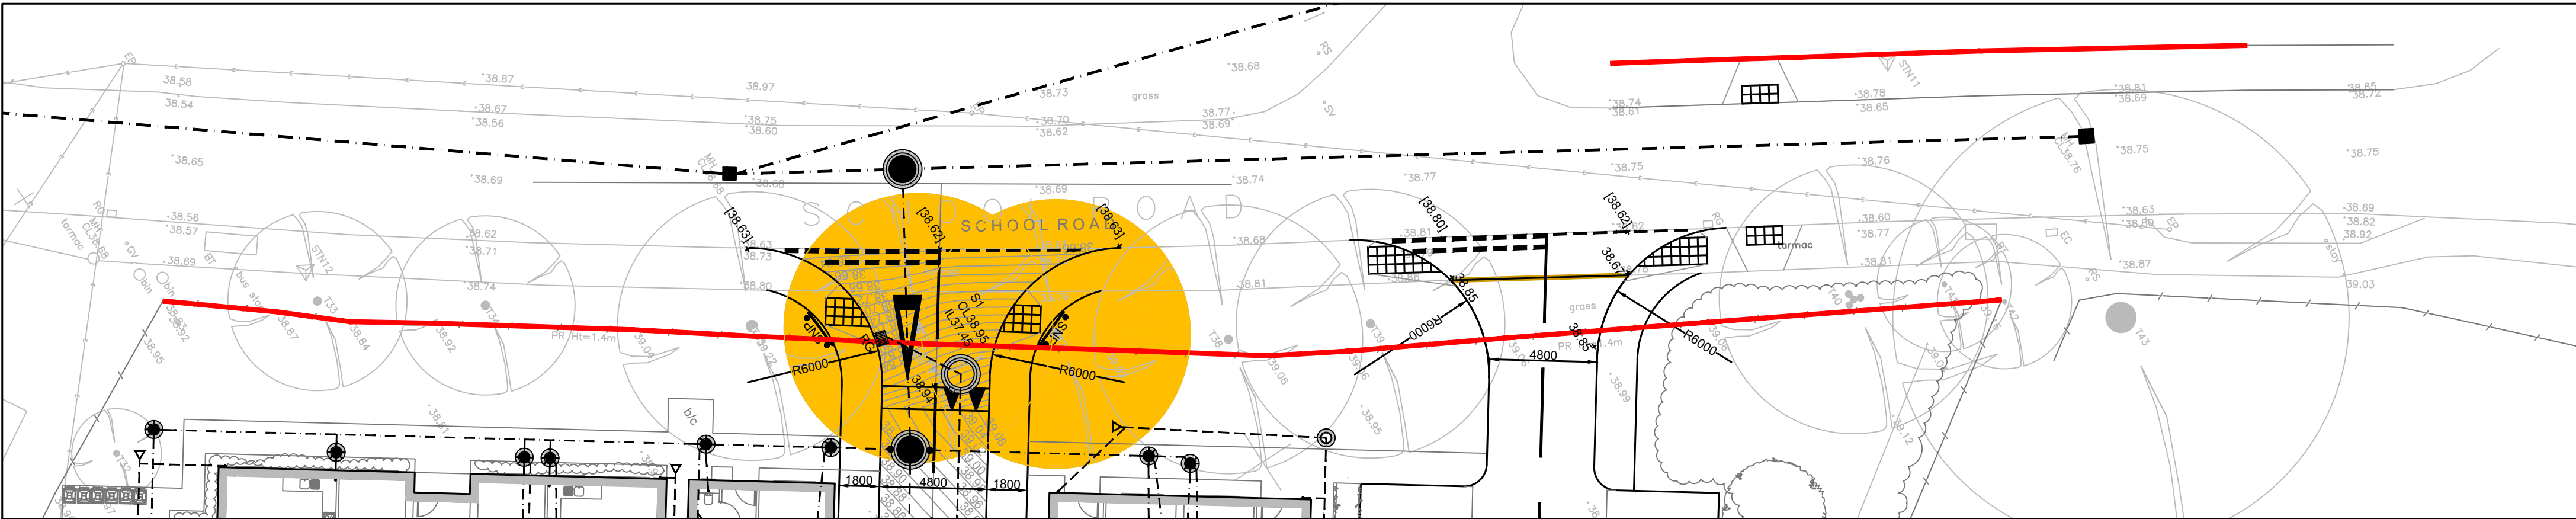


S278 GENERAL ARRANGEMENT - SCALE 1:200

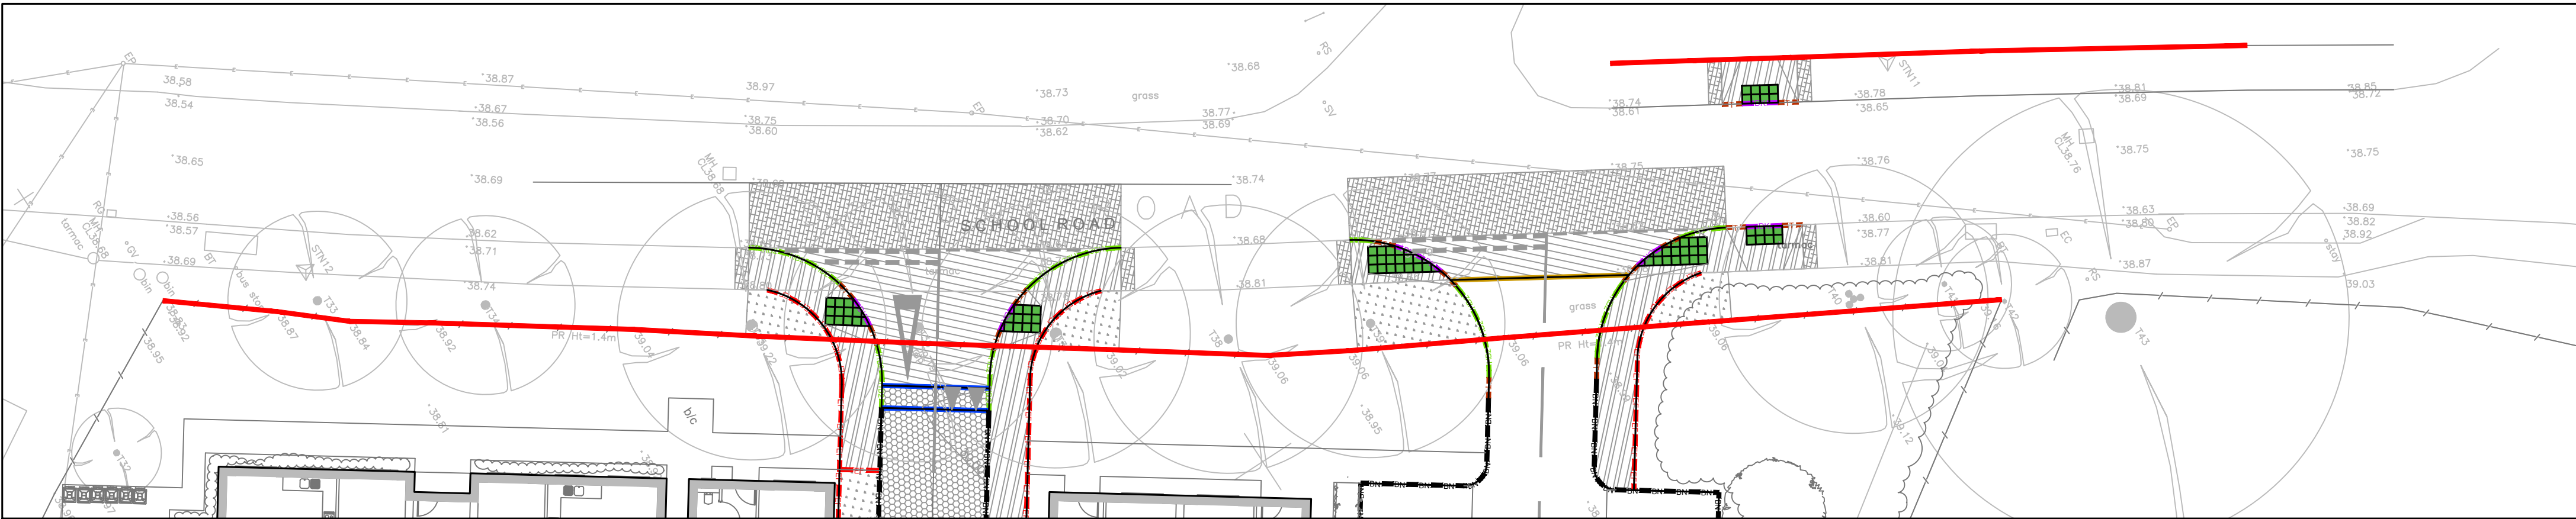

S278 KERBS AND SURFACE FINISHES - SCALE 1:200

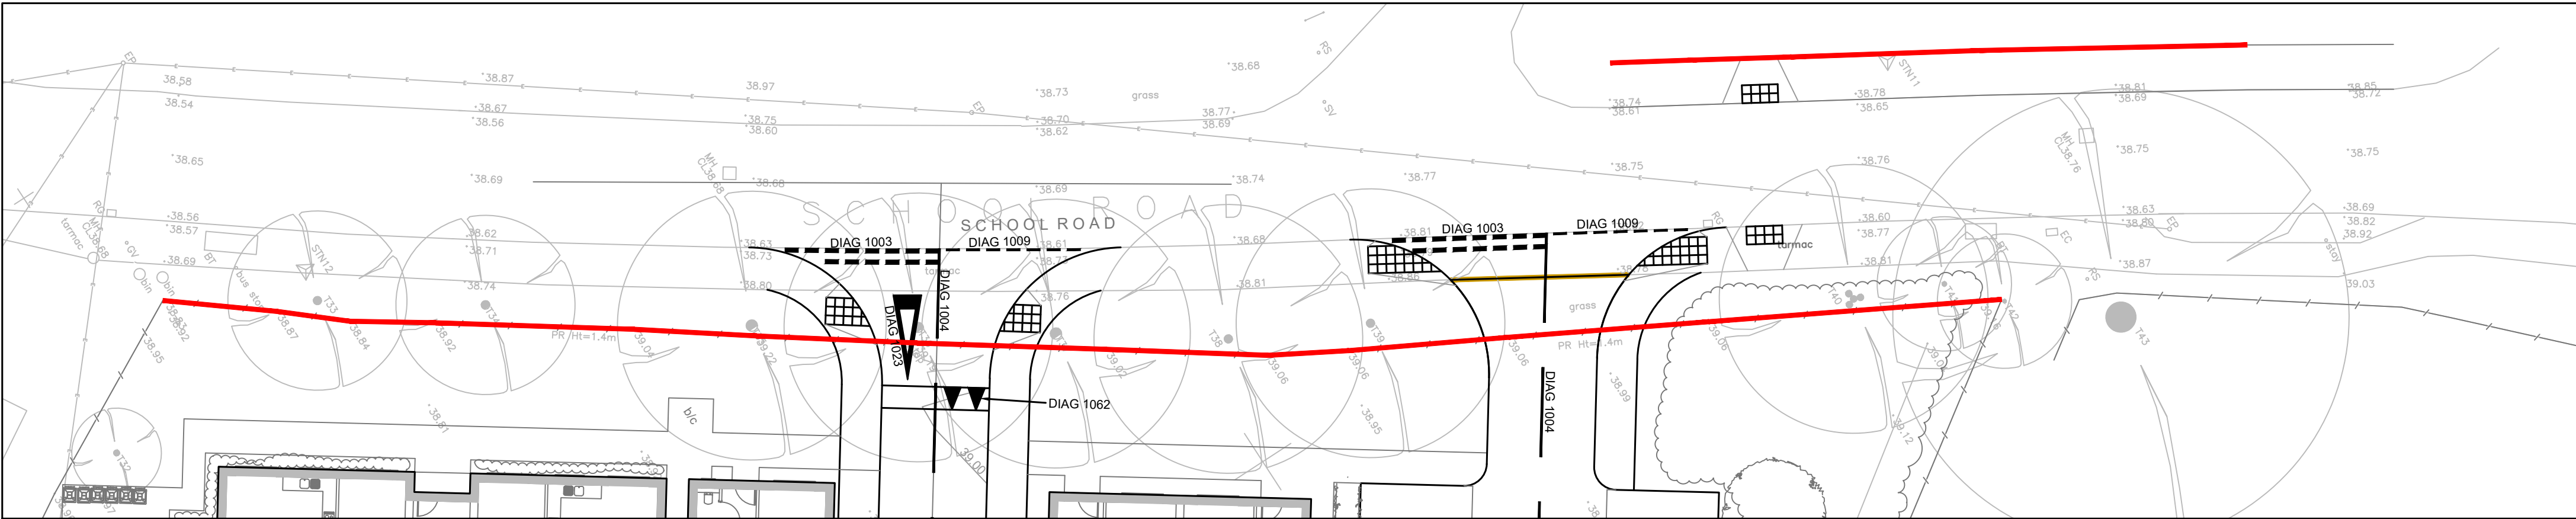

S278 ROAD MARKINGS - SCALE 1:200

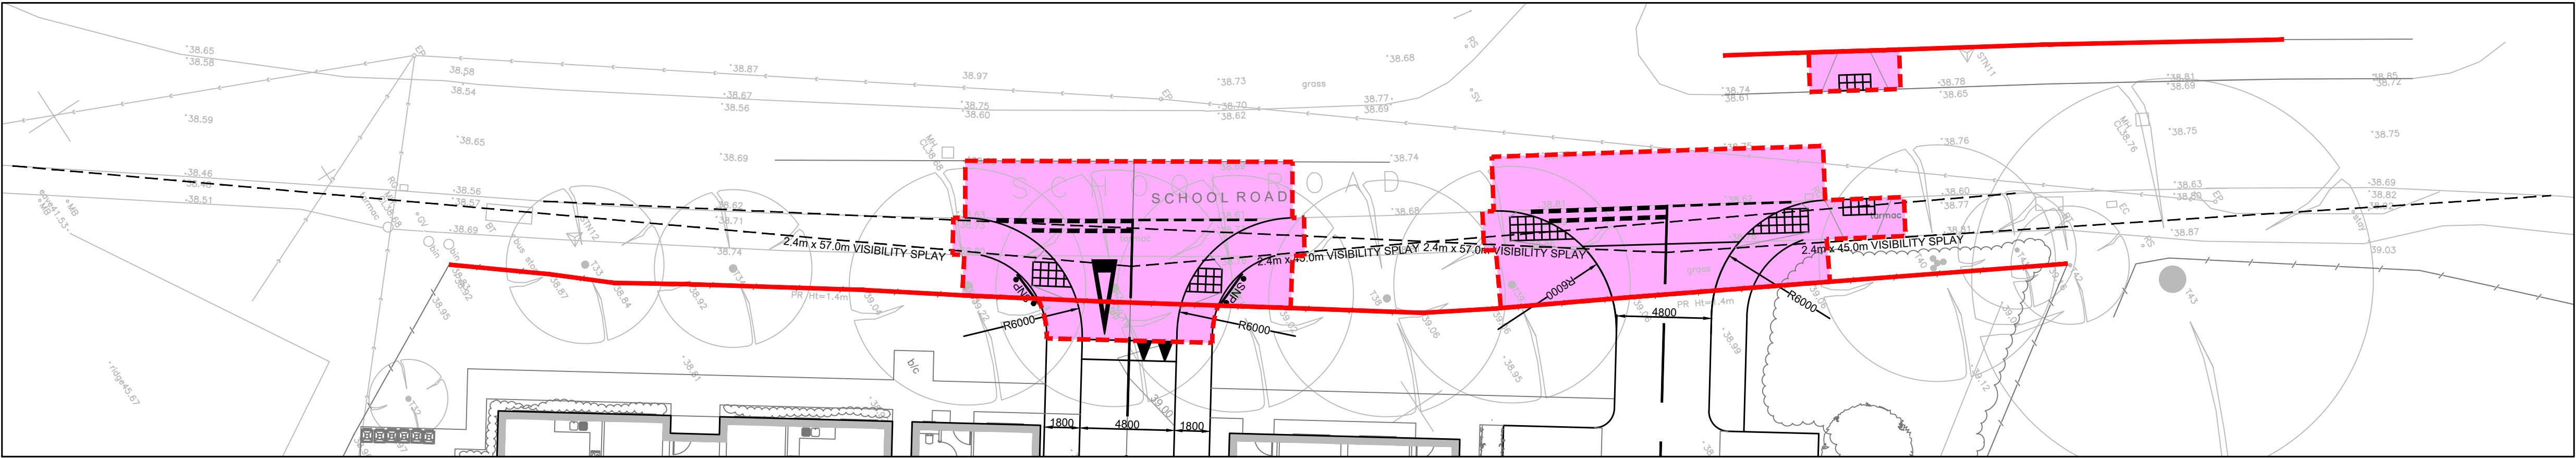

S278 LEGAL PLAN - SCALE 1:200

S278 DRAWING LEGEND		NOTES
	DETAIL 1 POROUS PAVED CARPARK CONSTRUCTION	CONTRACTORS MUST VERIFY ALL DIMENSIONS ON SITE BEFORE COMMENCING ANY WORK ON SHOP DRAWINGS DO NOT SCALE FROM THIS DRAWING RCD CONSULTANTS LTD COPYRIGHT
	DETAIL 2 ASPHALT ACCESS ROAD CONSTRUCTION	
	DETAIL 3 ASPHALT FOOTPATH CONSTRUCTION	
	DETAIL 4 & 5 CARRIAGEWAY TIE-IN CONSTRUCTION	NOTES 1. ALL DIMENSIONS IN MILLIMETERS UNLESS NOTED OTHERWISE. 2. THIS DRAWING TO BE READ IN CONJUNCTION WITH ALL OTHER ENGINEERING DRAWINGS AND CALCULATIONS ASSOCIATED WITH THIS PROJECT.
	DETAIL 6 SOFT LANDSCAPING CONSTRUCTION	3. ALL COMPONENTS AND MATERIALS ARE TO BE MANUFACTURED AND SUPPLIED IN ACCORDANCE WITH THE RELEVANT BRITISH STANDARDS, AND LAID AND BACKFILLED IN ACCORDANCE WITH MANUFACTURER'S INSTRUCTIONS AND THE RELEVANT BRITISH STANDARDS.
	255x125 HB2 HALF BATTERED KERB	4. THE CONTRACTOR SHALL, BEFORE COMMENCING THE WORKS, VERIFY ALL SITE AND SETTING OUT DIMENSIONS. THE CONTRACTOR SHALL BE RESPONSIBLE FOR THE TRUE AND PROPER SETTING OUT OF THE WORKS AND FOR THE CORRECTNESS OF THE POSITION, LEVELS, DIMENSIONS, AND ALIGNMENT OF ALL PARTS OF THE WORKS.
	150x125 BN DROPPED KERB	5. ALL ADOPTABLE HIGHWAY WORKS ARE TO BE CARRIED OUT TO THE REQUIREMENTS AND FULL SATISFACTION OF WOKINGHAM BOROUGH COUNCIL.
	TRANSITION KERB	6. ALL VEGETATION AND OBSTRUCTIONS ABOVE A HEIGHT OF 600mm OBSCURING THE VISIBILITY SPLAYS ARE TO BE TRIMMED BACK OR REMOVED AND MAINTAINED FOR PERPETUITY.
	150x50 EF EDGING KERB	
	MARSHALL'S SPEED CHECK KERB	
	INVERTED FLUSH 255x125 BN KERB	
	EXISTING HIGHWAY BOUNDARY	
	AREA OF S278 WORKS	
	EXTENT OF S278 WORKS	
	*[20.60] EXISTING LEVELS	
	*20.60 PROPOSED LEVELS	
	SNP STREET NAME PLATE.	
	TACTILE PAVING	
	TREES TO BE REMOVED	
	RG ROAD GULLY AND LEAD.	
	SURFACE WATER MANHOLE	
	SURFACE WATER SEWER	
	FOUL WATER MANHOLE	
	FOUL WATER SEWER	

CDM REGULATIONS 2015 RESIDUAL HAZARDS	
RESIDUAL HAZARDS IDENTIFIED	
CONSTRUCTION	
1. NO SIGNIFICANT RESIDUAL HAZARDS BEYOND THOSE KNOWN TO AN EXPERIENCED CONTRACTOR.	
FUTURE DEMOLITION	
A. NO SIGNIFICANT RESIDUAL HAZARDS BEYOND THOSE KNOWN TO AN EXPERIENCED CONTRACTOR.	
THIS REGISTER IS A NON-EXHAUSTIVE LIST OF RESIDUAL HAZARDS RELATING TO THE WORKS SHOWN ON THIS DRAWING THAT HAVE BEEN IDENTIFIED DURING THE DESIGN STAGE. IT IS ASSUMED THAT ALL WORKS WILL BE CARRIED OUT BY A CONTRACTOR WITH THE APPROPRIATE SKILLS, KNOWLEDGE & EXPERIENCE, AND IF THEY ARE AN ORGANISATION, THE ORGANISATIONAL CAPABILITY NECESSARY TO FULFIL THE ROLE.	

P1	PRELIMINARY ISSUE	27.05.2025	RAC
REV	AMENDMENT	DATE	CHKD
DRAWING STATUS			
PRELIMINARY			
RCD			
RCD CONSULTANTS LTD EMAIL: ray@rcd-consultants.com			
CLIENT			
PROJECT PROPOSED RESIDENTIAL DEVELOPMENT SCHOOL ROAD HURST			
DRAWING TITLE SECTION 278 LAYOUTS			
CIVILS			
SCALE 1:200 @ A1 1:400 @ A3	DRAWN BY STC	CHECKED RAC	DATE MAY 2025
DRAWING NUMBER 1111-2530-CIV-S278			REVISION P1

