


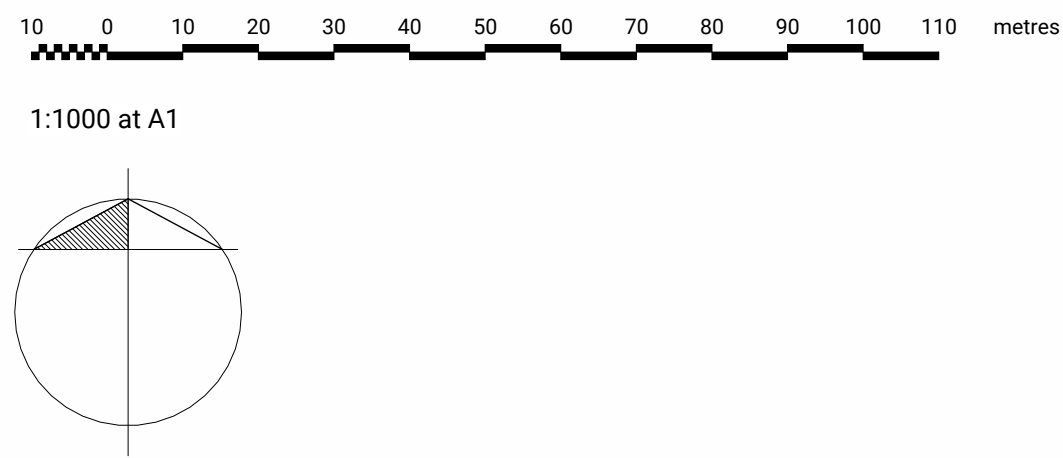

Site Reference Plan
1 : 1000



Red Facing Brickwork
Manufacturer - Wienerberger
Product - Chartham Multi Stock
*Note: Brick Detailing




Rainwater Goods, Soffits & Fascias
Material - UPVC
Colour - Black



Buff Facing Brickwork
Manufacturer - Bespoke Brick Company
Product - Dickensian Yellow




External Casement Windows & Doors
Material - UPVC
Colour - RAL 7016 Anthracite Grey

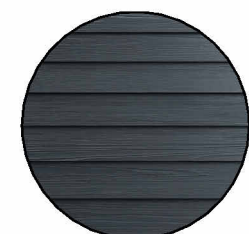

Fibre Cement Weatherboarding
Manufacturer - Cedral
Product - Cedral Lap
Colour - Slate Grey C18



Principle Entrance Door
Material - Composite Vertical Panelled Door
Colour - RAL 7016 Anthracite Grey

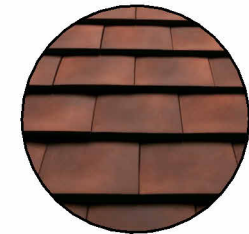

Clay Roof Tiles
Manufacturer - Terreal
Product - Eminence
Colour - Flamed Red




Solar Panels
Recessed Panels




Fibre Cement Roof Slates
Manufacturer - Cedral
Product - Rivendale




Stone Cills
Colour - Cream

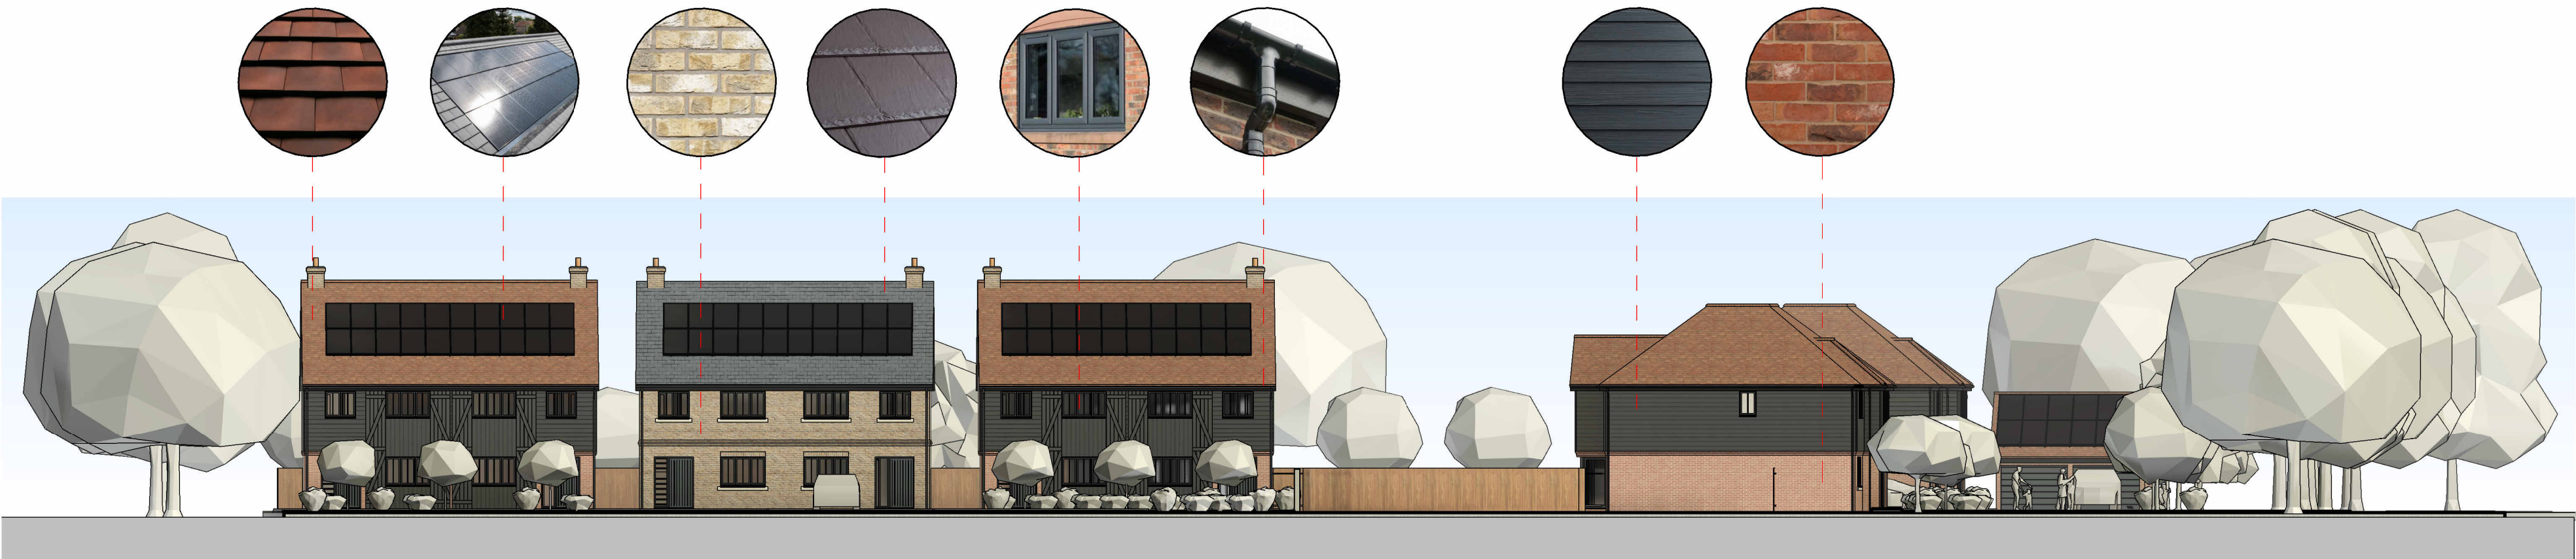

Section 3
1 : 200

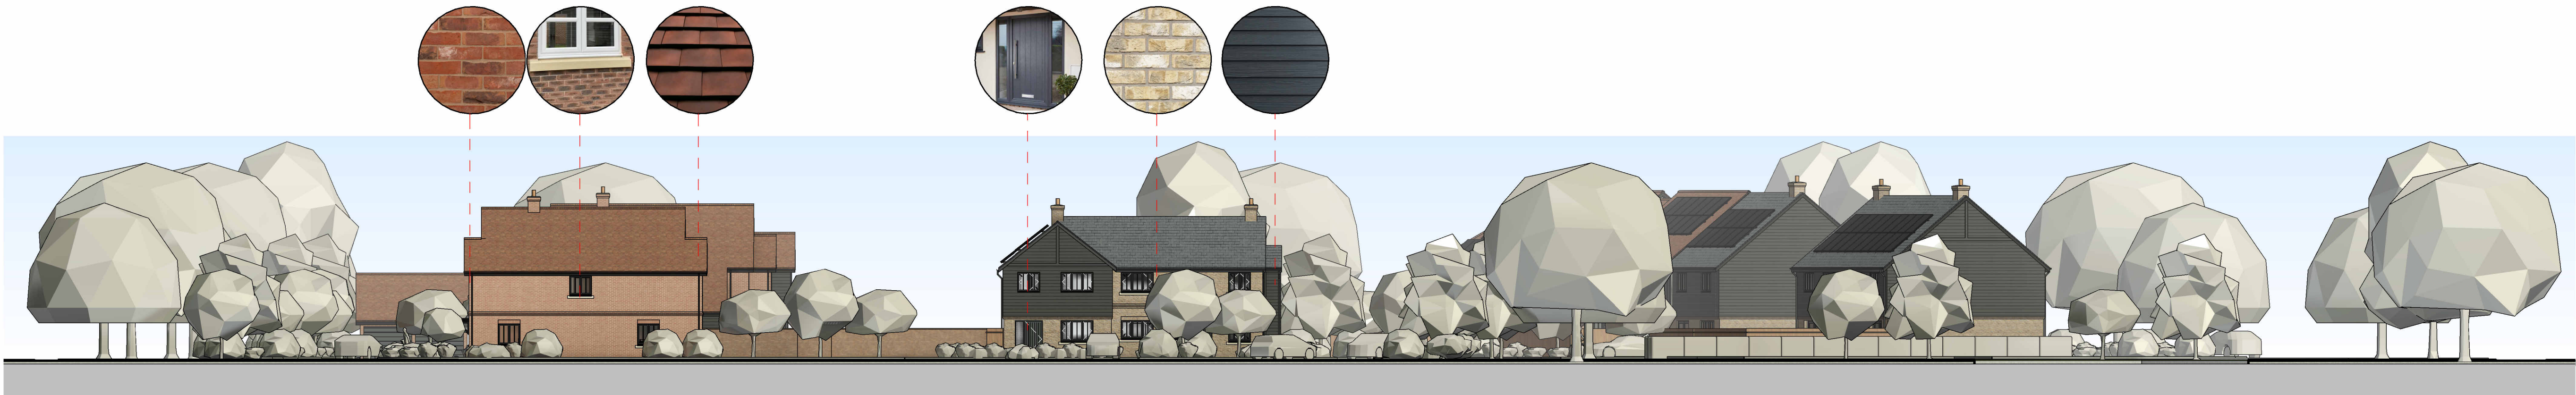

Section 4
1 : 200

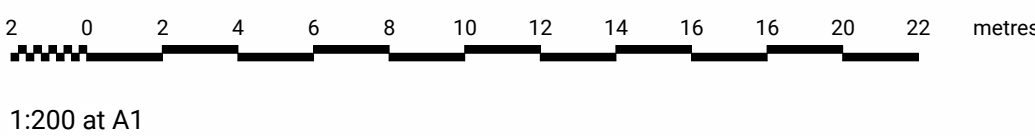

1:200 at A1

Change Control.
To be able to manage and reach consensus that design work is compliant, monitor identified compliance risks and assess gaps in designers' competence; change control and record in connection with the Client, Principal Contractor and any Sub-Contractor thereafter must be ensured throughout all associated RIBA stages, including any variation to the design proposals imposed without prior knowledge of the Principal Designer otherwise the role of designer is assumed by the responsible party for the accountability and the duty of design.

General Notes.
• Do not scale except for Planning Application purposes.
• All dimensions, tolerances and references must be verified on site prior to construction and any discrepancies reported back to OSG Architecture Limited prior to the works being commenced.
• Where an item is covered by drawings to different scales the larger scale drawing is to be worked to.
• Only pdf versions of this drawing are controlled. All other formats of this drawing (e.g. .dwg or .rvt) are un-controlled and are used at risk of the beneficiary.

COPYRIGHT: this drawing is the copyright of OSG Architecture Limited (Registered No. 8507286). Their written consent must be obtained before this drawing is copied, transmitted or used for any purpose other than the one for which it was supplied.

OSG Project No.
25-1791
Project Title
**Proposed Residential Development Land
Between School Road & Orchard Road,
Hurst,
Berks**

Drawing Description.
Street Scenes Sheet 2

Scale @A1. As indicated			Date Created. June 2025		
Drawn By. JK	Checked By. DT		Approved By. DT		
Project. 25-1791	Originator. OSG	Volume. XX	Lvl/Loc. ZZ	Type. DR	Role. A
Suitability.			Revision.		
			Drawing No. 220		

Rev	By	Rev	Date	Description
Unit 2A, Capital House, 4 Jubilee Way, Faversham, Kent, ME13 8GD 01233 812 148				