
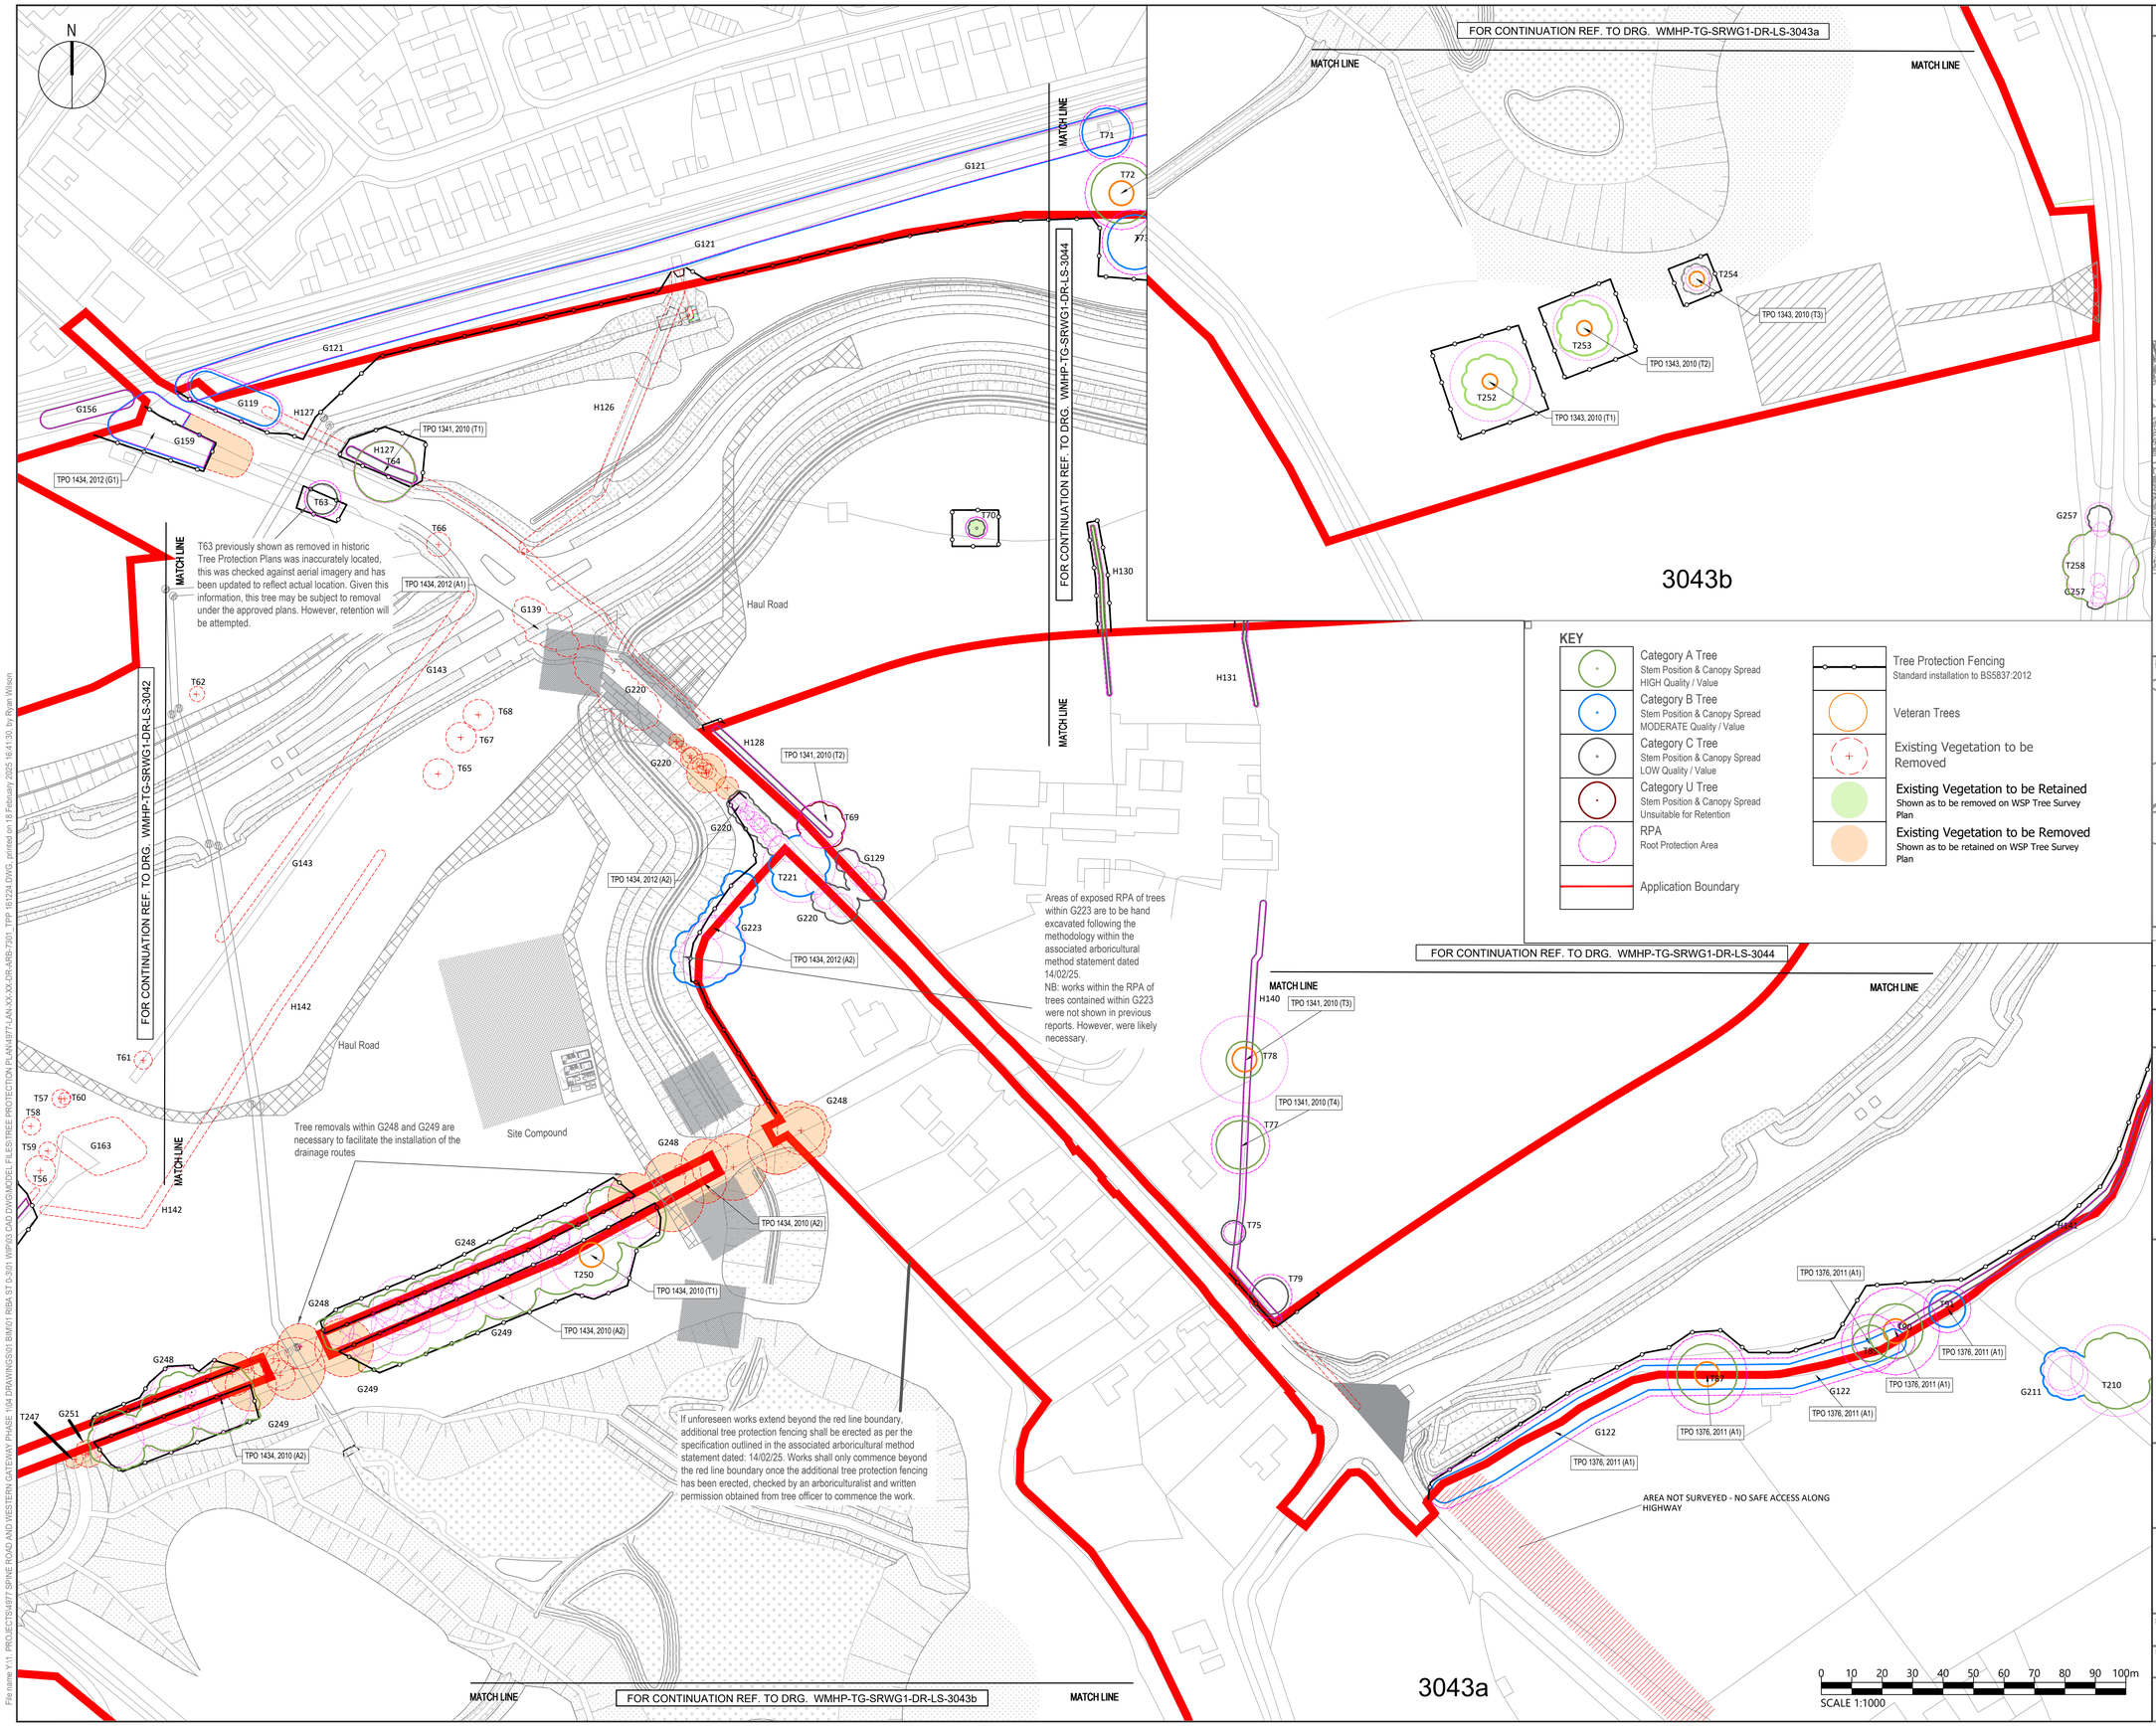



## DO NOT SCALE


1. ALL DIMENSIONS ARE IN MILLIMETRES UNLESS NOTED OTHERWISE.
2. ALL LEVELS ARE IN METRES AOD UNLESS NOTED OTHERWISE.
3. REFER TO THE 500 SERIES FOR LEVEL INFORMATION

SITE LOCATION PLAN SCALE: 1:25000

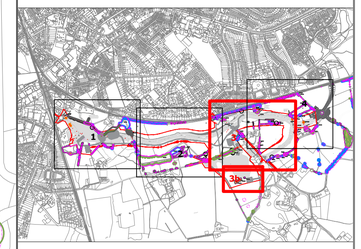

KEY

- Category A Tree — Stem Position & Canopy Spread HIGH Quality / Value
- Category B Tree — Stem Position & Canopy Spread MODERATE Quality / Value
- Category C Tree — Stem Position & Canopy Spread LOW Quality / Value
- Category U Tree — Stem Position & Canopy Spread Unsuitable for Retention
- RPA — Root Protection Area
- Application Boundary
- Tree Protection Fencing — Standard installation to BS5837:2012
- Veteran Trees
- Existing Vegetation to be Removed
- Existing Vegetation to be Retained — Shown as to be removed on WSP Tree Survey Plan
- Existing Vegetation to be Removed — Shown as to be retained on WSP Tree Survey Plan

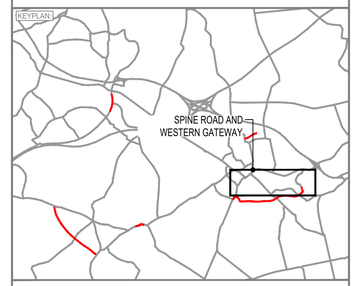


| REV | DATE | BY | DESCRIPTION | CHK | APP |
|---|---|---|---|---|---|
| P08 | 16/12/2024 | RW | UPDATED FOLLOWING COMMENTS | AL | AL |
| P07 | 07/11/2024 | RW | UPDATED FOLLOWING COMMENTS | AL | AL |

DRAWING STATUS: PARTIALLY SIGNED-OFF FOR CONSTRUCTION B


DESIGNER:
Tony Gee and Partners LLP
Hardy House
140 High Street
Esher, Surrey
KT10 9QJ
Tel: 01372 461600
www.tonygee.com
Consulting Civil, Structural and Geotechnical Engineers


CLIENT:
WOKINGHAM BOROUGH COUNCIL
Shute End, Wokingham, Berkshire RG40 1BN
Tel: (0118) 974 6000 Web: www.wokingham.gov.uk

PROJECT:
SPINE ROAD AND WESTERN GATEWAY PHASE 1

TITLE:
HIGHWAYS
TREE PROTECTION PLAN
SHEET 3

| SCALE @ A1: | CHECKED: | | APPROVED: |
|---|---|---|---|
| 1:1000 | CH | | CH |
| PROJECT NO: | DESIGNED: | DRAWN: | DATE: |
| C118047 | WM | WM | February 25 |

DRAWING No: WMHP-TG-SRWG1-DR-LS-3043 REV: P08

File name: Y:\1. PROJECTS\4977 SPINE ROAD AND WESTERN GATEWAY PHASE 1\04 DRAWINGS\01 BIM\01 RIBA ST 0-3\01 WIP\03 CAD DWG\MODEL FILES\TREE PROTECTION PLAN\4977-LAN-XX-XX-DR-ARB-7301_TPP 161224.DWG, printed on 18 February 2025 16:41:30, by Ryan Wilson