APPROVED



PROPOSED ELEVATION B

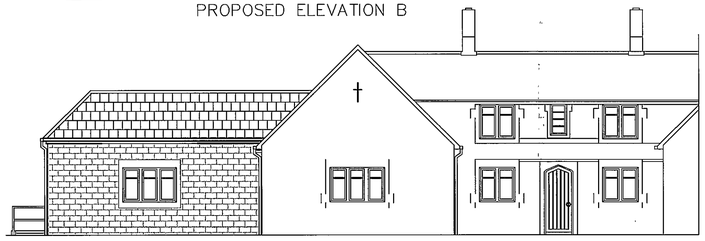

PROPOSED ELEVATION A



PROPOSED ELEVATION C



EXISTING ELEVATION B

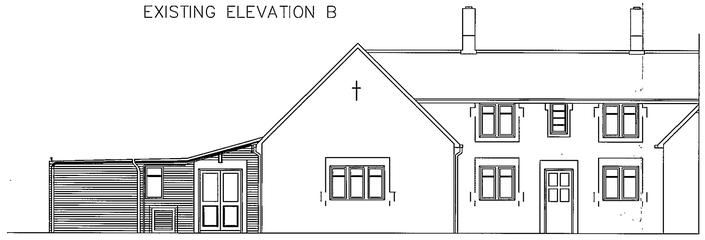

EXISTING ELEVATION A



EXISTING ELEVATION C

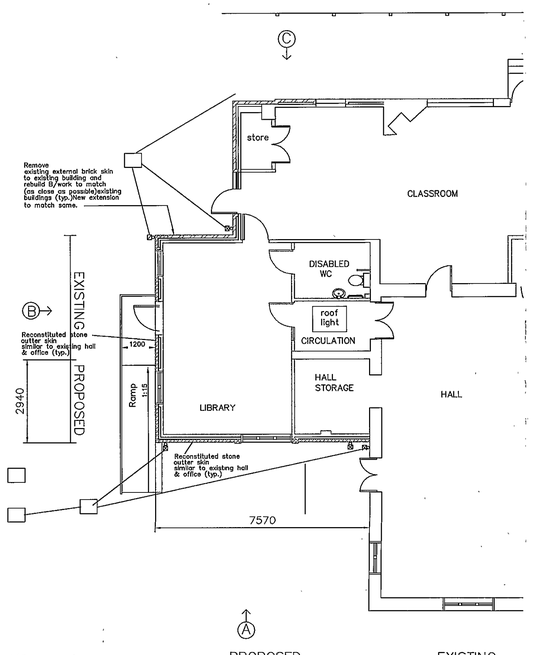

PROPOSED PLAN

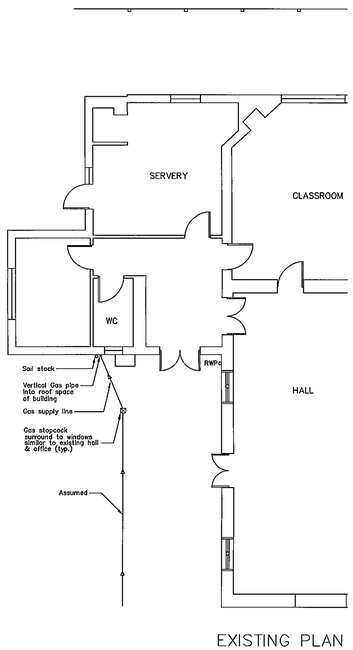

EXISTING PLAN

REVISED PLAN
8148-19

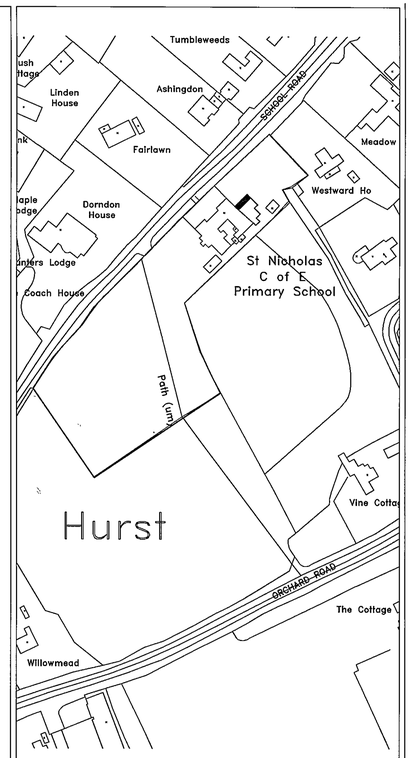

Location Plan
Scale 1 : 1250

Proposed Extension to Form Library & Associated Areas

At St Nicholas Primary School,
School Road,
Hurst,
Nr. Reading,
Berkshire RG10 0DR

APPROVED

Proposed & Existing Plans & Elevations

Drawn ft

Scales 1:100 & 1:1250

PLANNING RECEIVED | INIT
PDI | 5
DC | F
APP
CS
05 FEB 2003
COPIES TO | ACK
FILE

Rev		Date
A	~~Roof to extnsion altered~~	30Jan03

APPROVED

Drg No.1140/ 04 revA

Proposed Extension At St Nicholas School, Hurst

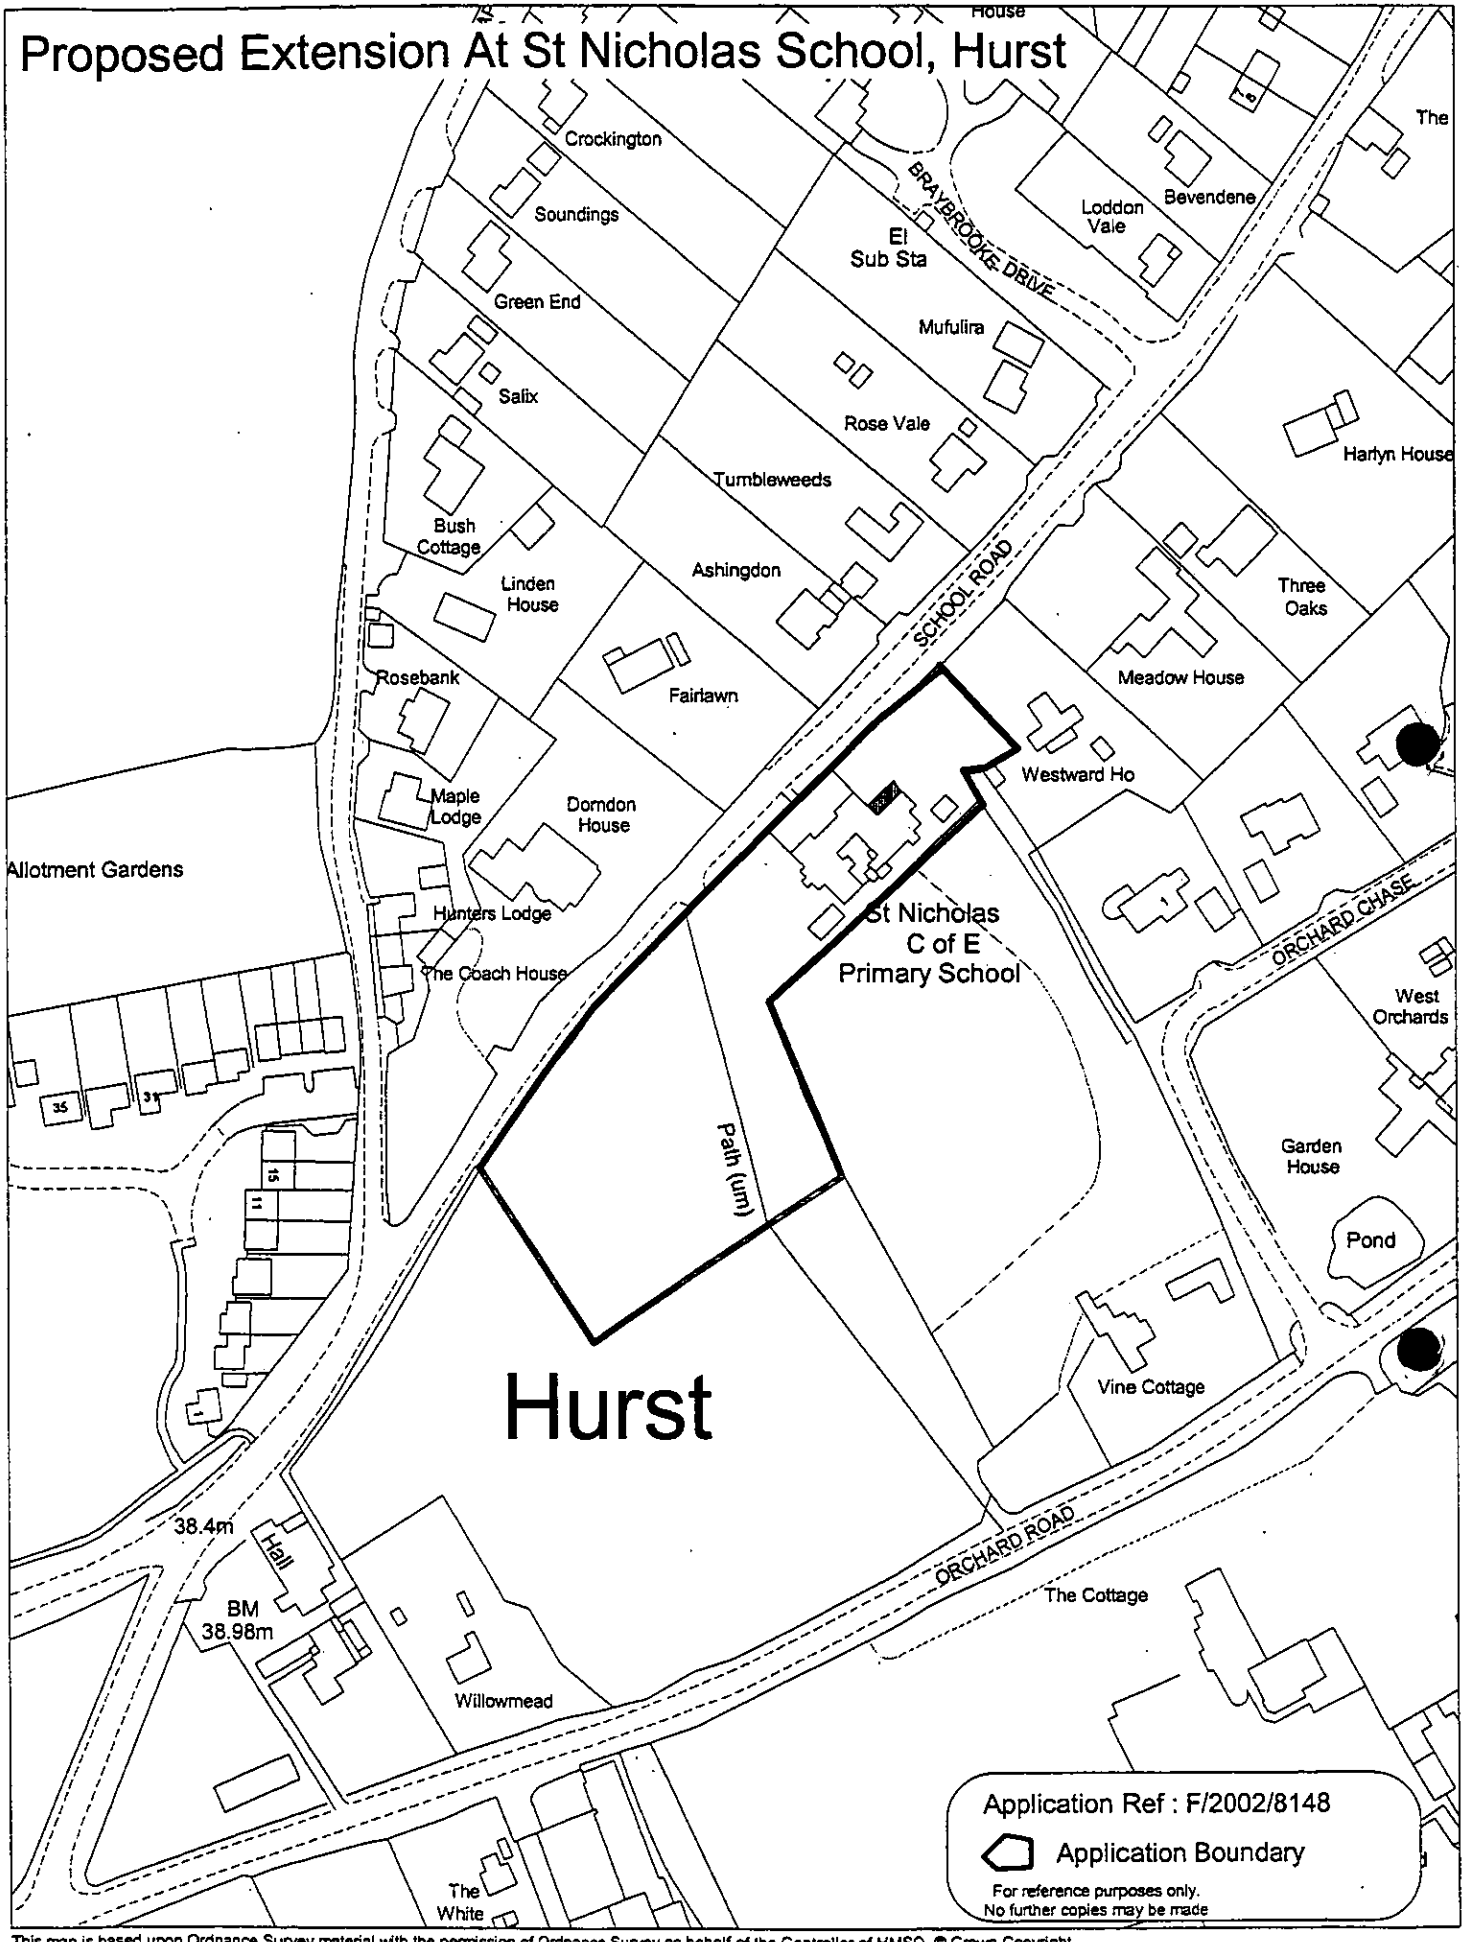

This map is based upon Ordnance Survey material with the permission of Ordnance Survey on behalf of the Controller of HMSO. © Crown Copyright.
Unauthorised reproduction infringes Crown Copyright and may lead to prosecution or civil proceedings.Wokingham District Council Licence LA086134

Development Control,Wokingham District Council.
5 February 2003

Scale: 1 : 1806



PROPOSED ELEVATION B

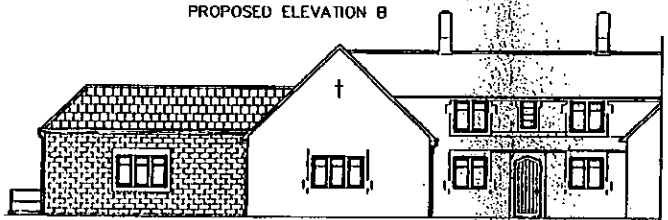

PROPOSED ELEVATION A



PROPOSED ELEVATION C

203

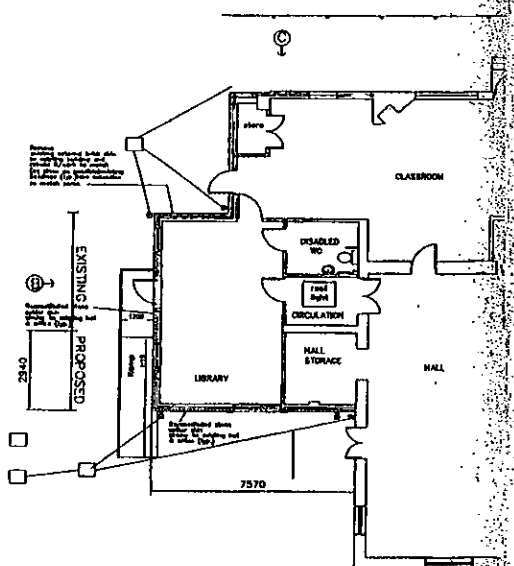

PROPOSED PLAN

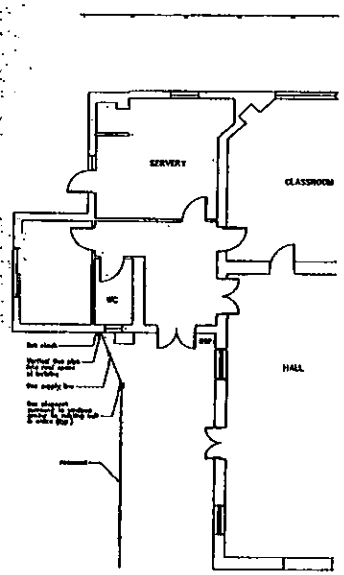

EXISTING PLAN

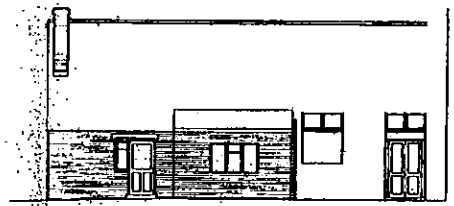

EXISTING ELEVATION B

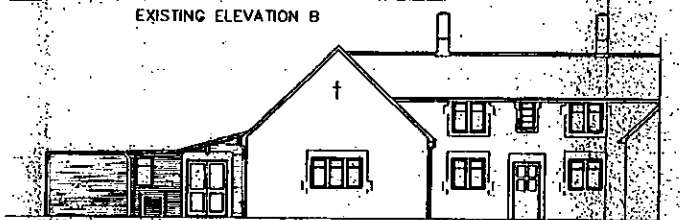

EXISTING ELEVATION A



EXISTING ELEVATION C

REVISED PLAN

814.6

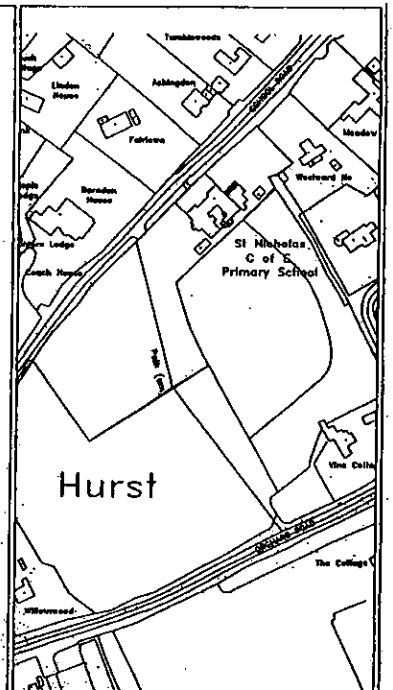

Location Plan
Scale 1 : 1250

Proposed Extension to Form Library & Associated Areas

At St Nicholas Primary School, School Road, Hurst, Nr. Reading, Berkshire RG10 0DR

Proposed & Existing Plans & Elevations

Drawn ft

Scales 1:100 & 1:1250

Rev		Date
A	Roof to extnsion altered	30Jan03

Drg No.1140/ 04 revA

06.12.2002 8148

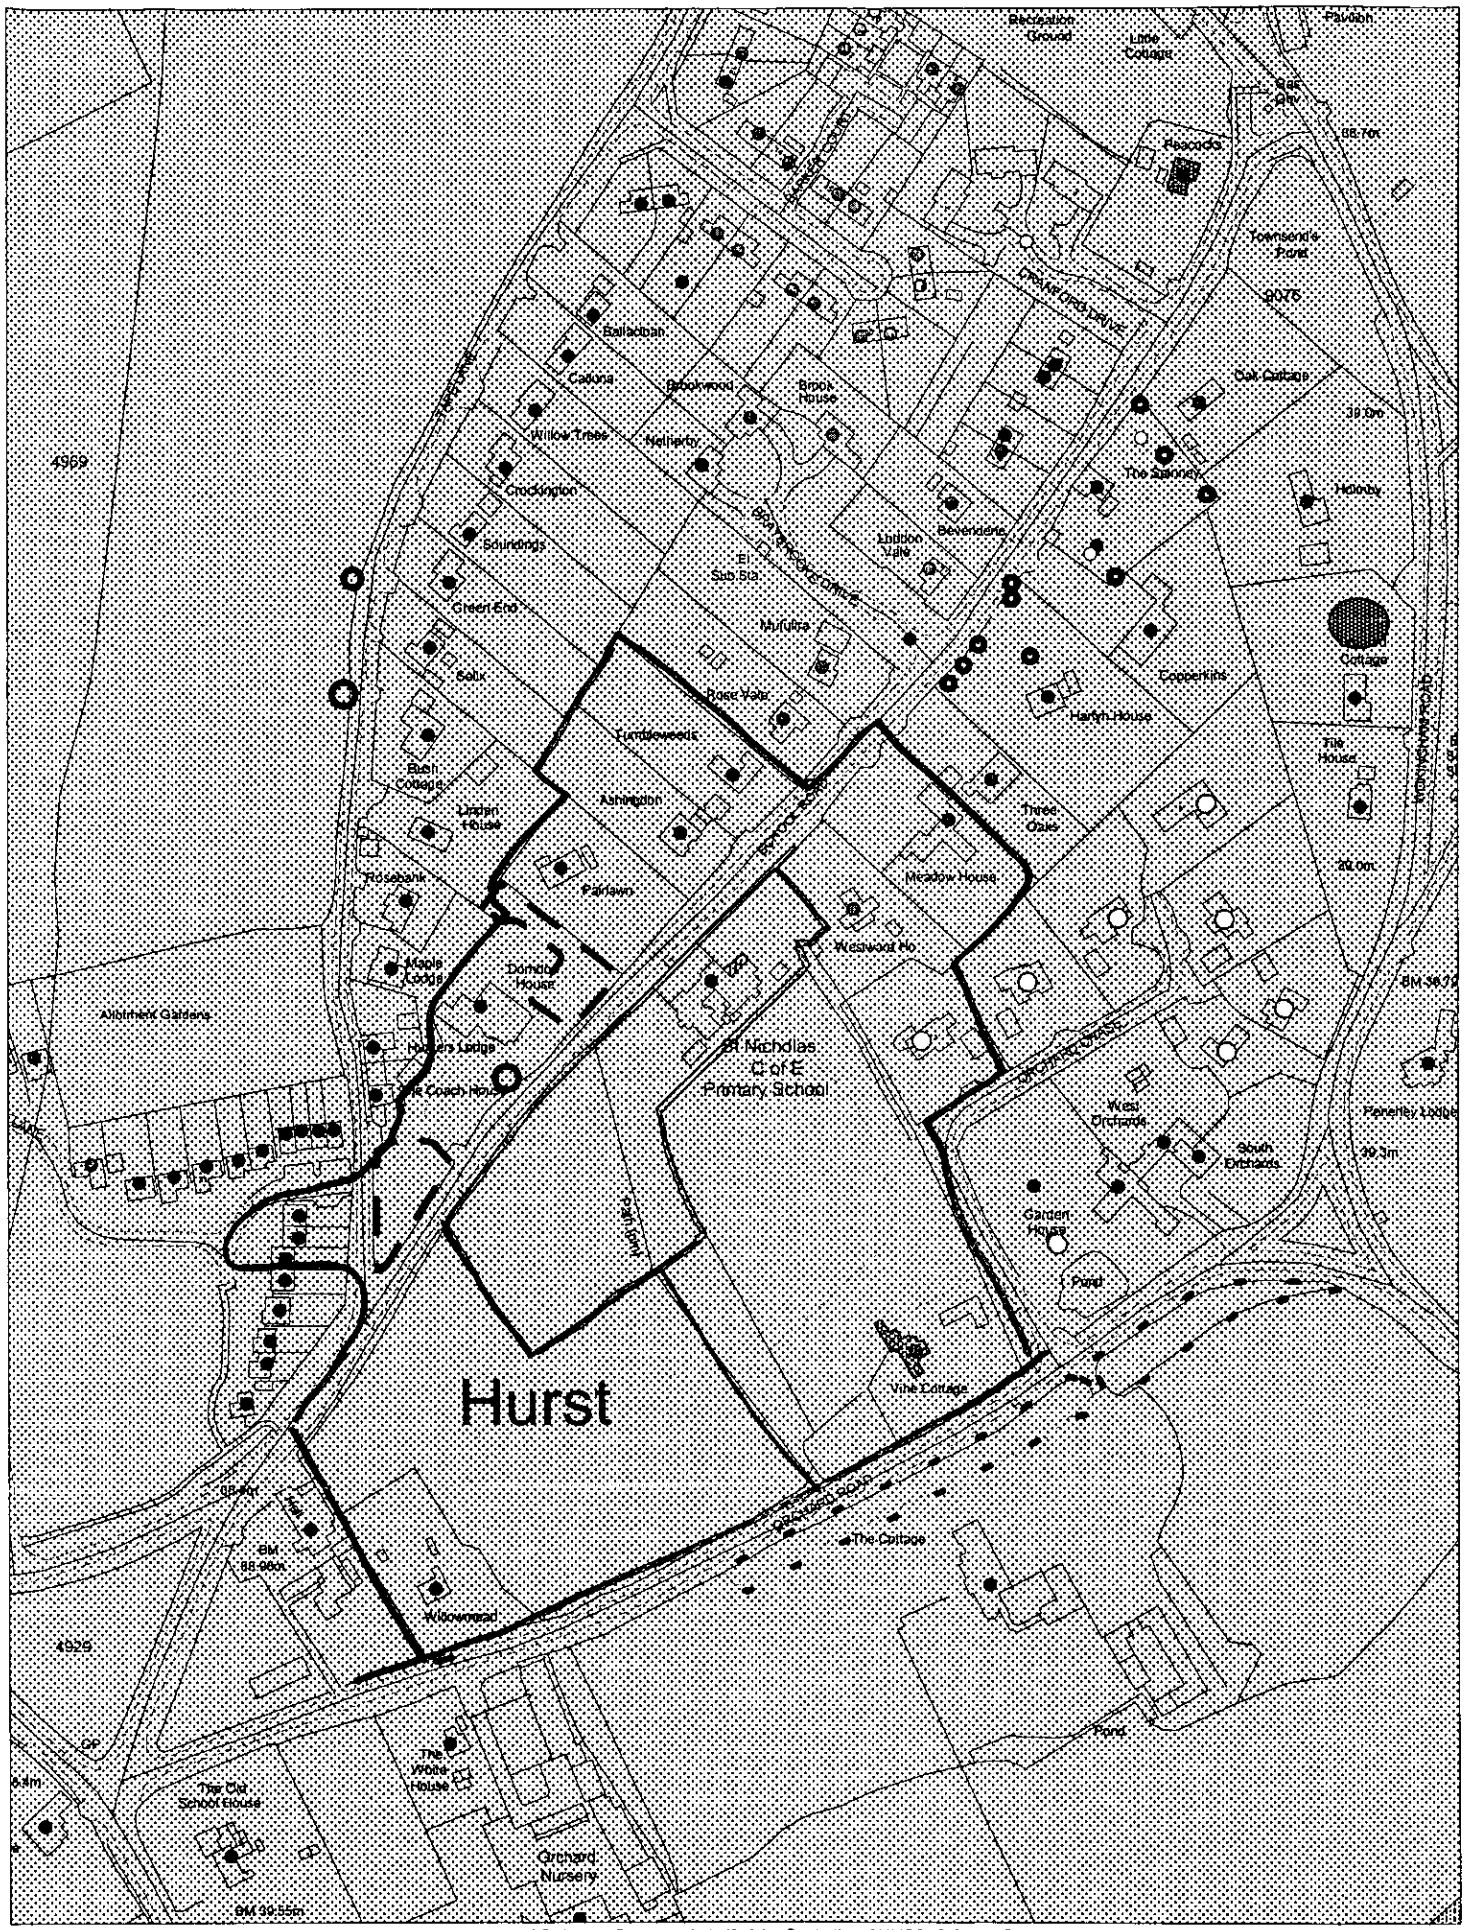

This map is based upon Ordnance Survey material with the permission of Ordnance Survey on behalf of the Controller of HMSO. © Crown Copyright. Unauthorised reproduction infringes Crown Copyright and may lead to prosecution or civil proceedings. Wokingham District Council Licence LA086134

Development Control, Wokingham District Council.
11 December 2002

Scale: 1 : 2500

N
W E
S

17 APR 2002* 6260



PROPOSED ELEVATION B

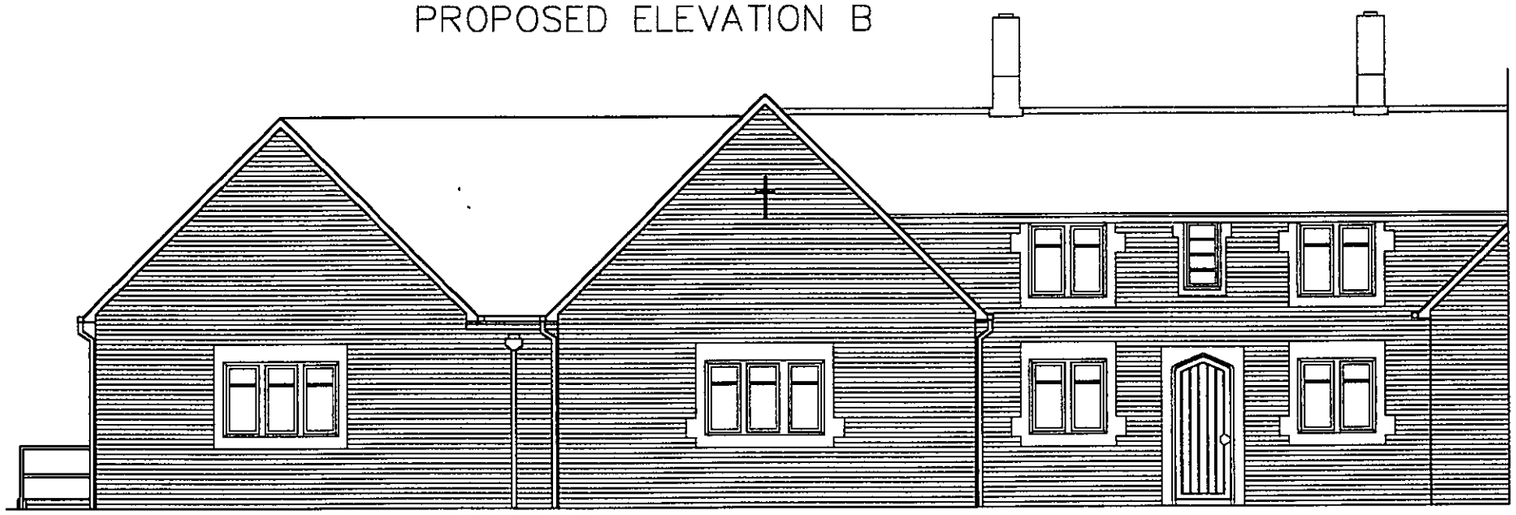

PROPOSED ELEVATION A



PROPOSED ELEVATION C

NOTES:

1. Roof slates to match existing
2. RW goods to match existing
3. Brickwork to match existing (including replacing existing – previous extension– outer leaf brickwork)
   New window & door reveals to be reconstituted stone – similar to existing
4. Doors on escape route to be fitted with emergency panic push bars (see specification)
5. Emergency lighting to conform to BS5266 Part1 1988
6. Exit signage to be provided conforming to and in accordance with BS5499 Part1 1990
7. Windows: Powder coated aluminium with trickle vents (style) to match existing

The above to also conform to new Building Reg. L1 & L2

APPROVED

2/1/02

Donaldson
& Associates

Tel: 02380 767733 Fax: 02380 767744

Project:
St Nicholas CE Primary
School Road
Hurst
Berkshire

Drawing:

Proposed Extension and alterations to form a new library and associated works

Proposed Elevations

Date:	14/03/02	Revn:	C
Drwn:	CD	Scale:	1:100

Drwg.No. WDC/B/163

© 2002 Donaldson & Associates Ltd