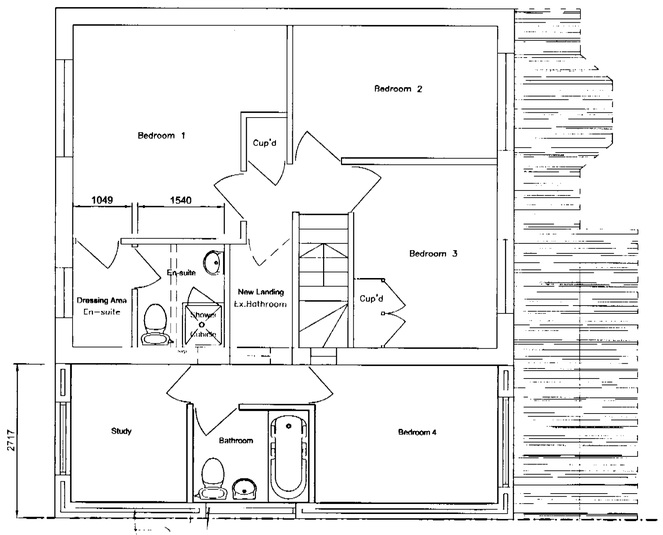

FIRST FLOOR

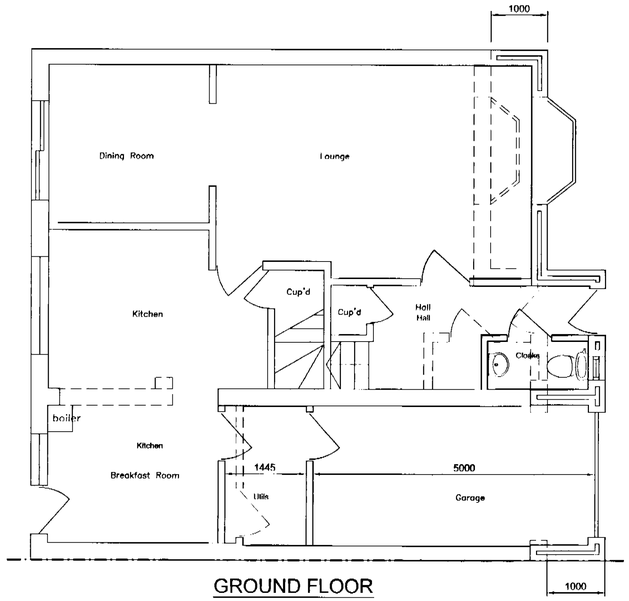

GROUND FLOOR

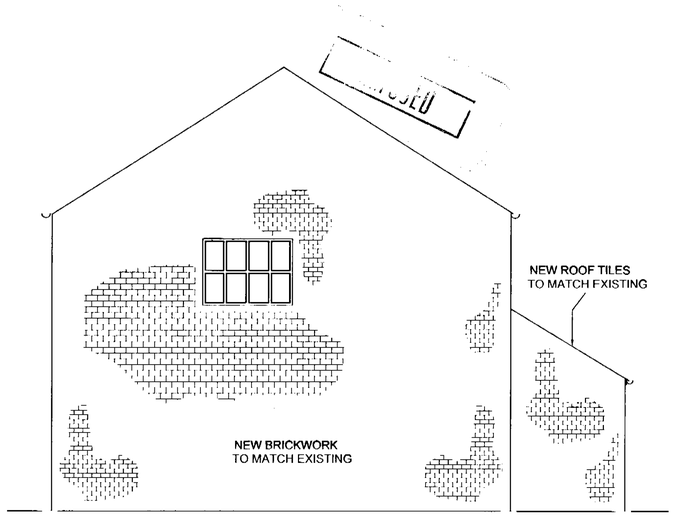

SOUTH WESTERN ELEVATION

REVISED PLAN

6472

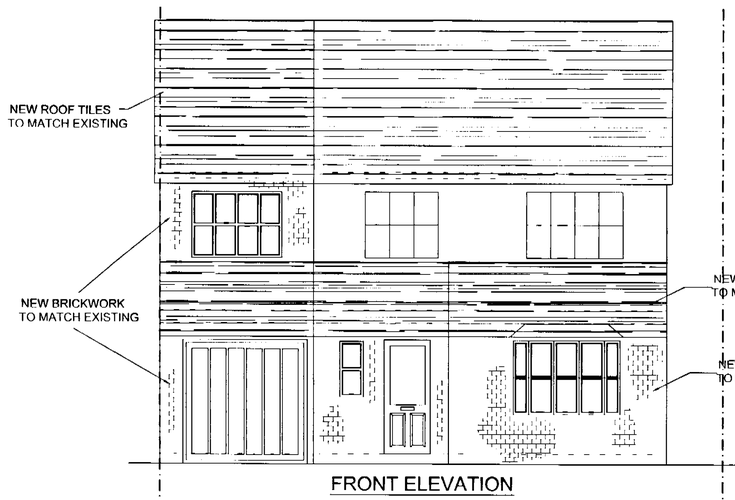

FRONT ELEVATION

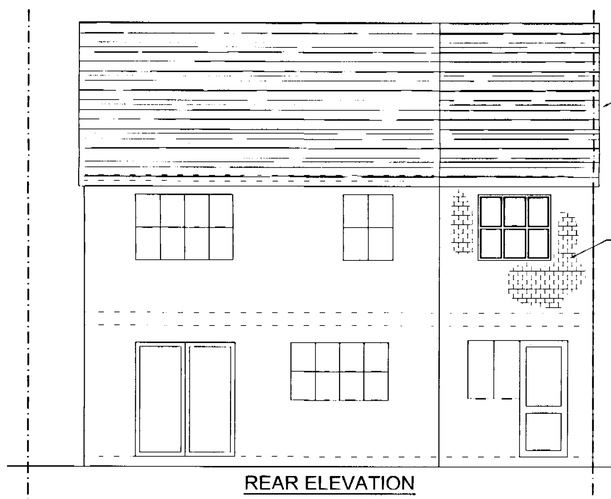

REAR ELEVATION

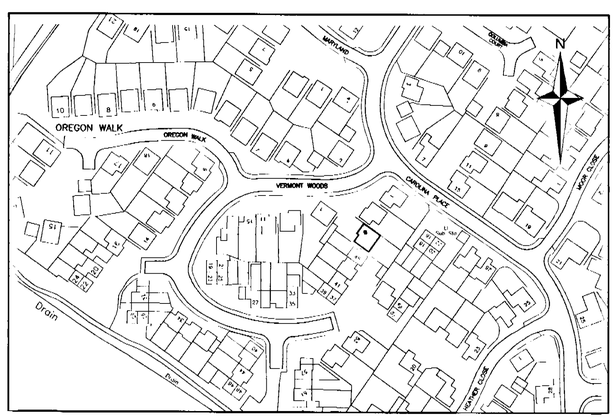

LOCATION PLAN (SCALE 1:2500) OS TILE REF. Su7965SE

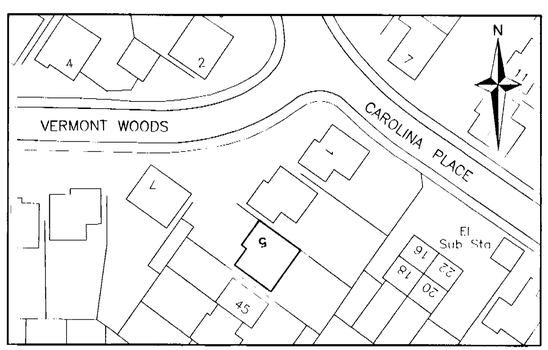

LOCATION PLAN (SCALE 1:500)

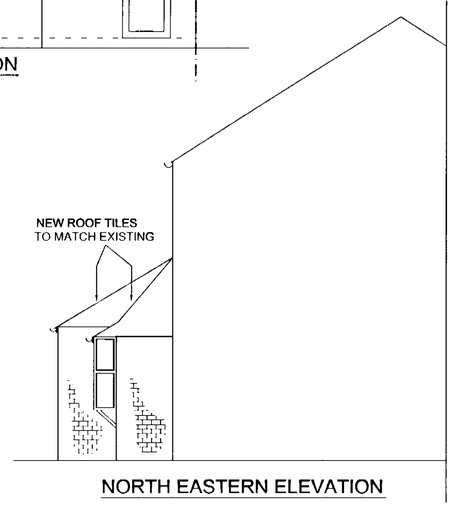

NORTH EASTERN ELEVATION

All dimensions are in millimeters.
Use figured dimensions given in preference to scaling.
All dimensions to be checked on site.

Revisions	Rev	Date	Description
	A	19/6/02	Garage length increased to 5m utilis relocated to suit.

Client	MR & MRS W MARTIN
Project	5 VERMONT WOODS FINCHAMPSTEAD, WOKINGHAM BERKSHIRE
Title	PLANNING APPLICATION FOR FRONT & SIDE EXTENSION

Scale 1:50 Date April 2002 Drawn ADS

SCS
Savill C.A.D. Services Ltd.
29 Stubbsmoor Road
Farnborough
Hampshire
GU14 8RJ
Tel./Fax : 01252 657638
e-mail : scs.limited@virgin.net

Drawing No. W-172-00-01 Rev. A

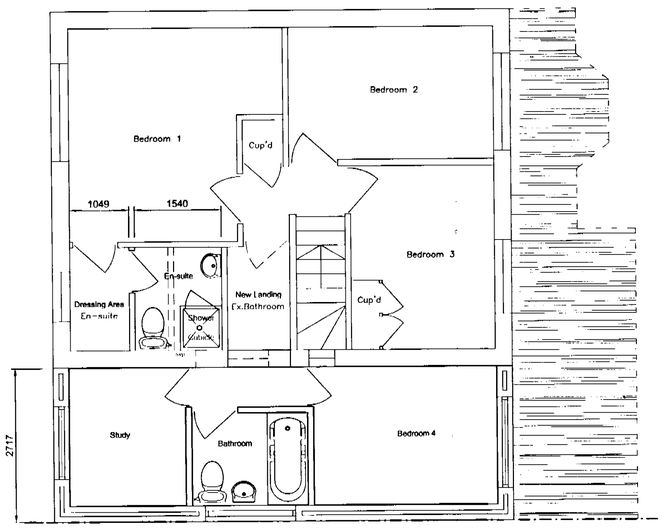

FIRST FLOOR

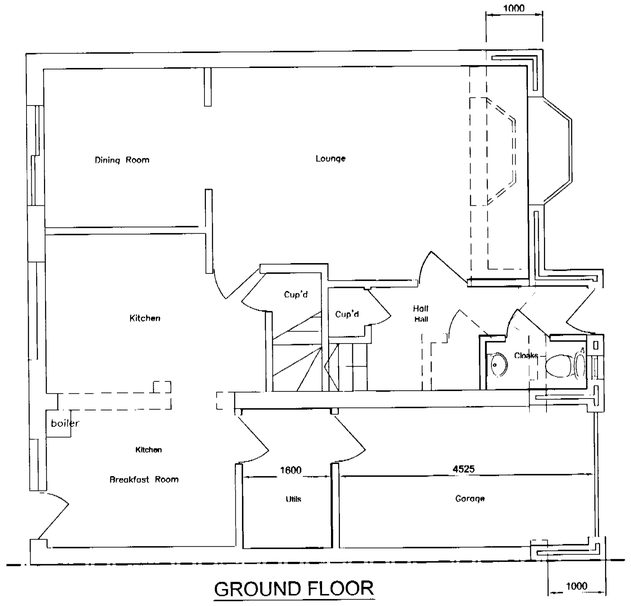

GROUND FLOOR

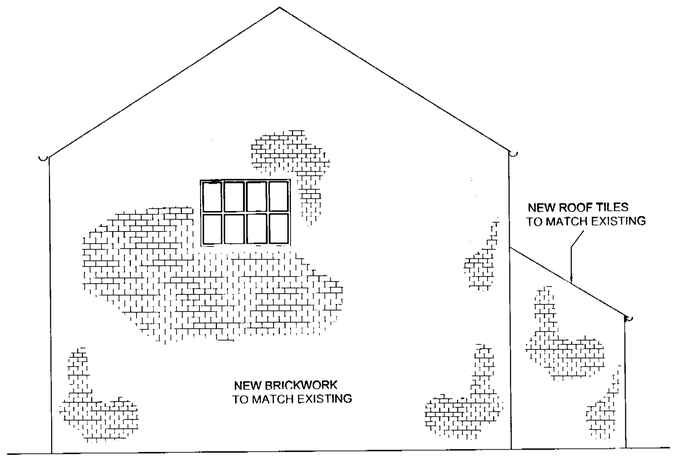

SOUTH WESTERN ELEVATION

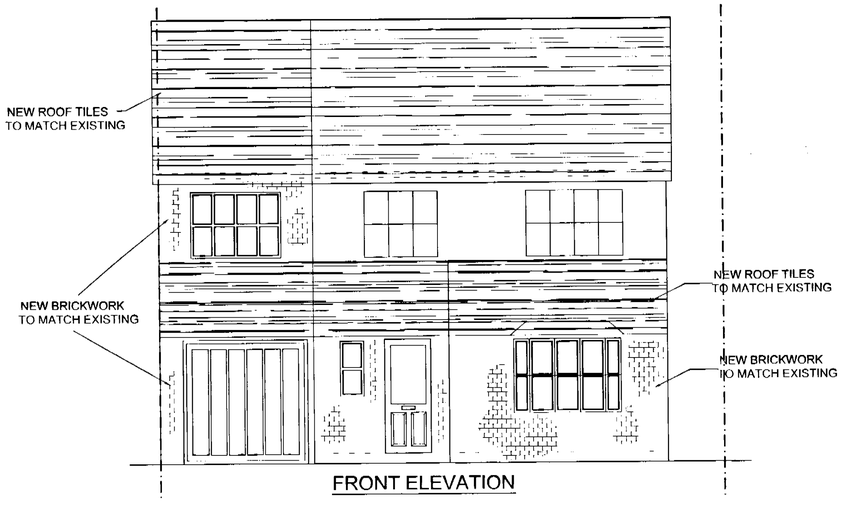

FRONT ELEVATION

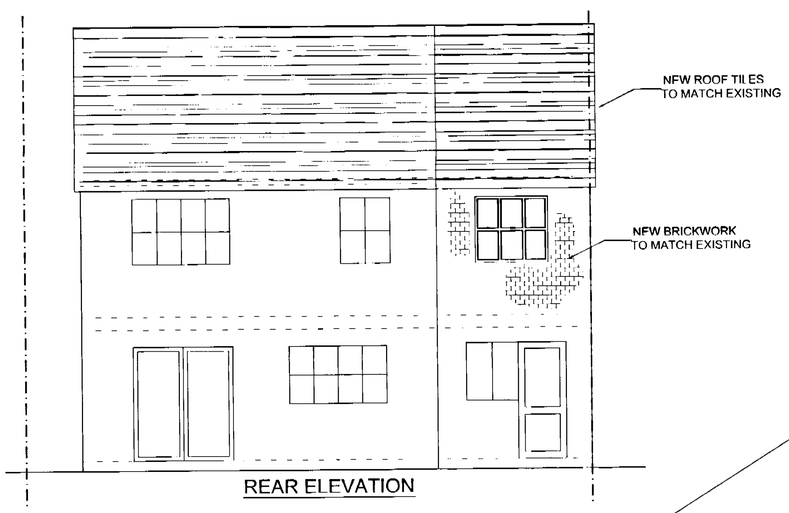

REAR ELEVATION

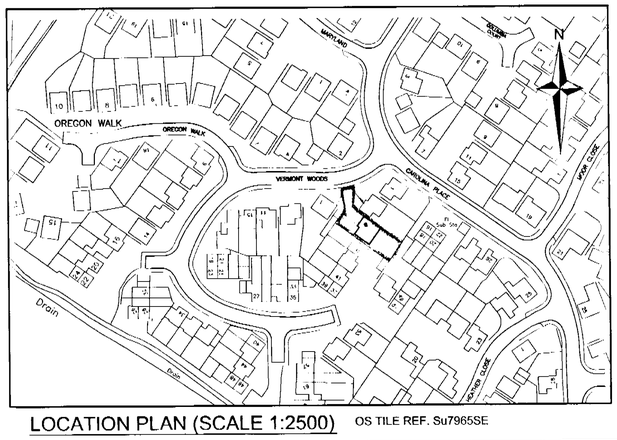

LOCATION PLAN (SCALE 1:2500) OS TILE REF. Su7965SE

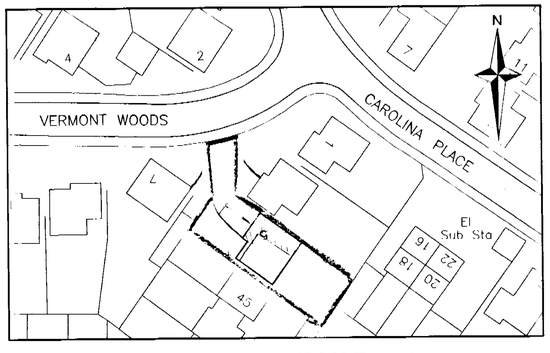

LOCATION PLAN (SCALE 1:500)

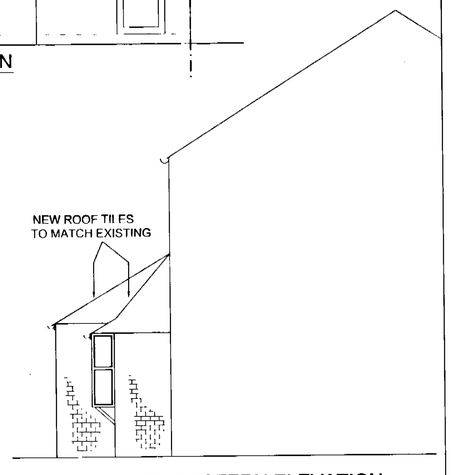

NORTH EASTERN ELEVATION

16 MAY 2002 6472

All dimensions are in millimeters.
Use figured dimensions given in preference to scaling.
All dimensions to be checked on site.

Revisions	Rev	Date	Description
			SURC
			REFUSED

Client: MR & MRS W MARTIN

Project: 5 VERMONT WOODS
FINCHAMPSTEAD, WOKINGHAM
BERKSHIRE

Title: PLANNING APPLICATION FOR
FRONT & SIDE
EXTENSION

Scale: 1:50 Date: April 2002 Drawn: ADS

SCS
Savill C.A.D. Services Ltd.
29 Stubbsmoor Road
Farnborough
Hampshire
GU14 8RJ
Tel./Fax : 01252 657638
e-mail : scs.limited@virgin.net

Drawing No. W-172-00-01 Rev. .