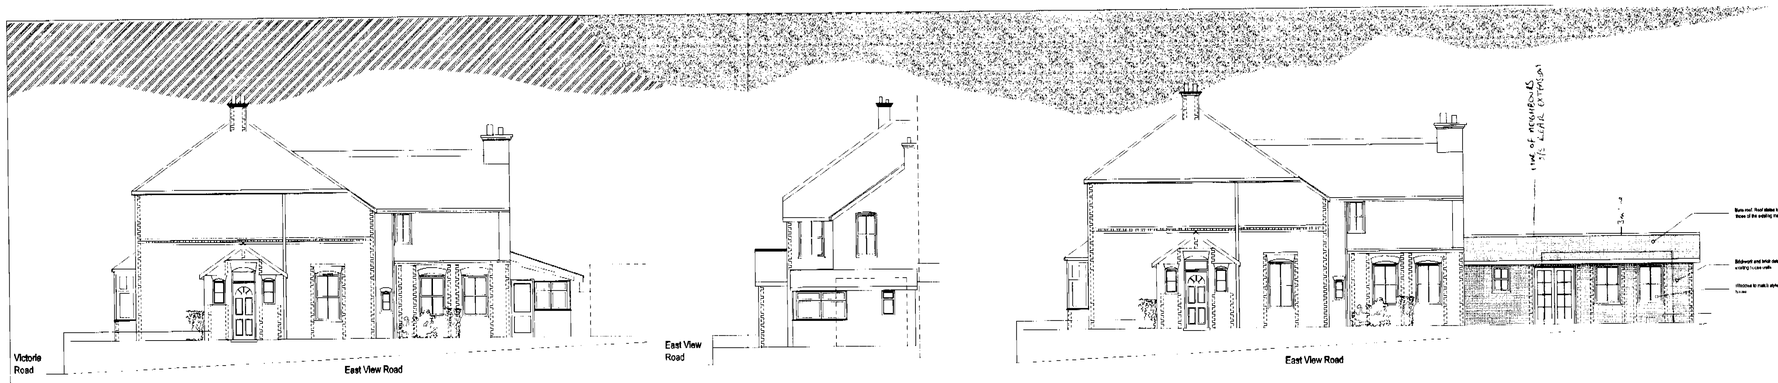

Side Elevation

Rear Elevation

Side Elevation

Rear Elevation

elevations as existing 1:100

elevations as proposed 1:100

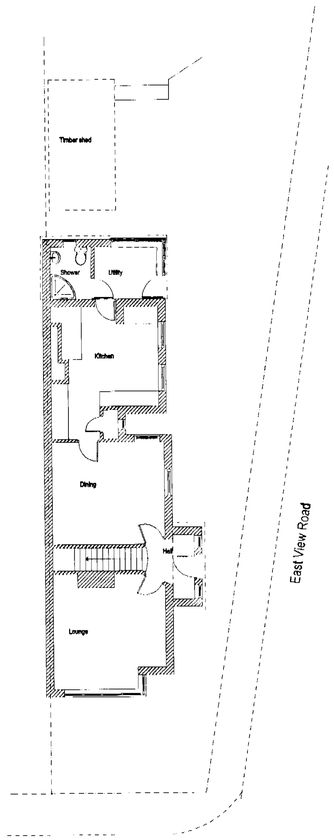

Ground Floor Plan as Existing 1:100

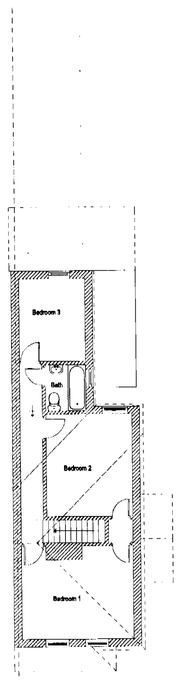

Upper Level Plan as Existing 1:100

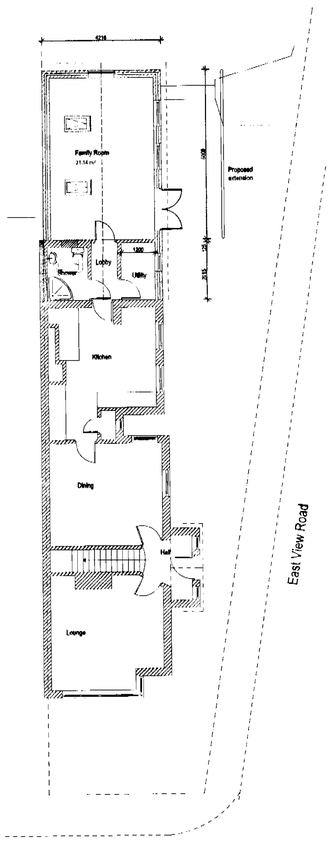

Ground Floor Plan as Proposed 1:100

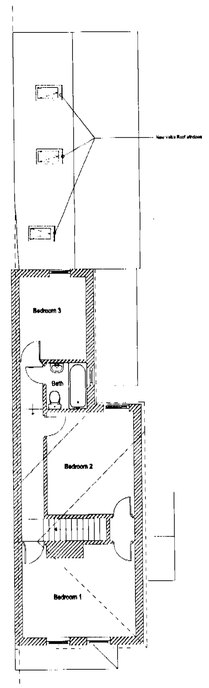

Upper Level Plan as Proposed 1:100

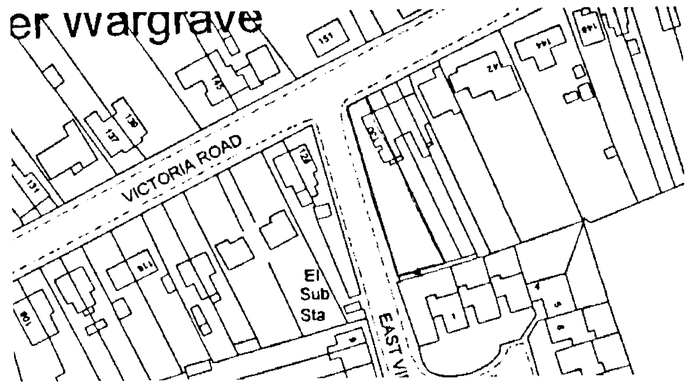

location plan
1:2500

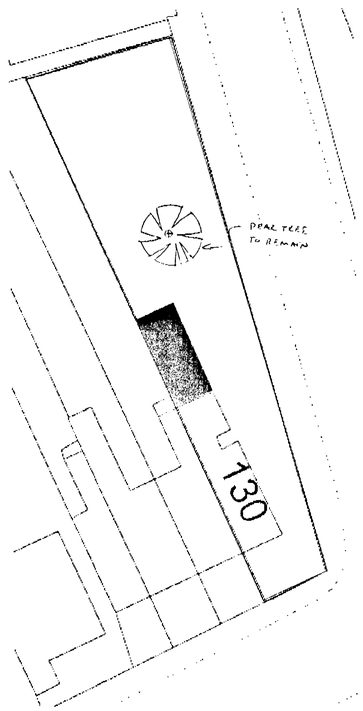

block plan
1:500

SUPERSEDED

03 MAY 2002 6476

Daniel Aguilar-Agon
RIBA Architect
Acre Cottage Acre Road Carlton Newmarket Suffolk CB8 9LF
tel. 01223 290077 fax. 01223 290075
e mail: daguilar@stabletech.com

client:
Mr & Mrs G. Laschinger

job.:
proposed single storey rear extension at 130 Victoria Road Wargrave Berkshire

drawing:
plans & elevations as proposed & existing

scale:	date:	drn:
as shown	april 02	da

proj. no.:	drg. no.:	rev.:
03-02	01	P

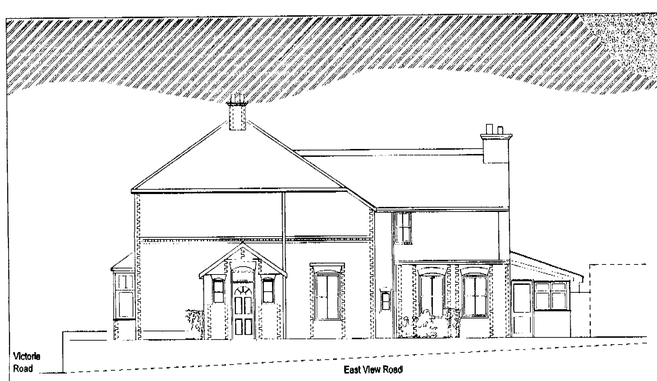

Side Elevation

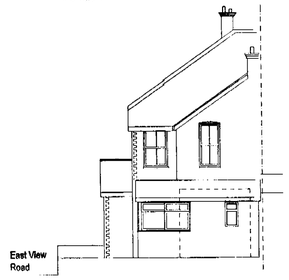

Rear Elevation

elevations as existing 1:100



Side Elevation

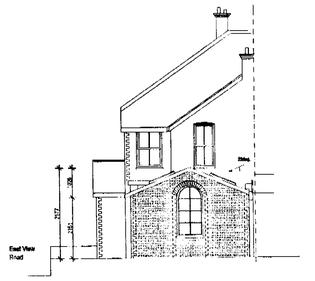

Rear Elevation

elevations as proposed 1:100

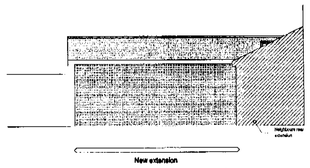

Side Elevation (neighbours side) as proposed

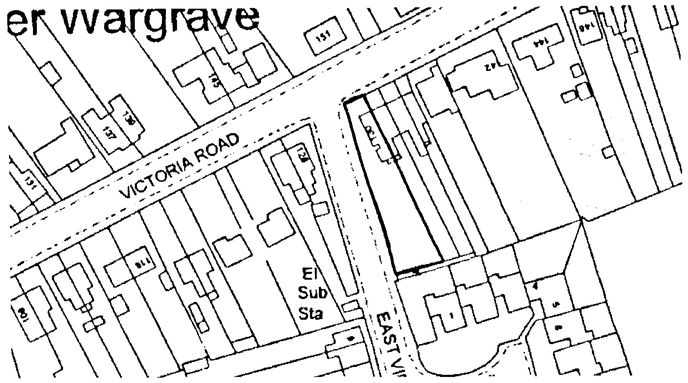

location plan
1:2500

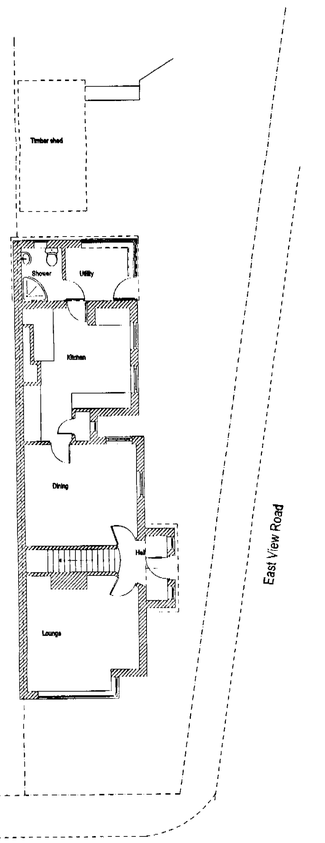

Ground Floor Plan as Existing 1:100

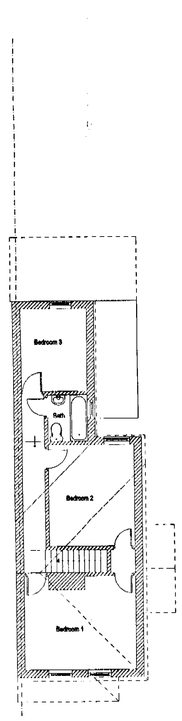

Upper Level Plan as Existing 1:100

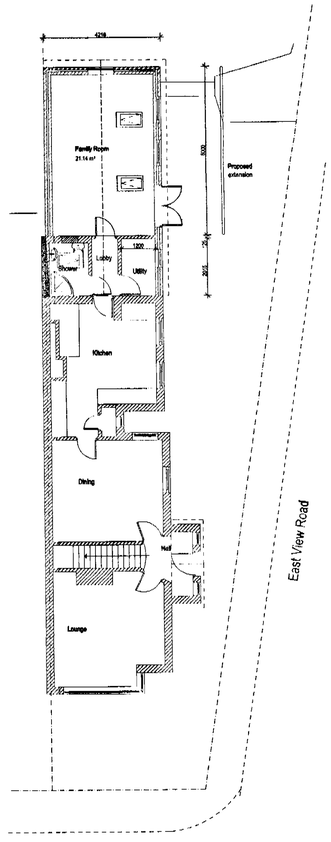

Ground Floor Plan as Proposed 1:100

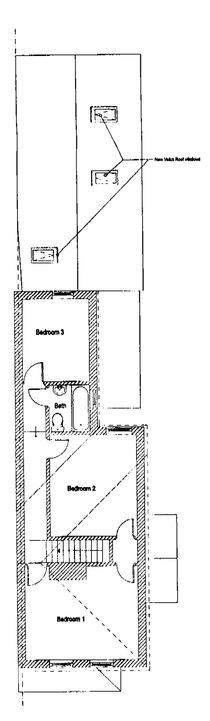

Upper Level Plan as Proposed 1:100

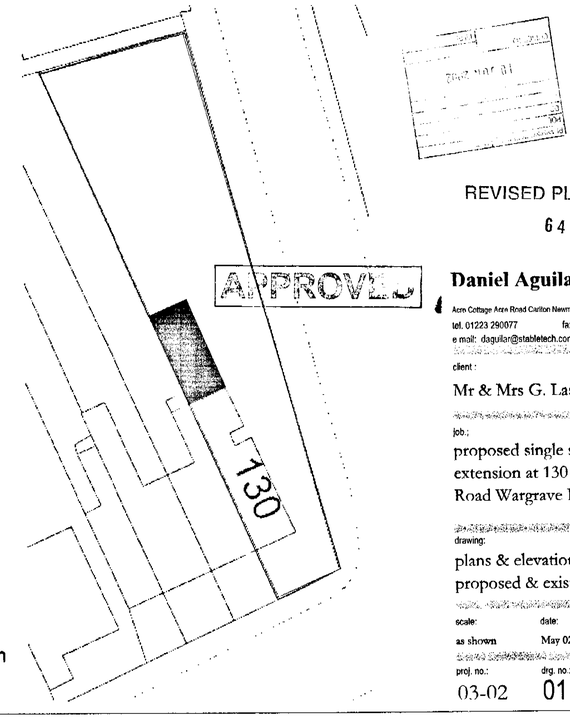

block plan
1:500

REVISED PLAN
6476

Daniel Aguilar-Agon
RIBA Architect
Acre Cottage Acre Road Carlton Newmarket Suffolk CB8 9LF
tel. 01223 290077 fax. 01223 290075
e mail: daguilar@stabletech.com

client :
Mr & Mrs G. Laschinger

job :
proposed single storey rear extension at 130 Victoria Road Wargrave Berkshire

drawing:
plans & elevations as proposed & existing

scale:	date:	dm:
as shown	May 02	da

proj. no.: 03-02 drg. no.: 01 rev.: P1

S 23/02