
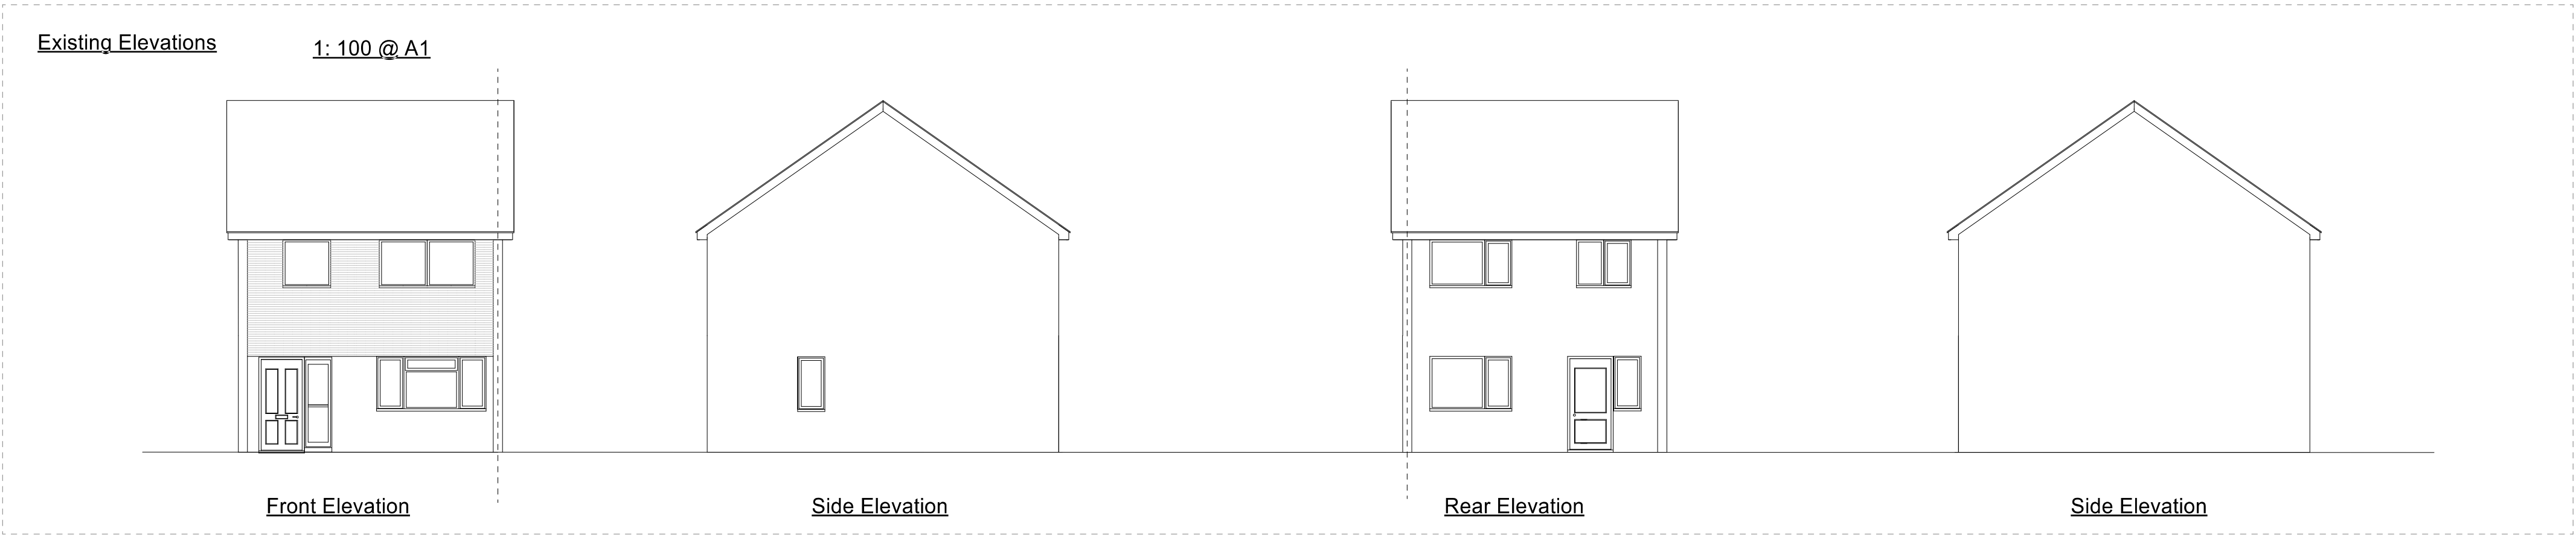
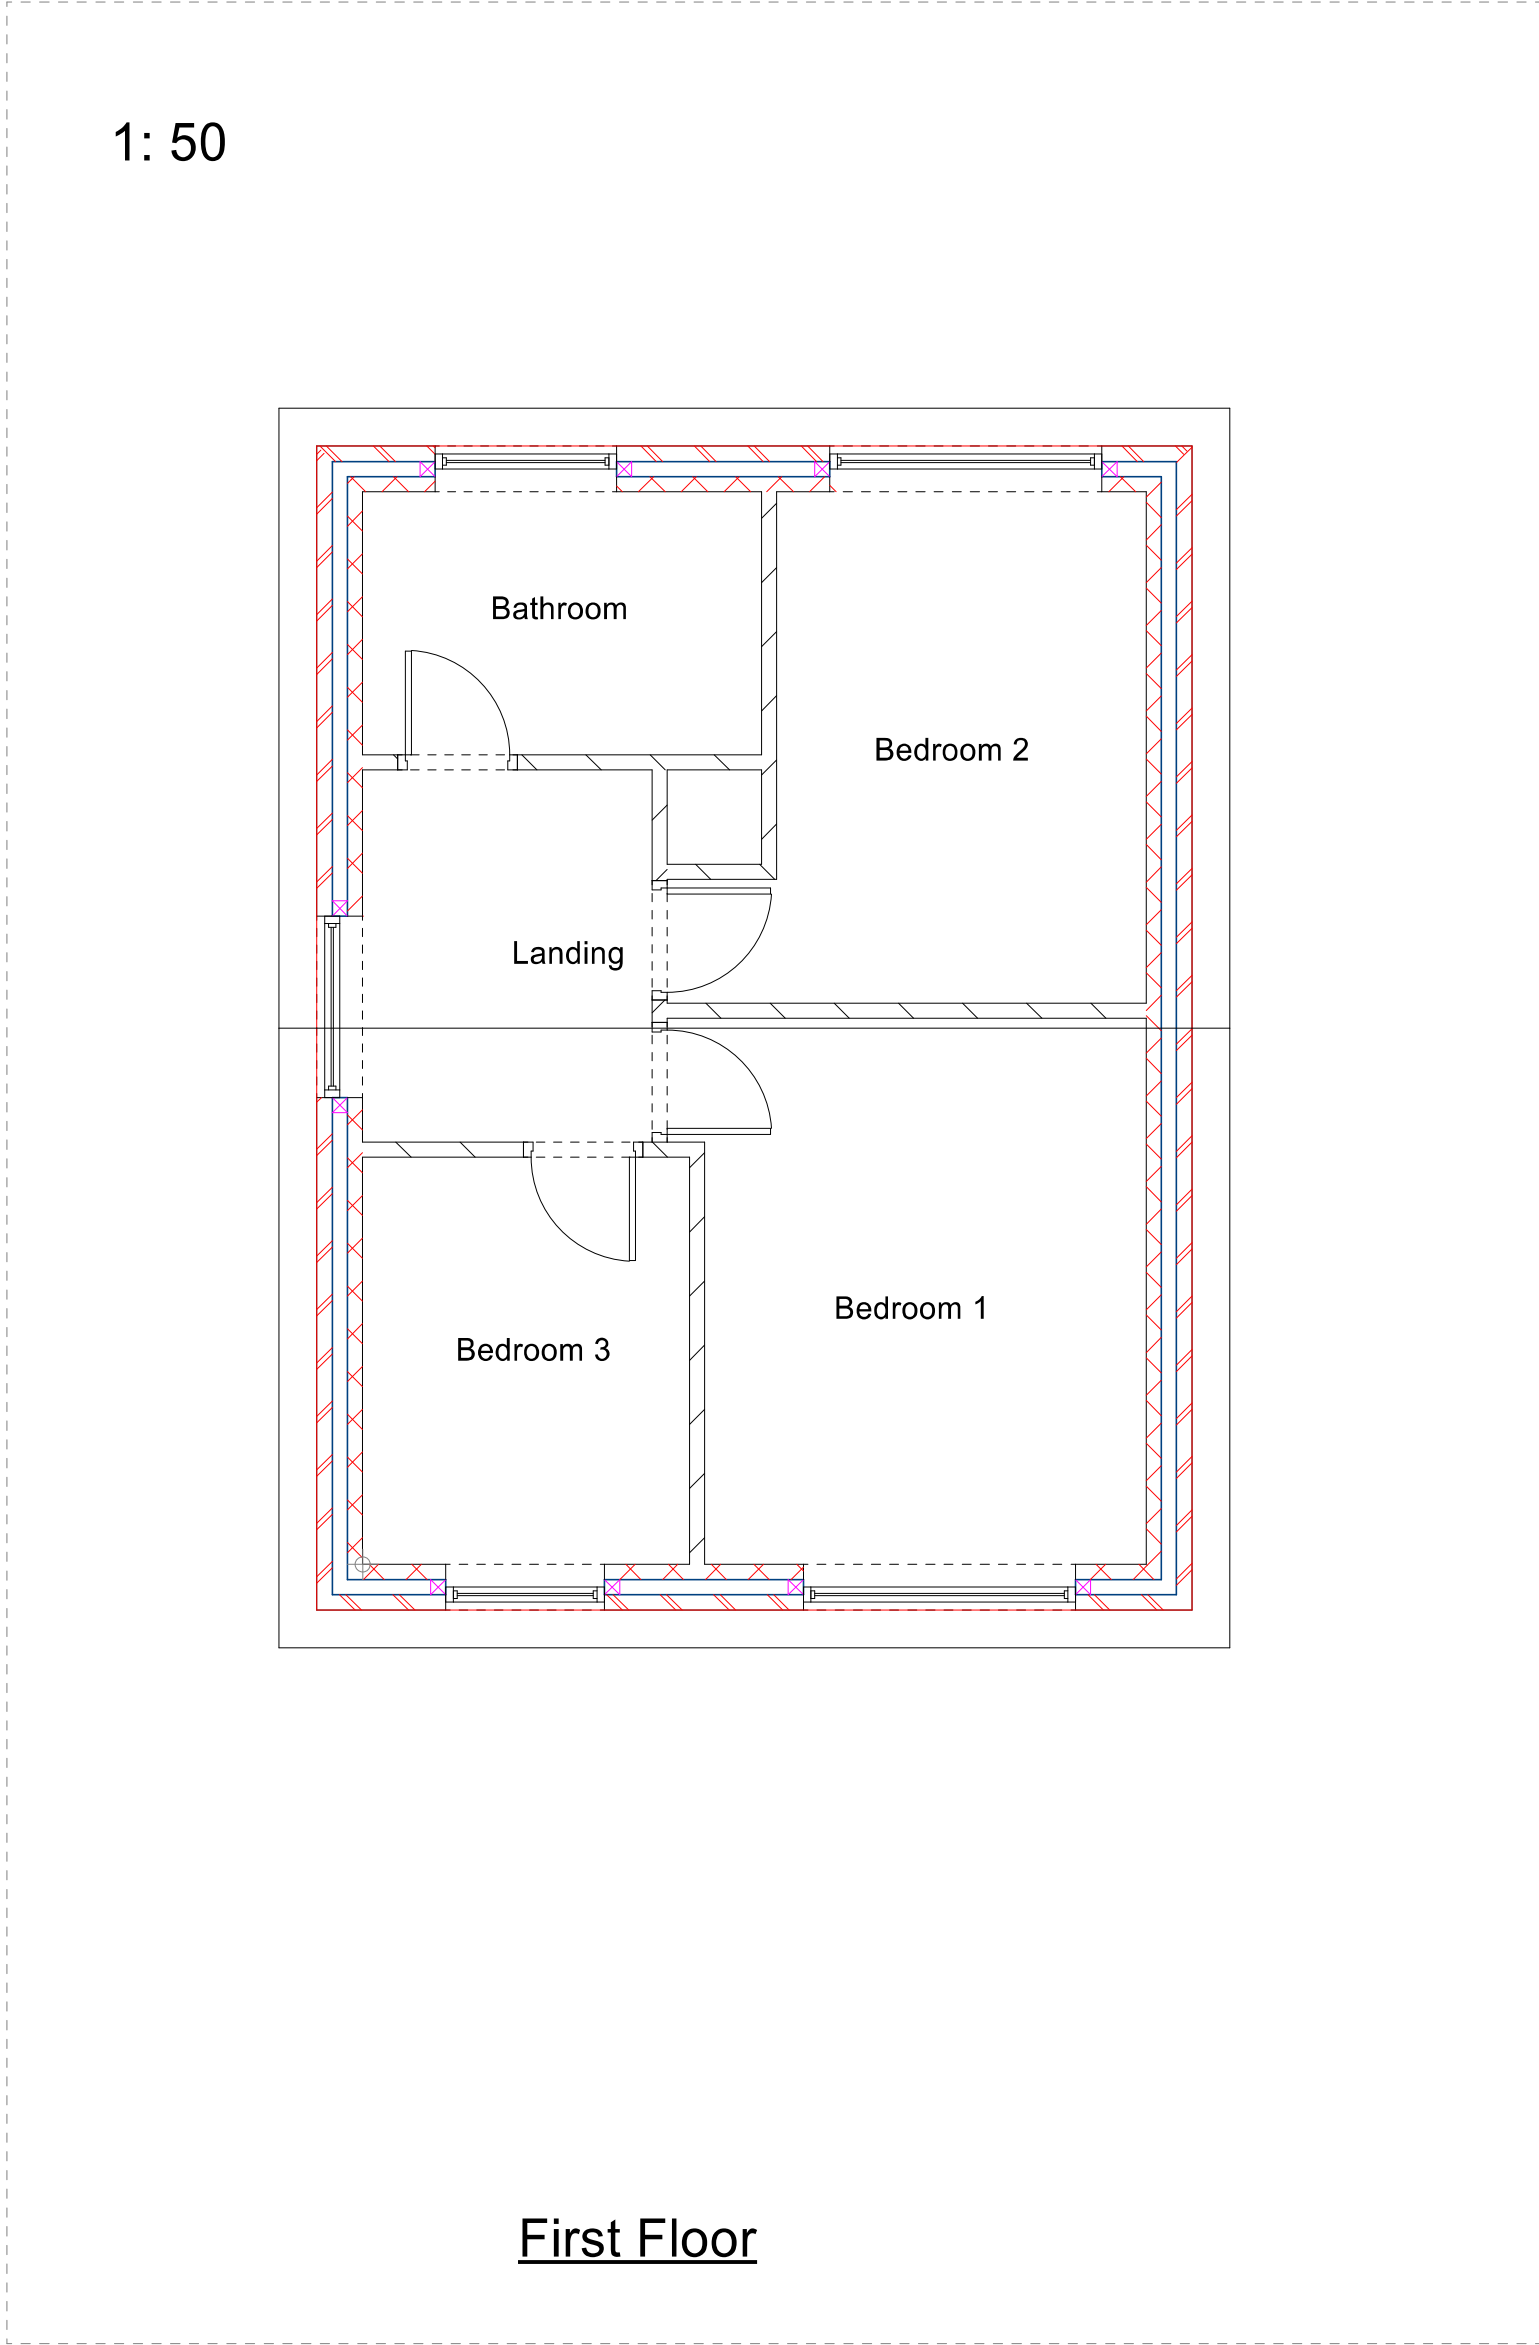


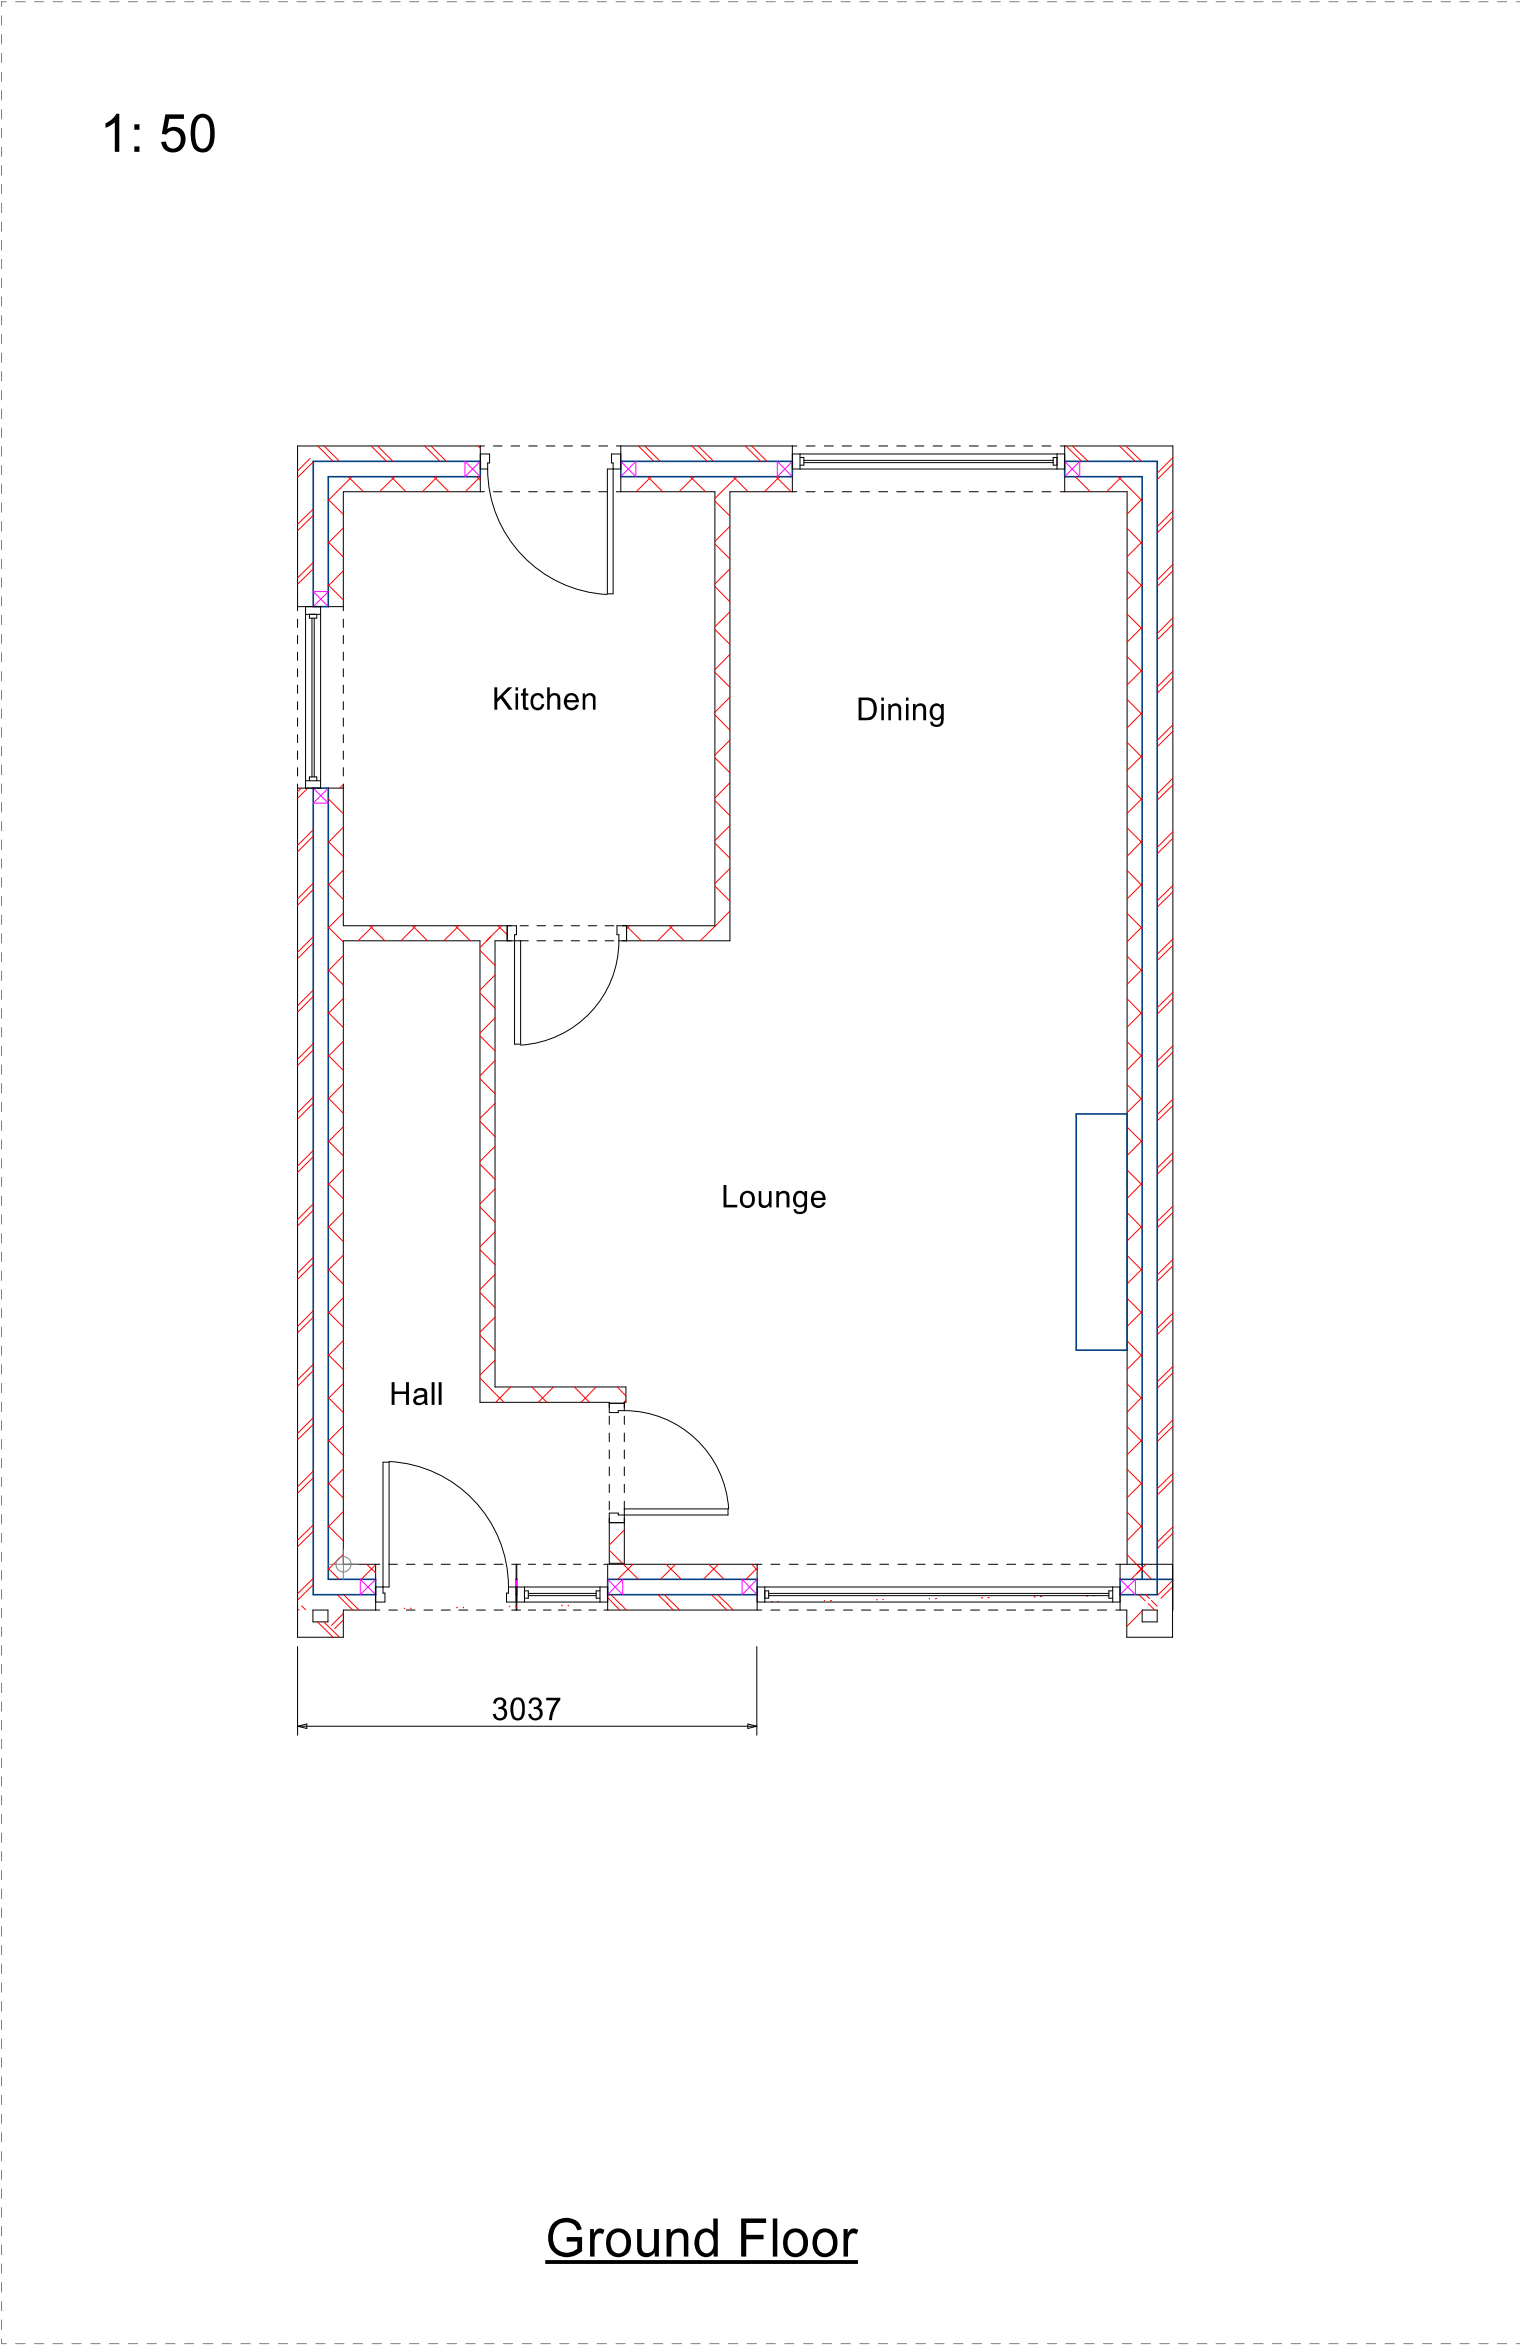

Cantley Design

Cantley Design

Project
Front Porch
33 Hudson Road
Woodley
RG5 4EN

Existing Plan & Elevations
Client
Mrs S Hamilton
Drawing No.
20/9/2024/AD/RDO/nco/D1

Date
September 2024
Drawn by
Bob Owles

Scale
1:50
Checked by
NCO

Page Size - A1 3000 mm

Cantley Drawing Services
20 Cantley Crescent
Wokingham
RG41 1NX
0781 803 2212

Page Size - A1
1: 50 @ A1

