




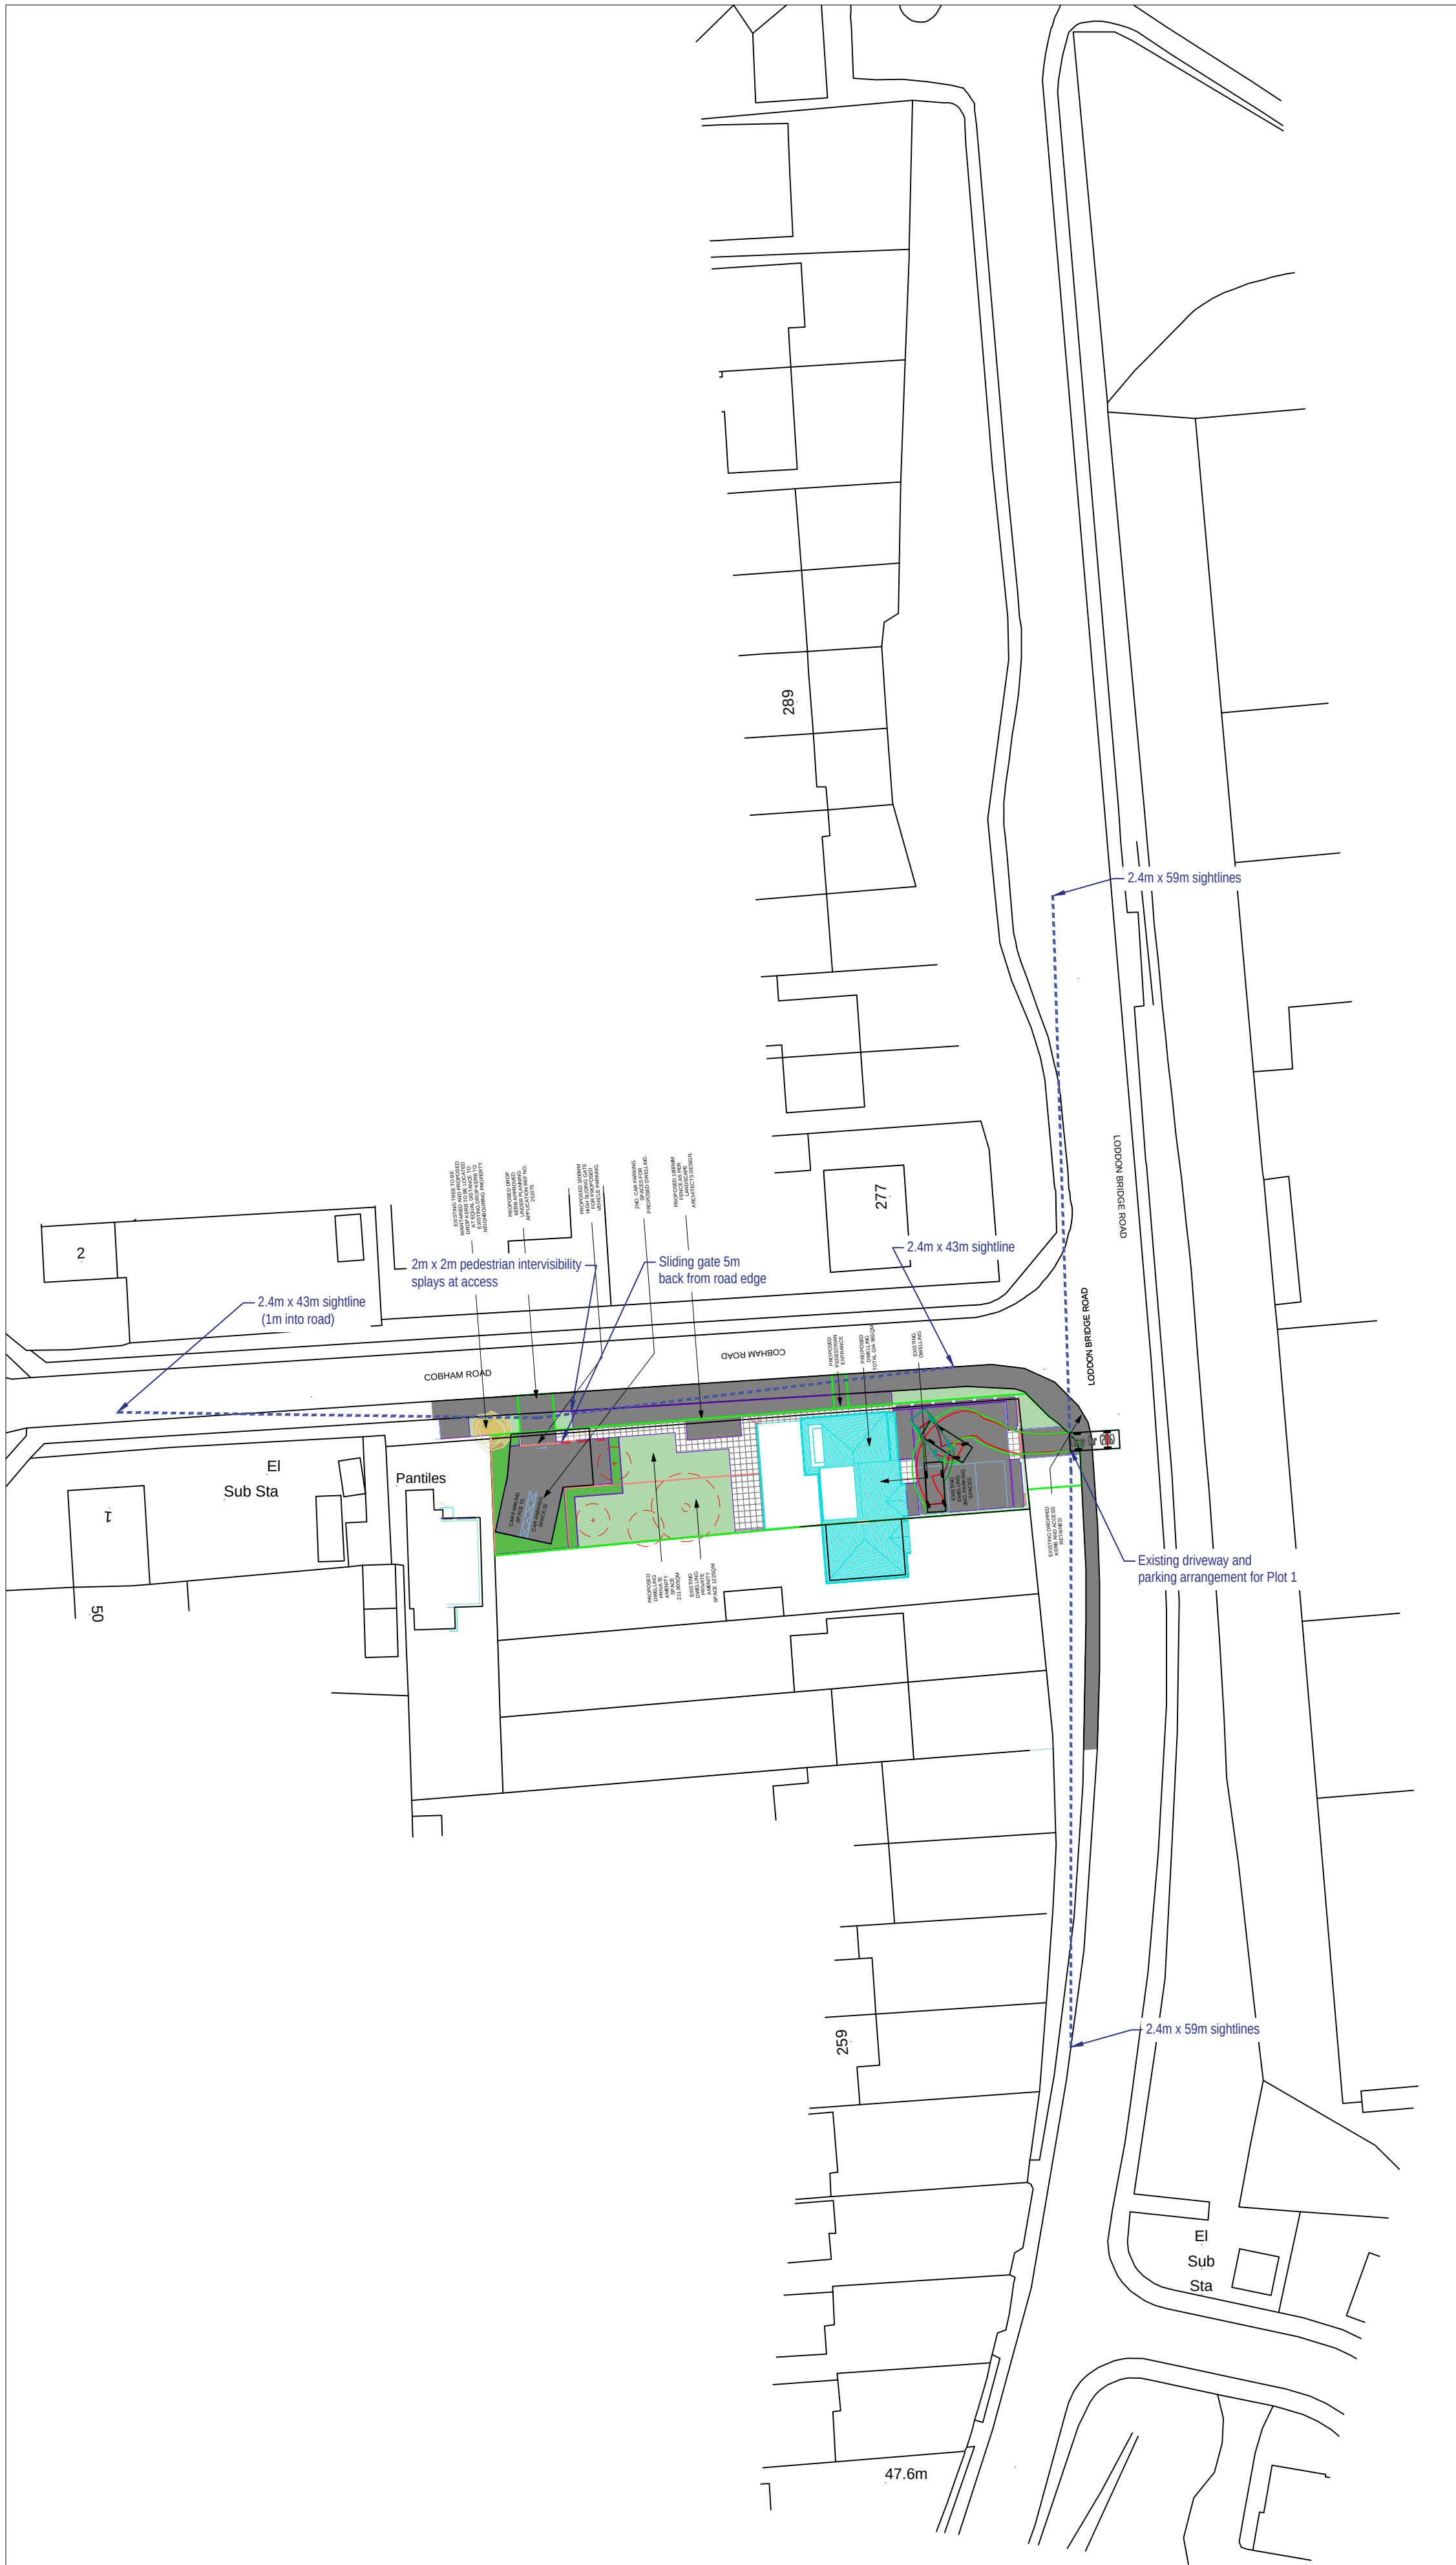

Proposed driveway and parking arrangement for New Dwelling

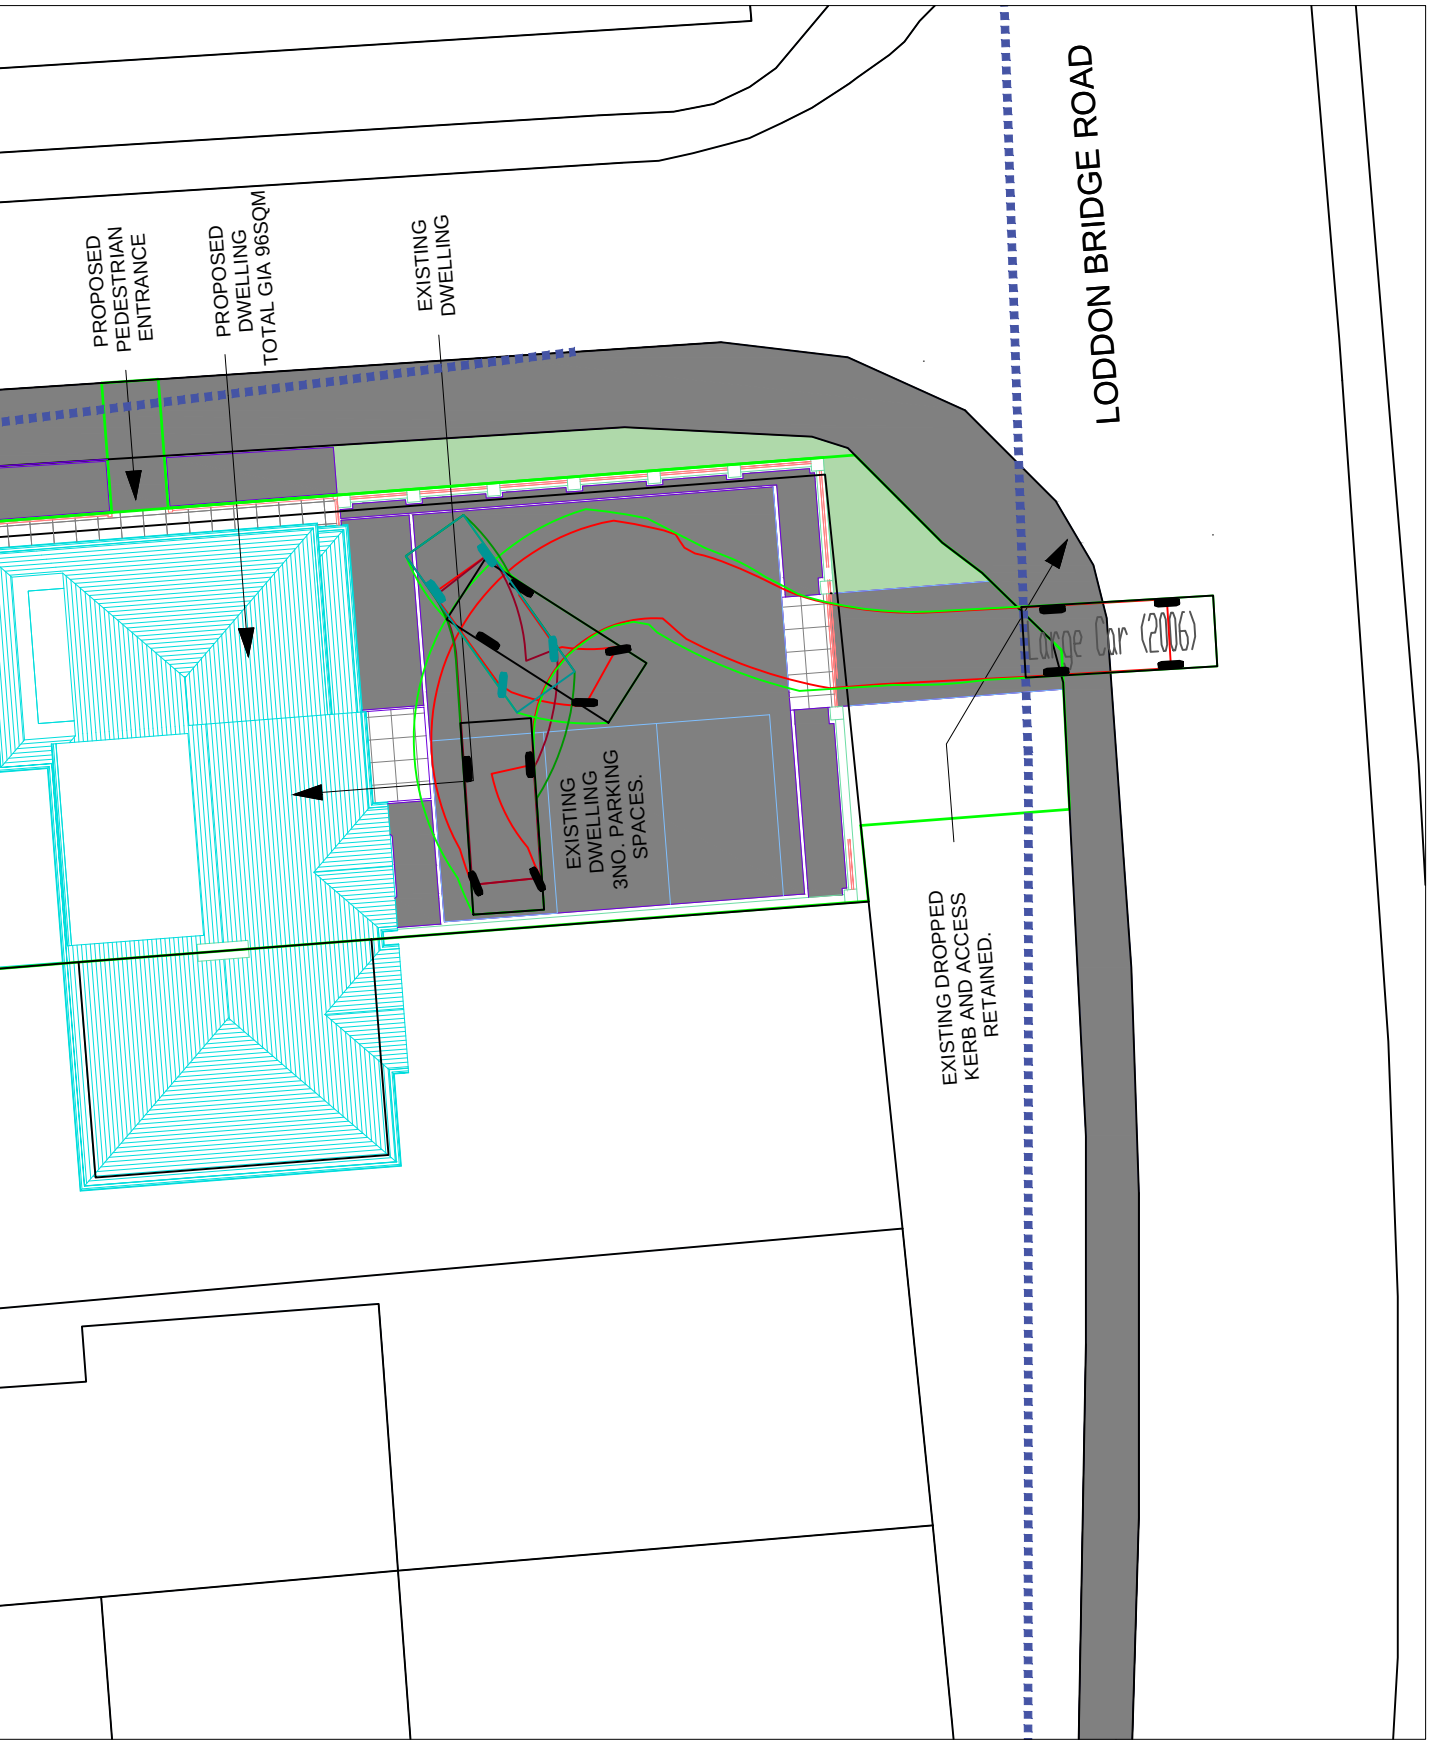

Existing driveway and parking arrangement for Existing Property

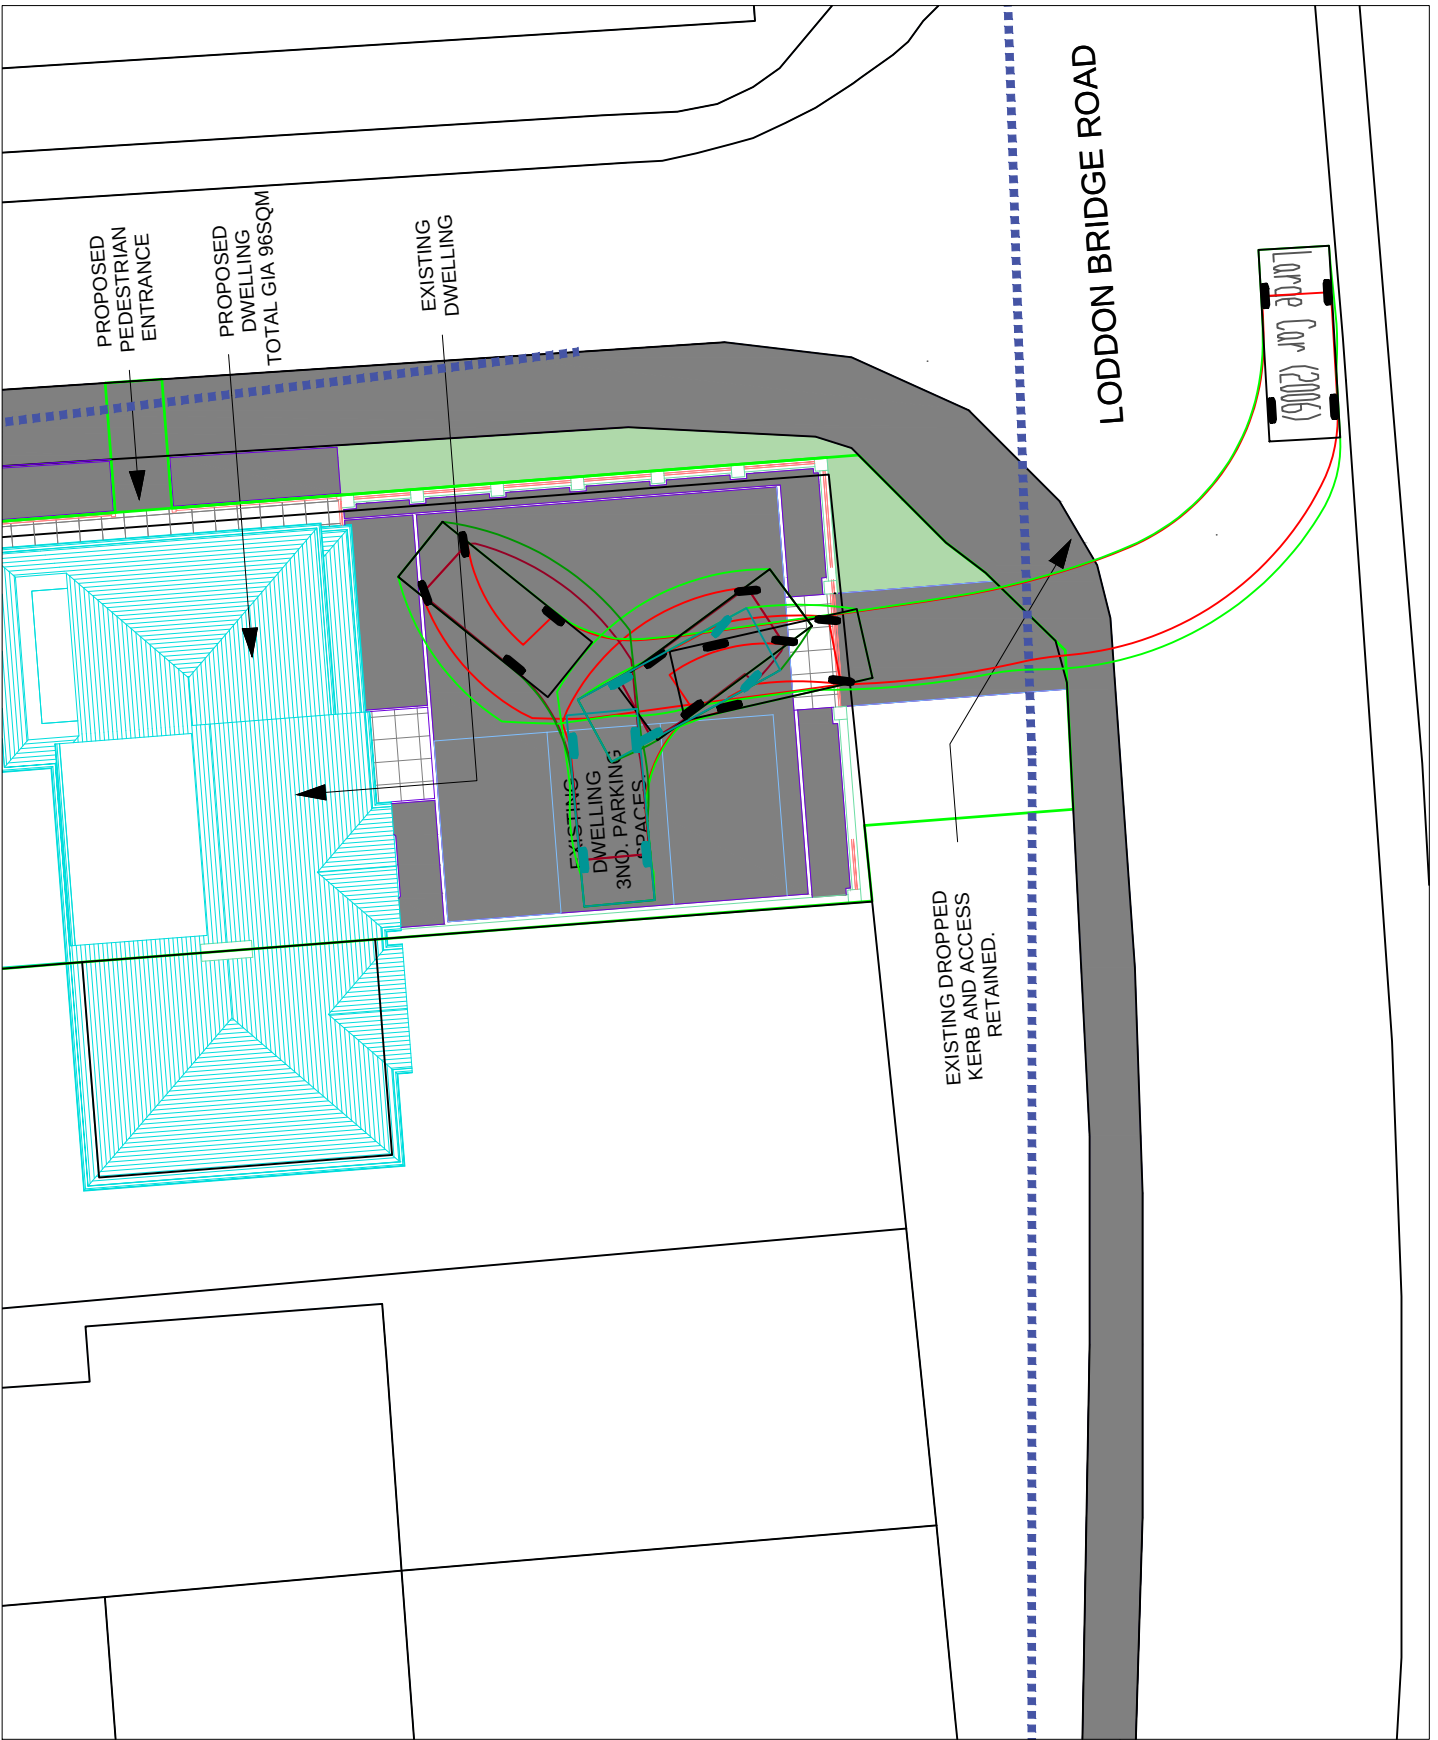

5.079	5.079m
1.872	1.872m
1.525	1.525m
0.310	0.310m
1.631	1.631m
4.085	4.085m
5.900	5.900m

GENERAL NOTES

1.1. THIS DRAWING IS COPYRIGHT AND SHOULD NOT BE REPRODUCED IN WHOLE OR PART WITHOUT THE WRITTEN CONSENT OF CGV TRANSPORT CONSULTANTS LTD.

1.2. DO NOT SCALE FROM THIS DRAWING.

1.3. LOCATIONS OF ALL EXISTING SERVICES ON-SITE TO BE CONFIRMED & PROVIDED TO THE ENGINEER PRIOR TO COMMENCEMENT OF WORKS.

1.4. THIS DRAWING IS TO BE READ IN CONJUNCTION WITH ALL RELEVANT CGV TRANSPORT CONSULTANTS LTD DRAWINGS & SPECIFICATIONS.

P2	AMENDED PARKING	16.06.26	CV
P1	FIRST-ISSUE	01.04.26	CV
Rev.	Amendments	Date	By

CGV Transport Consultants Ltd

TRANSPORT PLANNING & HIGHWAY ENGINEERING

Website: www.CGVtransportconsultantsltd.co.uk

Email: info@CGVcivils.co.uk

Client

MR BHOGAL

Project

273 LODDON BRIDGE ROAD, WOODLEY, RG5 4BL

Drawing

SIGHTLINES AND SWEEP PATHS

Scales

1:500 & 1:200 At original size A1

Drawn CV

Date APRIL 2026

Checked DB

Status

PRELIMINARY

Drawing No. CGV-1210-101 Rev. P2