
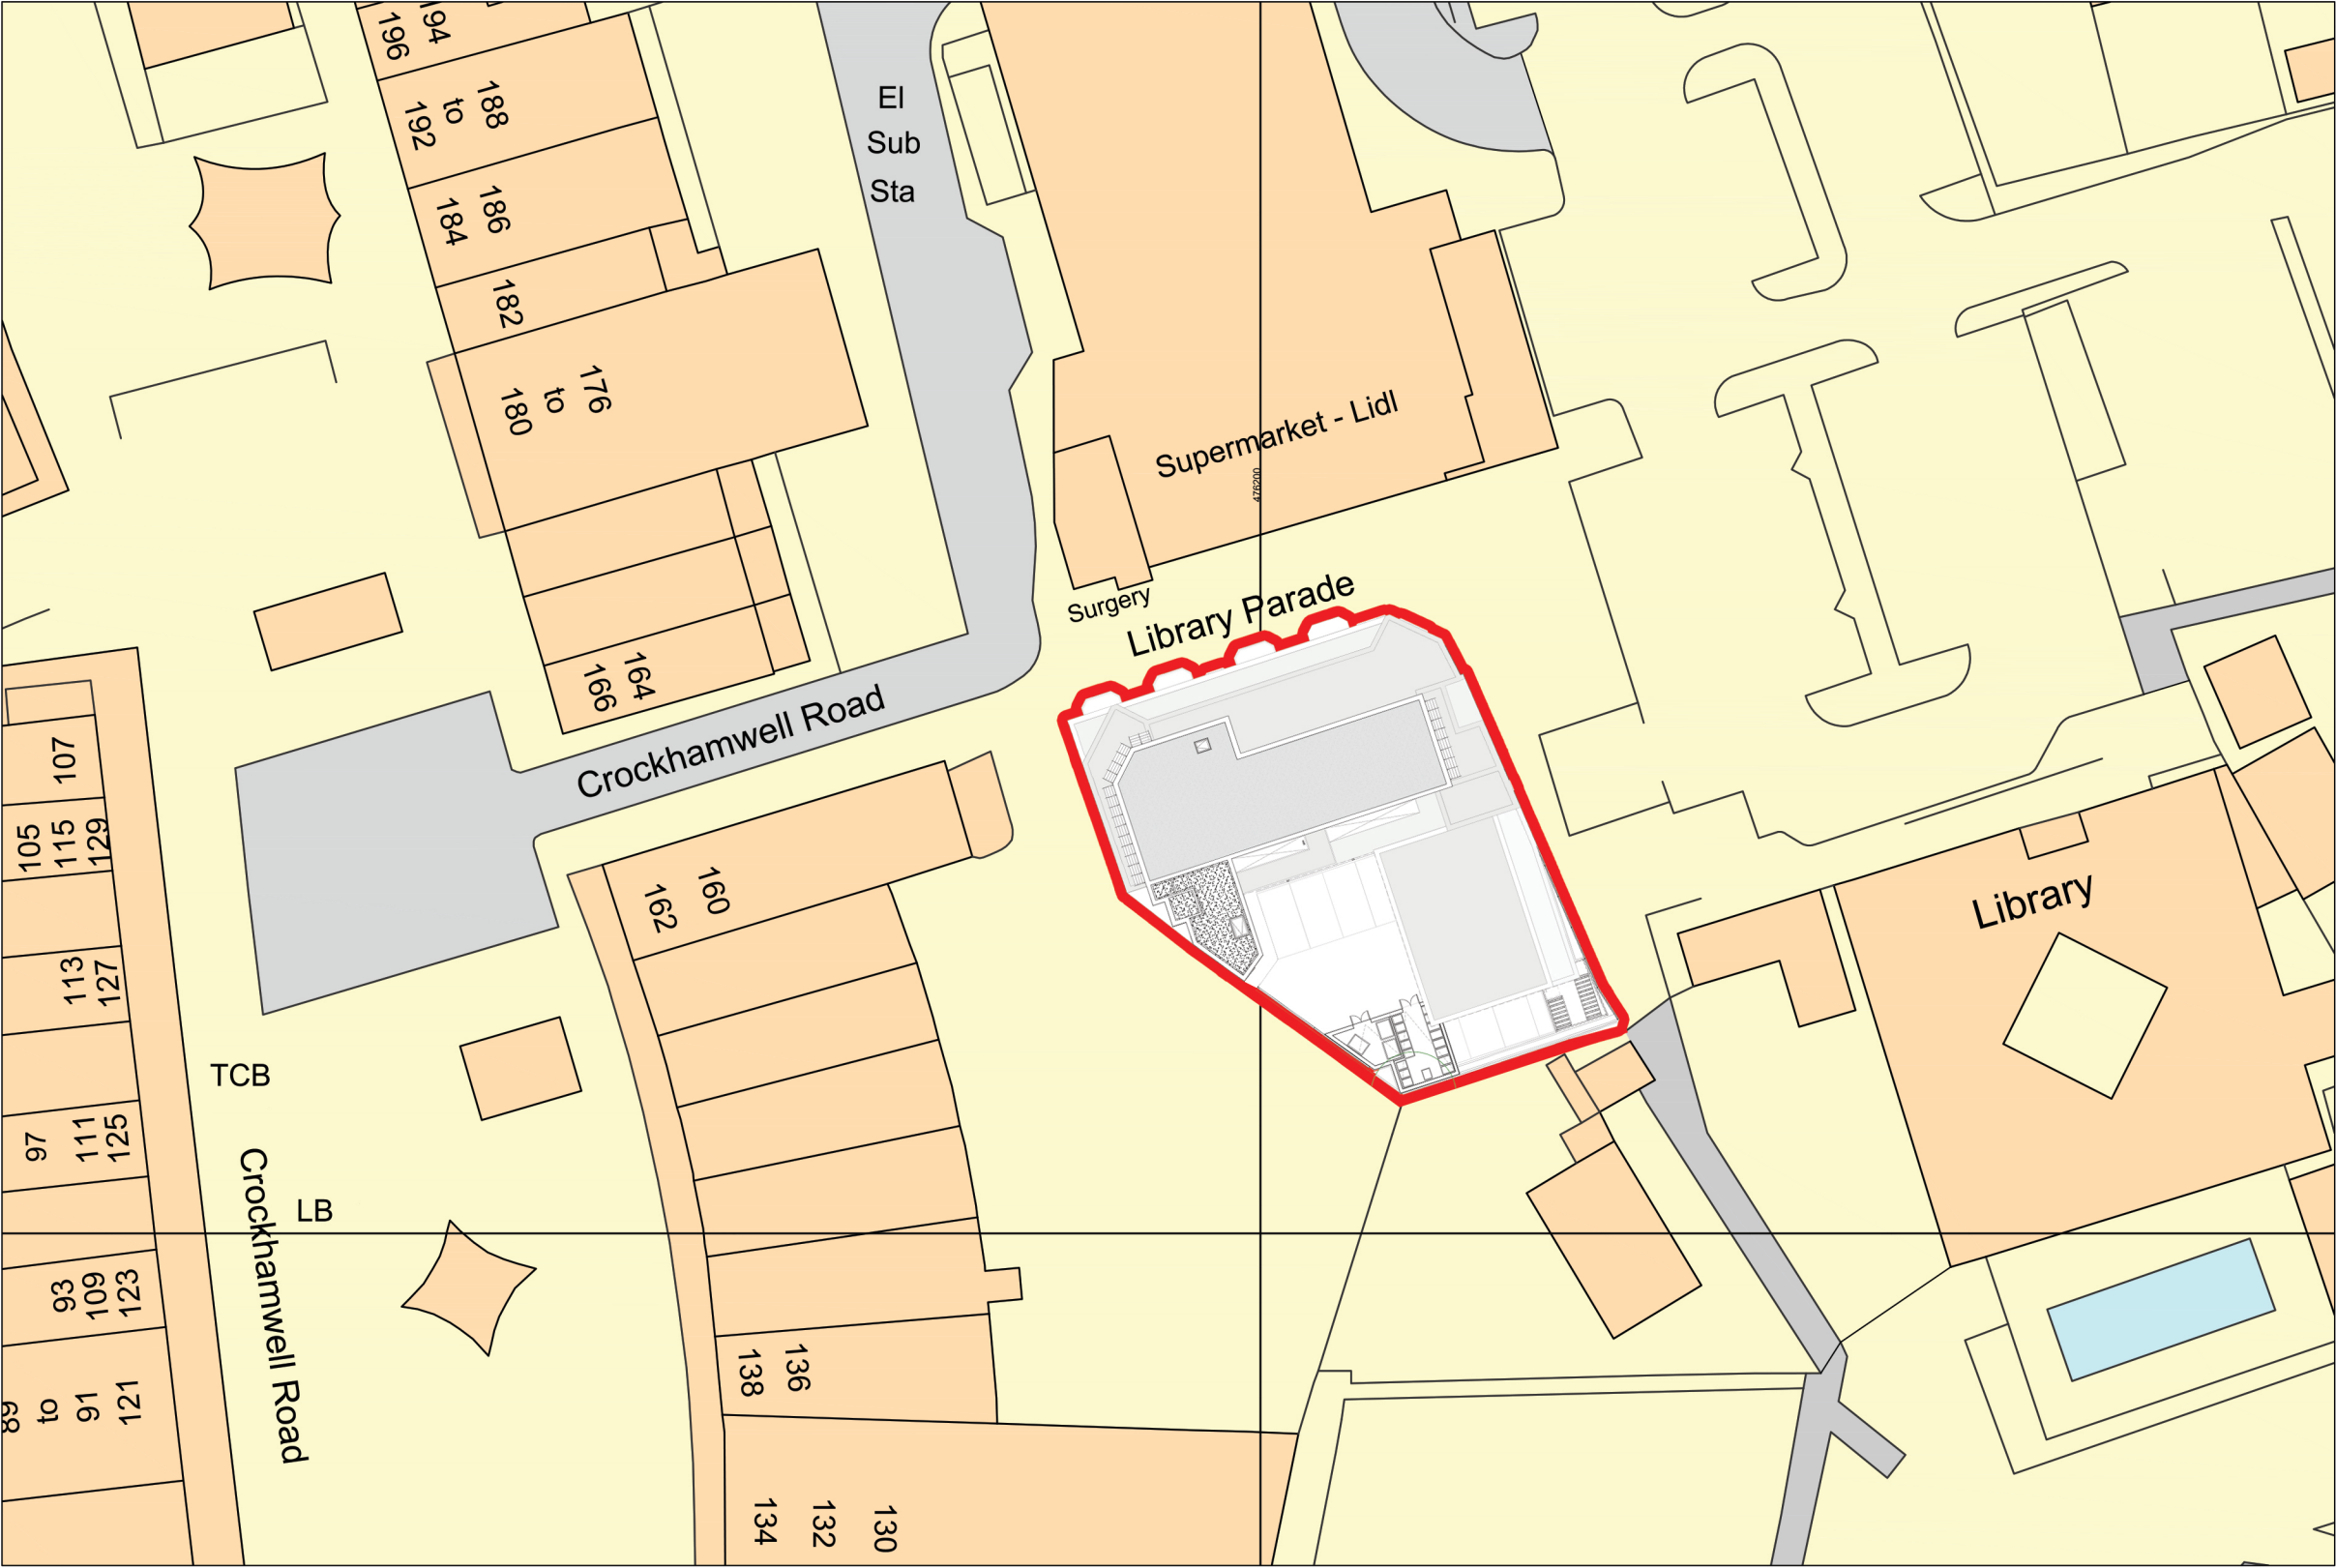


block plan - proposed scheme

Scale 1:500 @ A3

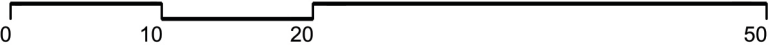

Hanslink Ltd
E-mail: c.franklin@hanslink.co.uk
m.07908 941251

RevC Amended footprint to flat 14 and staircore
two reduced by one storey
RevB 3rd floor layout amended
RevA Length of rear extension reduced, bin store area inc.
2no. disabled parking spaces shown

29/05/24 project
Library Parade, Crockhamwell Road
Woodley RG5 3LX
15/03/2023 client
Hanslink Ltd
20/01/2023

drawing title
Block Plan - Proposed Scheme
drawing status
PLANNING

scale
1:500@A3
date
10.07.2022
drawn by
CbF
checked by
job no.
H16
drawing no.
PL02
revision
C