
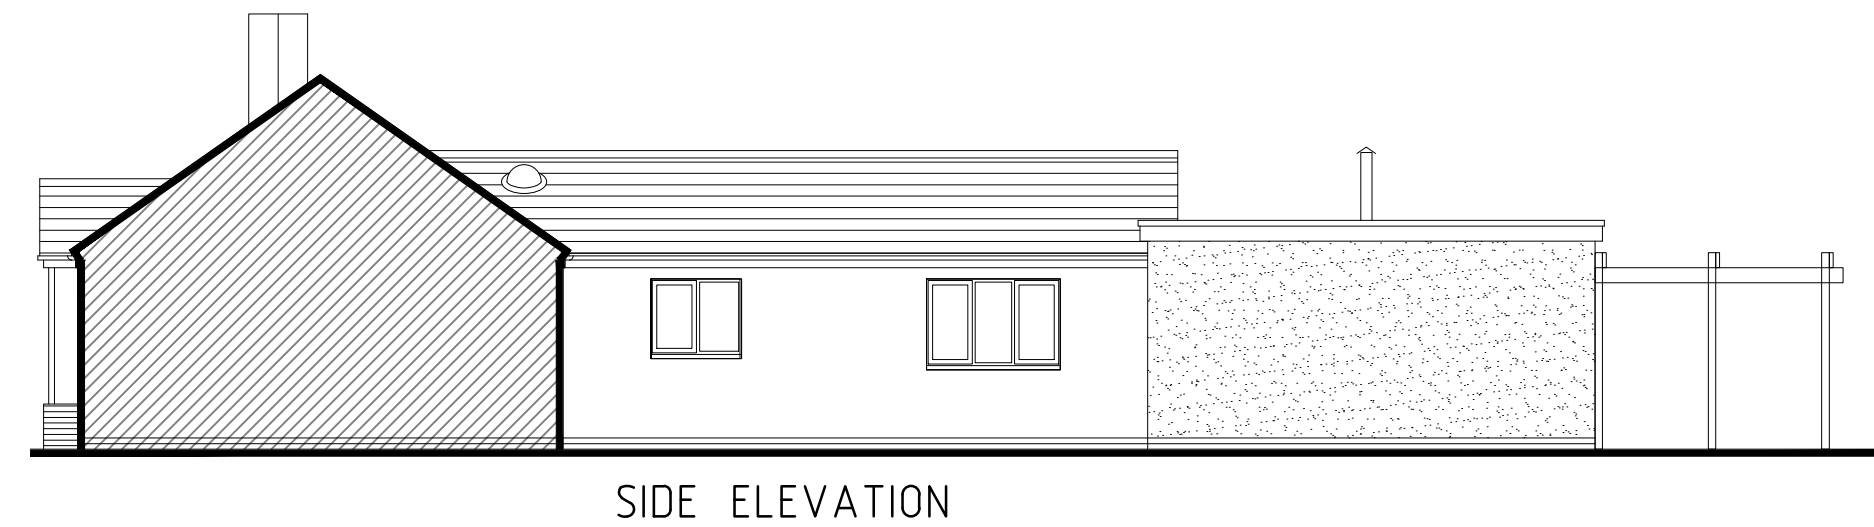
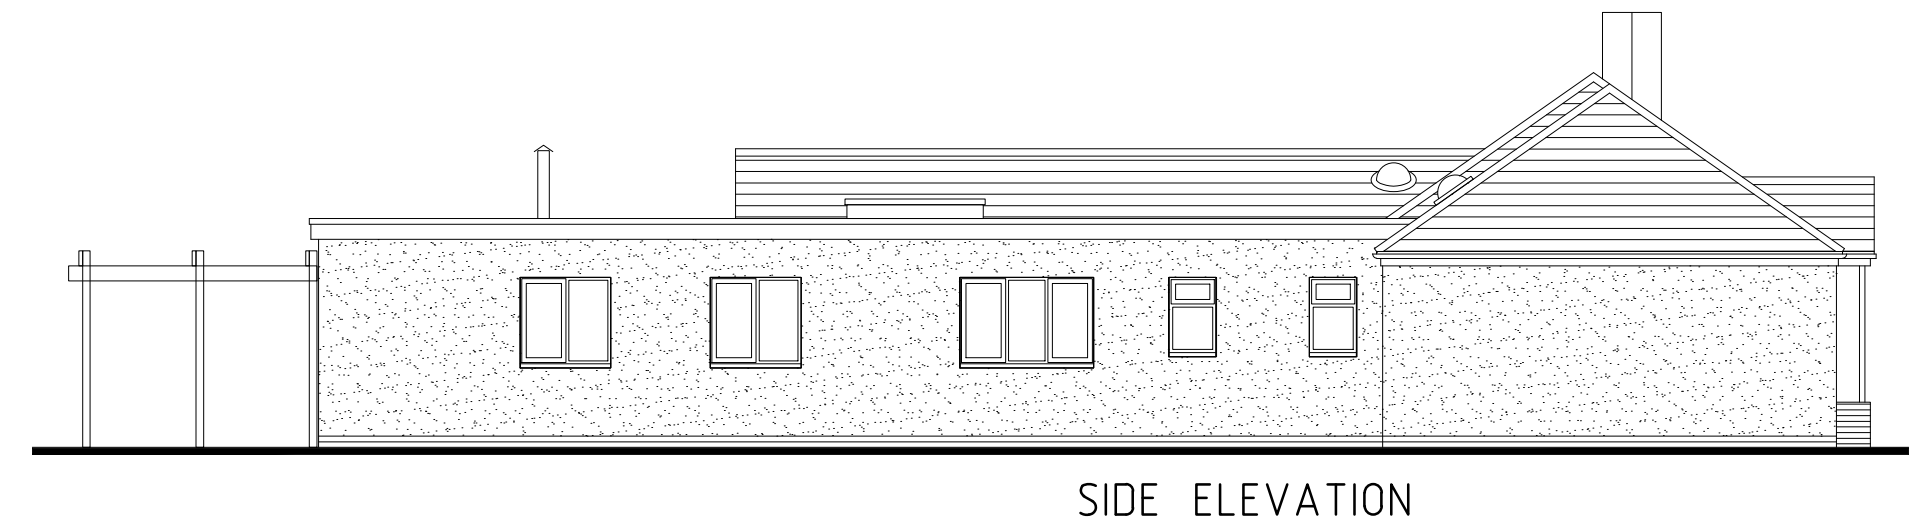


NOTE
Any discrepancies between this drawing, specialist contractor's drawings and client's specification should be notified immediately.
All specialist contractors must visit site and be responsible for their own dimensions

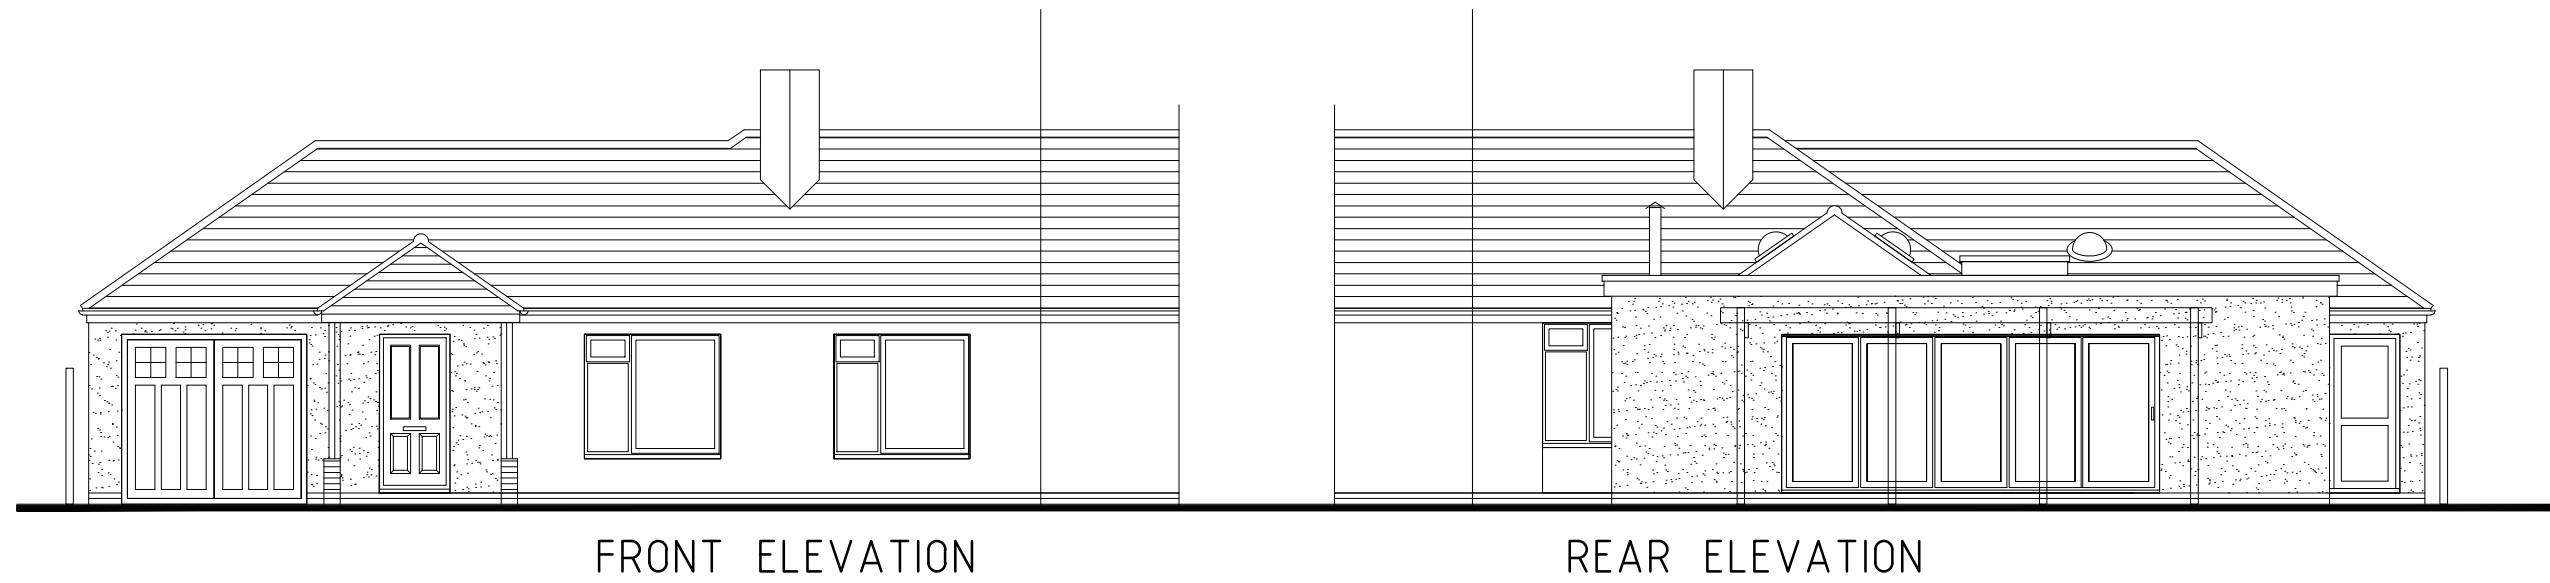

REV.	DATE	COMMENTS
PROJECT 544 Wokingham Road, Earley, RG6 7JB		
PROJECT TITLE Demolition of existing garage, erection of single storey rear/side extension		
DRAWING TITLE PROPOSED PLANS & ELEVATIONS		

Planning & Technical Services
28 Shepherds Hill, Earley, Reading,
Berkshire, RG6 1BB
mob: 07714 100537
e-mail: steve@sk-tec.co.uk

CLIENT Mr N Larsson	
SCALE 1:100 (A2)	DATE Sept 25
DRG. No. 25/974-02	REV.