
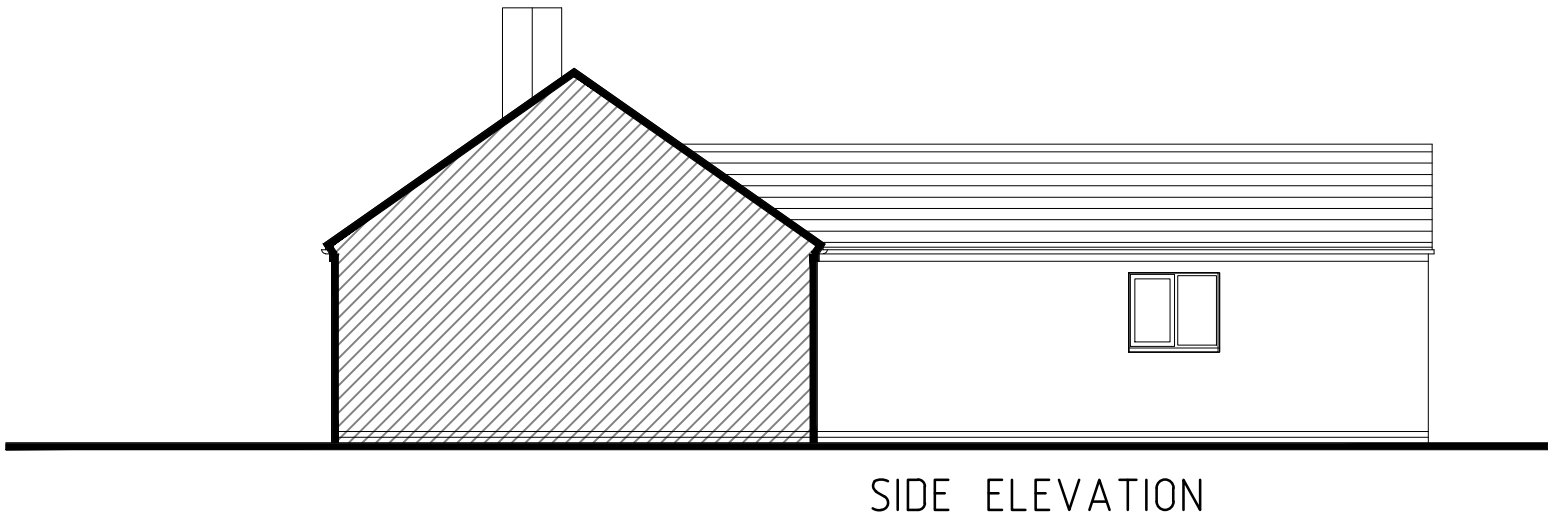


NOTE
Any discrepancies between this drawing, specialist contractor's drawings and client's specification should be notified immediately. All specialist contractors must visit site and be responsible for their own dimensions

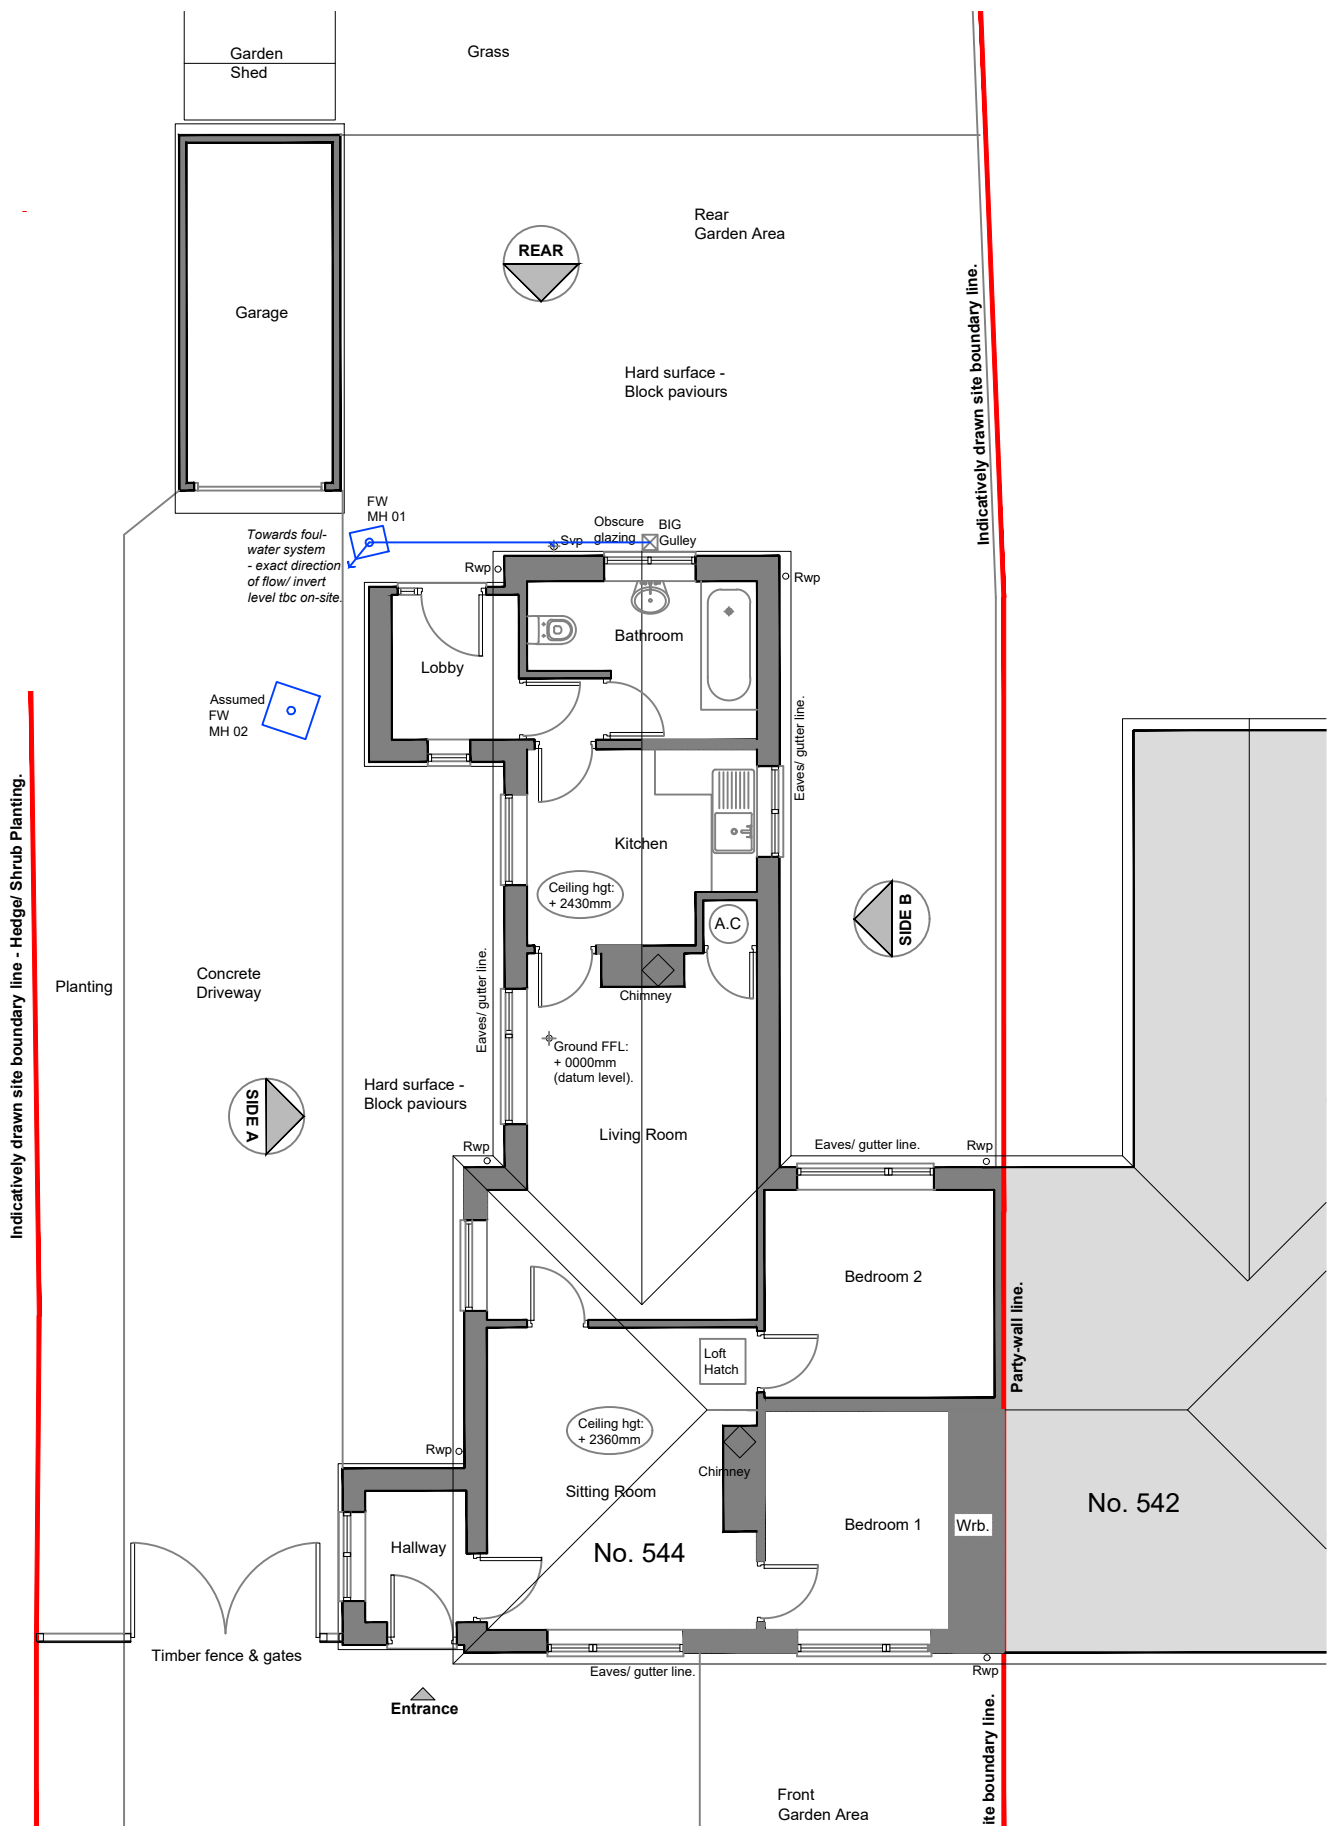

REV.	DATE	COMMENTS
PROJECT		
544 Wokingham Road, Earley, RG6 7JB		
PROJECT TITLE		
Demolition of existing garage, erection of single storey rear/side extension		
DRAWING TITLE		
EXISTING PLANS & ELEVATIONS		

Planning & Technical Services
28 Shepherds Hill, Earley, Reading, Berkshire, RG6 1BB
mob: 07714 100537
e-mail: steve@sk-tec.co.uk

CLIENT	
Mr N Larsson	
SCALE	1:100 (A2)
DATE	Sept 25
DRG. No.	25/974-01
REV.	