



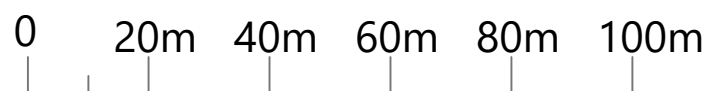


LOCATION PLAN
SCALE 1:1250

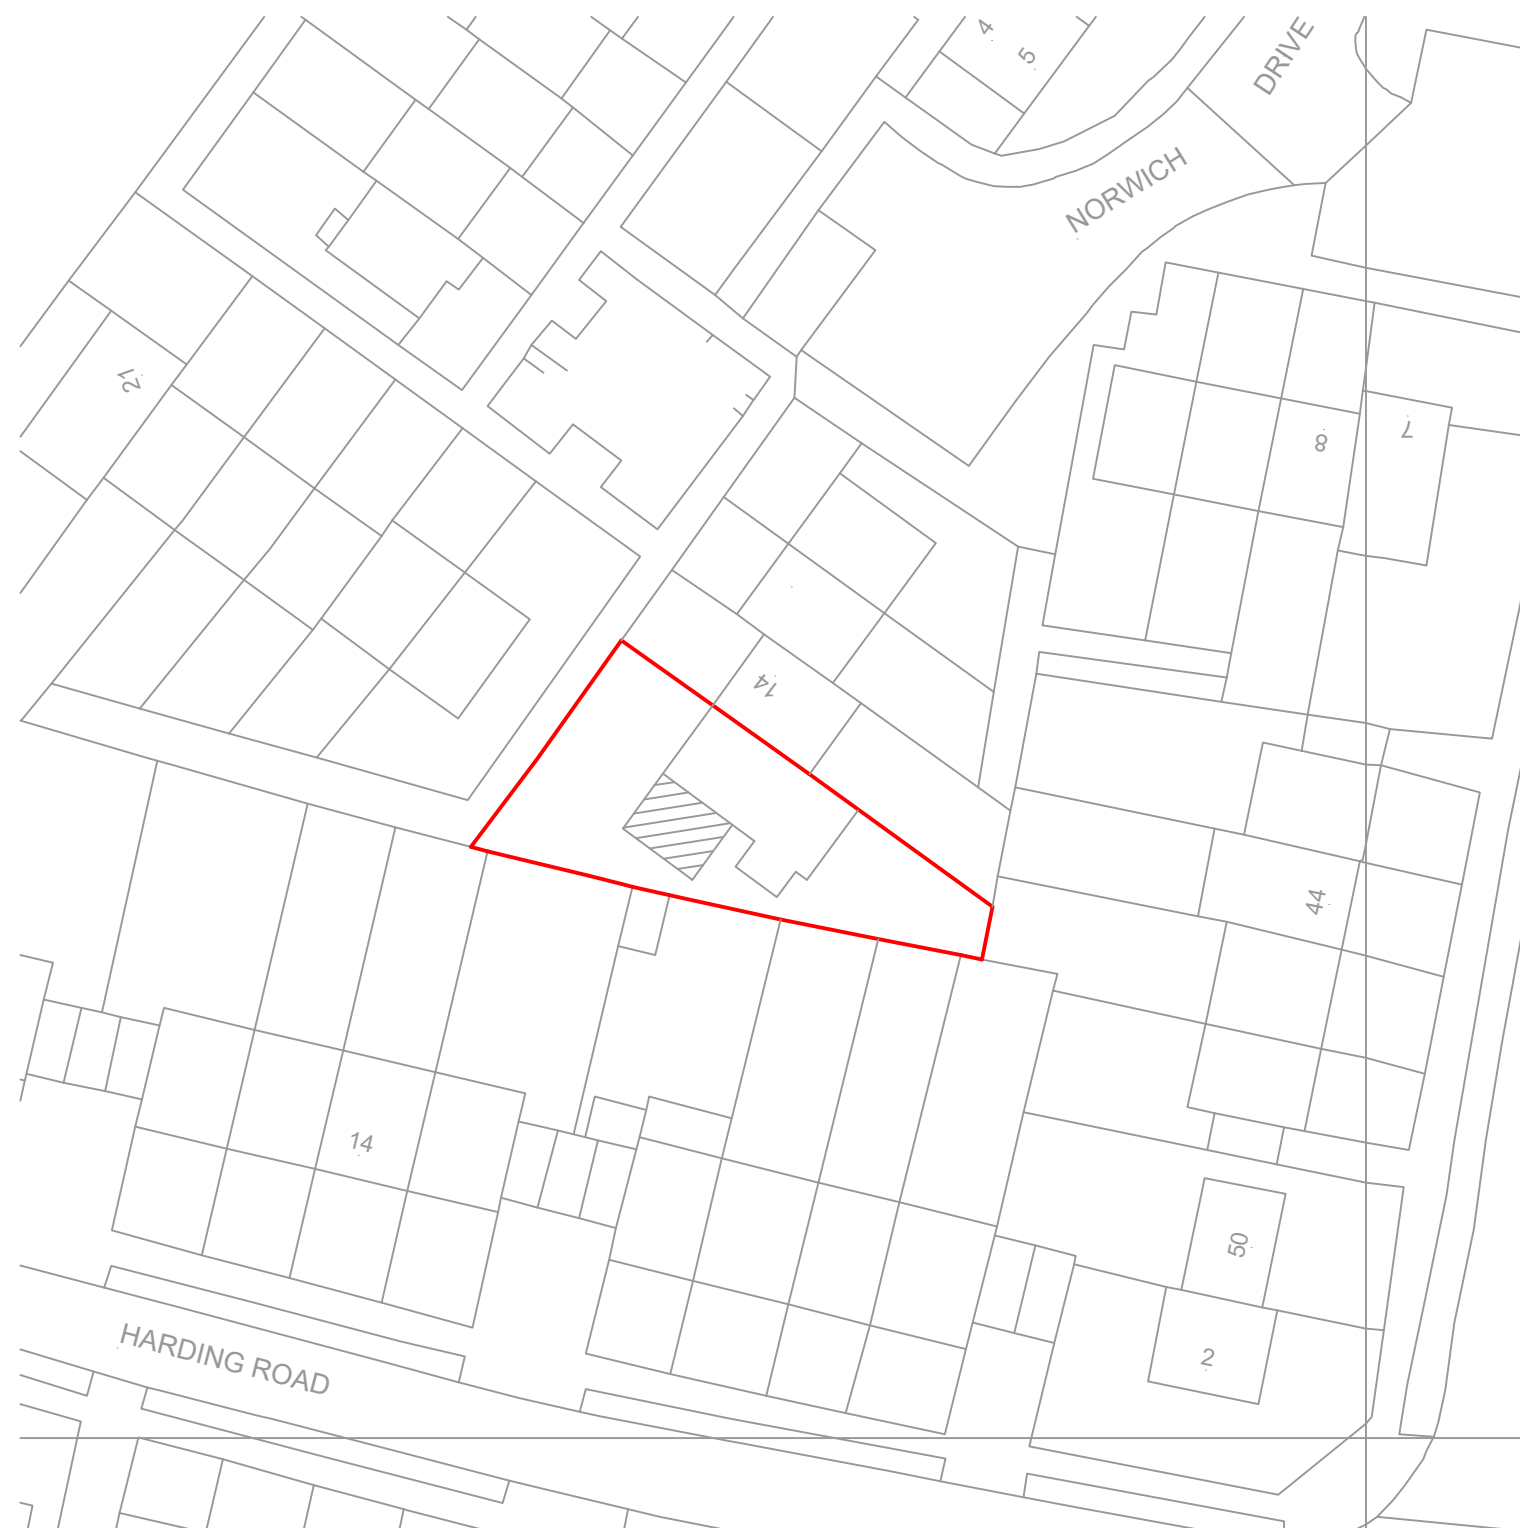

© Crown copyright 2025 Ordnance Survey 100053143



BLOCK PLAN
SCALE 1:500

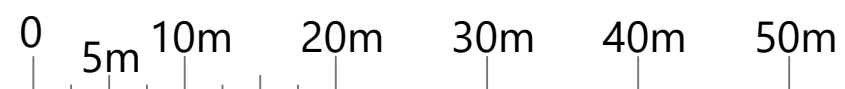

PROJECT: 15 NORWICH DRIVE WOODLEY READING RG5 3EX	DRAWING TITLE BLOCK AND LOCATION PLANS		CREATIVE DESIGN AND STRUCTURE		HENSON HOUSE NEWTOWN ROAD HENLEY-ON-THAMES RG9 1HG Tel 01491 411922		DRAWING NO. 16525-01	REV.
	DRAWN: EB		SCALE: AS STATED		DATE: OCTOBER 2025			