
OS Plan B/W

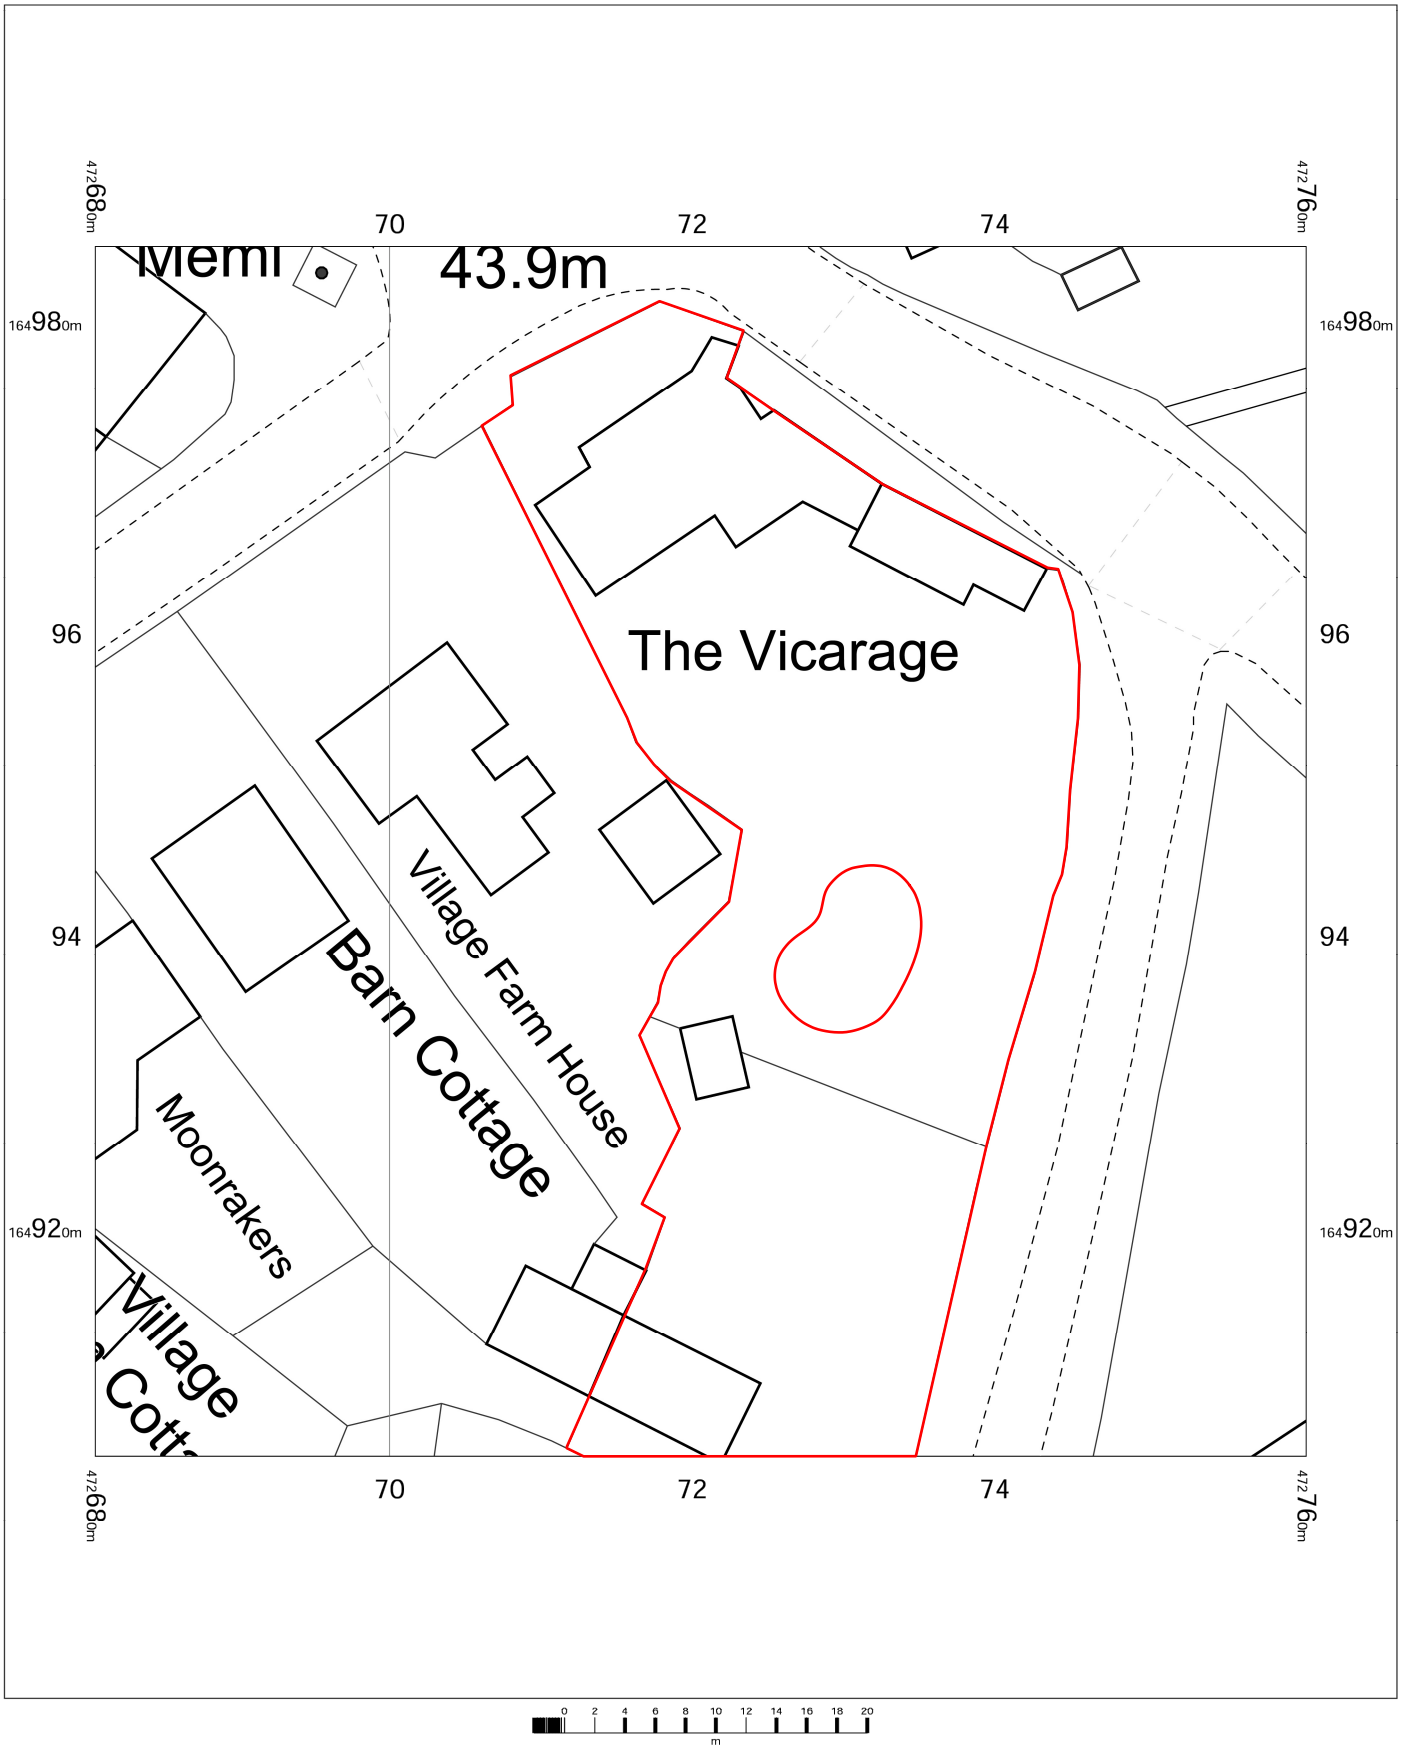

0 2 4 6 8 10 12 14 16 18 20
m

The Old Vicarage
The Street,
Swallowfield,
Wokingham
RG7 1QY

OS MasterMap 1250/2500/10000 scale
Thursday, October 22, 2026, ID: NMC-01303090
www.nationalmapcentre.co.uk

1:500 scale print at A4, Centre: 472721 E, 164946 N

©Crown Copyright Ordnance Survey. Licence no. AC0000814278

N

Ordnance Survey Licensed Data

NATIONAL MAP CENTRE