
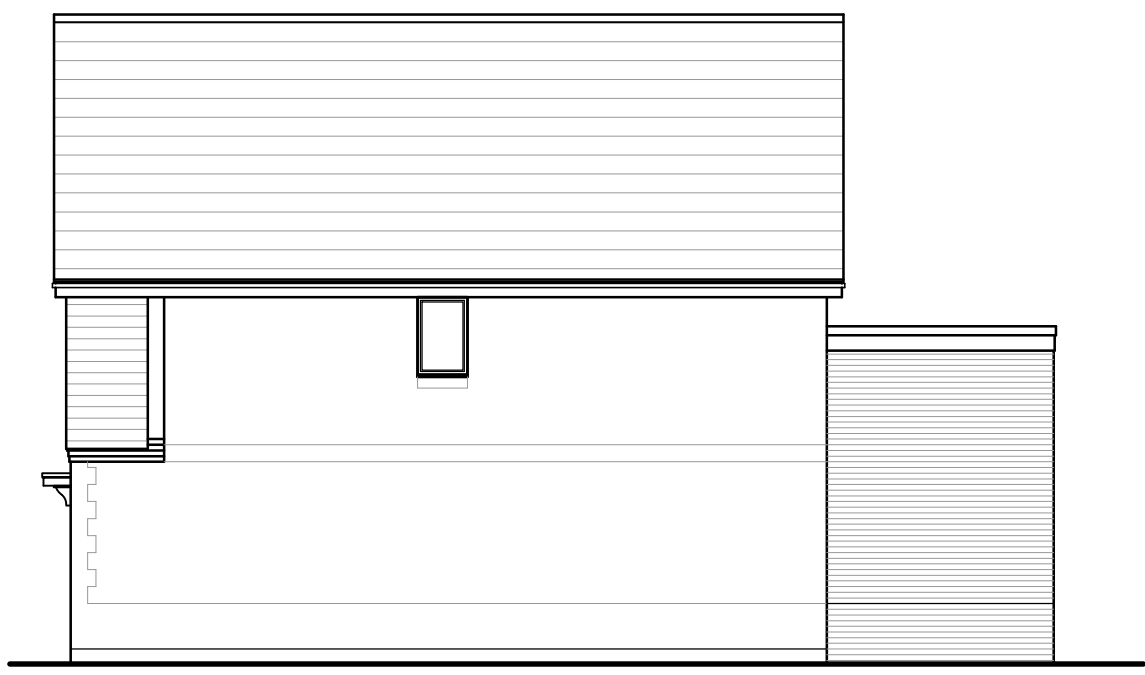


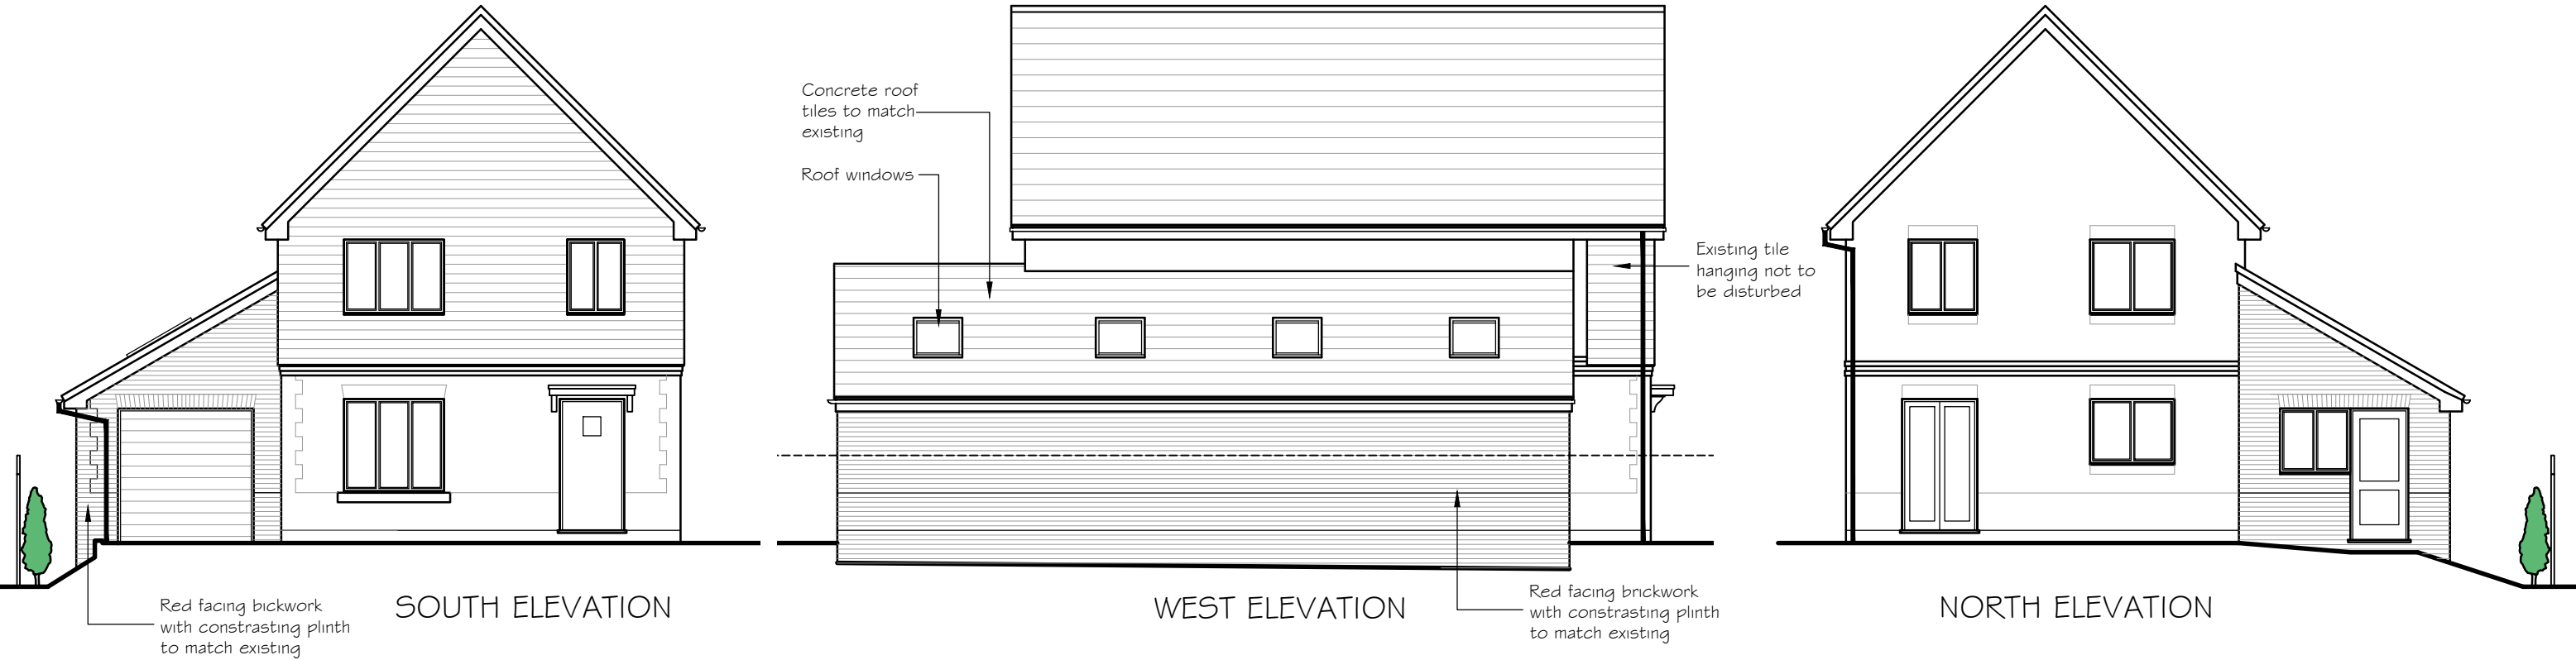

0 1 2 3 4m
Scale 1:100

B. Rainwater pipes amended		13.05.26
A. Ground levels amended		30.01.26
No. Revision		Date
Project Proposed single storey side extension 11, Mayflower Meadow, Spencers Wood, RG7 1YD		Project No Drg No Rev AL 01695 05 B
Drawing Title Proposed Elevations		Scale Drawn by 1:100 @ A3 CG
		Date Aug 2025
Rowan Lodge Φ Southend Road Φ Southend Bradfield Φ RG7 6ES tel: 0118 9745100 Φ e-mail: enquiries@archytas.co.uk Architectural Design Services Φ Planning Φ Building Design Φ Surveying New Build Φ Extensions Φ Residential and Commercial Φ Listed Buildings		