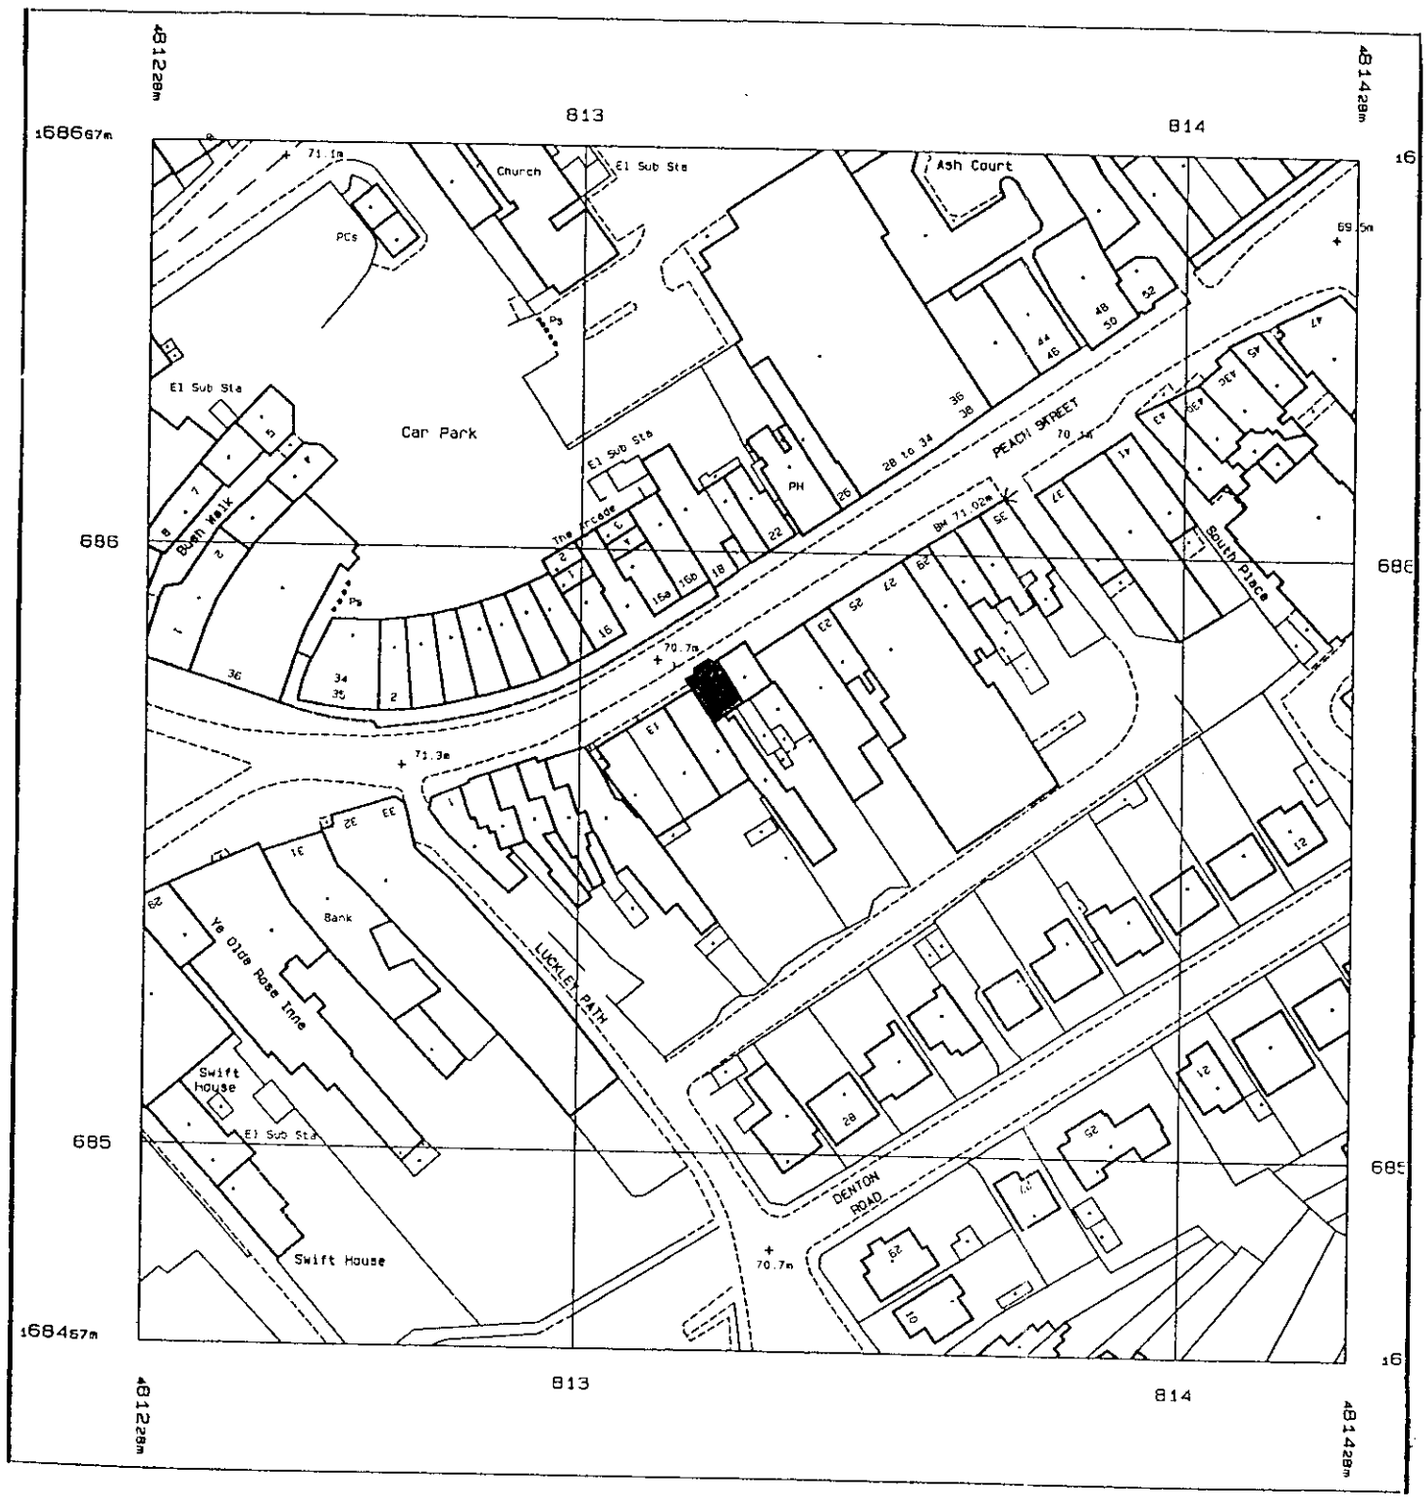

0 10 20 30 40 50 60 70 80 90 100

REVISIONS:

24.MAR2000* 1109
APPROVED

CLIENT:
WEST CORNWALL PASTY CO. LTD.

PROPOSAL:
CHANGE OF USE FROM CLASS A1 TO USE CLASS A3.

SITE:
17 PEACH STREET
WOKINGHAM
BERKSHIRE

SCALE: 1:1,250

DATE: MARCH 2000

DRAWN BY: VO.

PLAN No: 0016/1.

N

LA
Chartered Town Planners

LAURENCE ASSOCIATES
- Town Planning Consultants -

Trevithick House · Trafalgar Wharf
Malpas Road · Truro · Cornwall TR1 1QH
Telephone: 01872 225259 Fax: 01872 223436