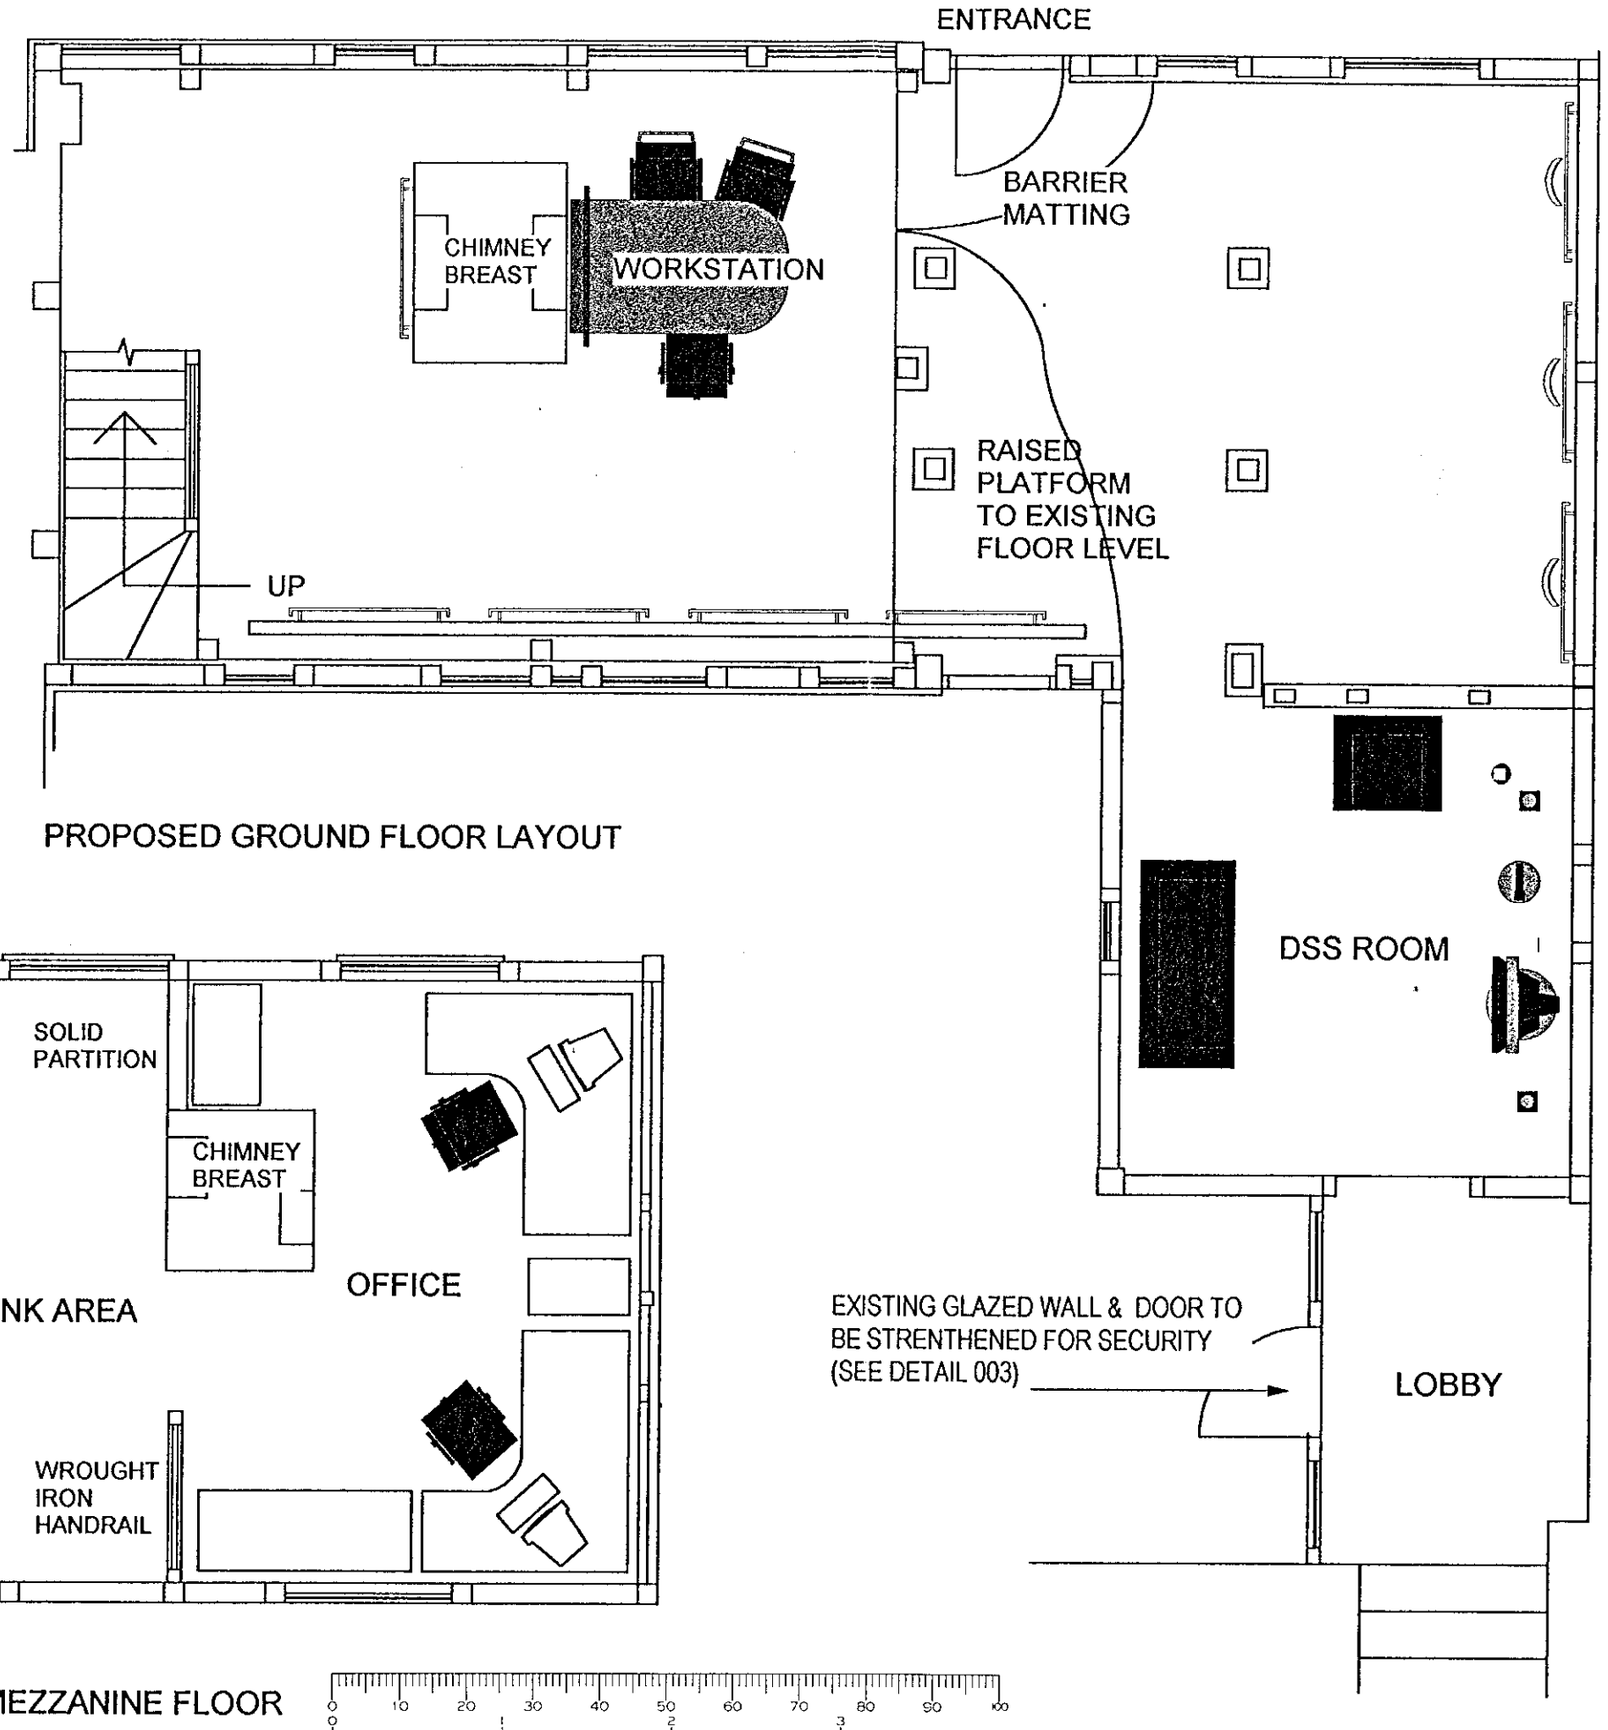

PROPOSED GROUND FLOOR LAYOUT

PROPOSED MEZZANINE FLOOR

16.MAR2000* 0967

APPROVED

	Human perspective						
	Elevation Axonometric						
	Top perspective						

BANG & OLUFSEN

INDIGO DESIGN & BUILD

TELE: 01323 505533 / FAX: 01323 509911

Drawing no.:	002
Project:	33 DENMARK ST, WOKIN
Subject:	GROUND FLOOR PLAN
Scale:	1:50
File no.:	
Date:	17/01/2000
Signature:	D S PARRY
Revision:	00

16.MAR2000* 0967

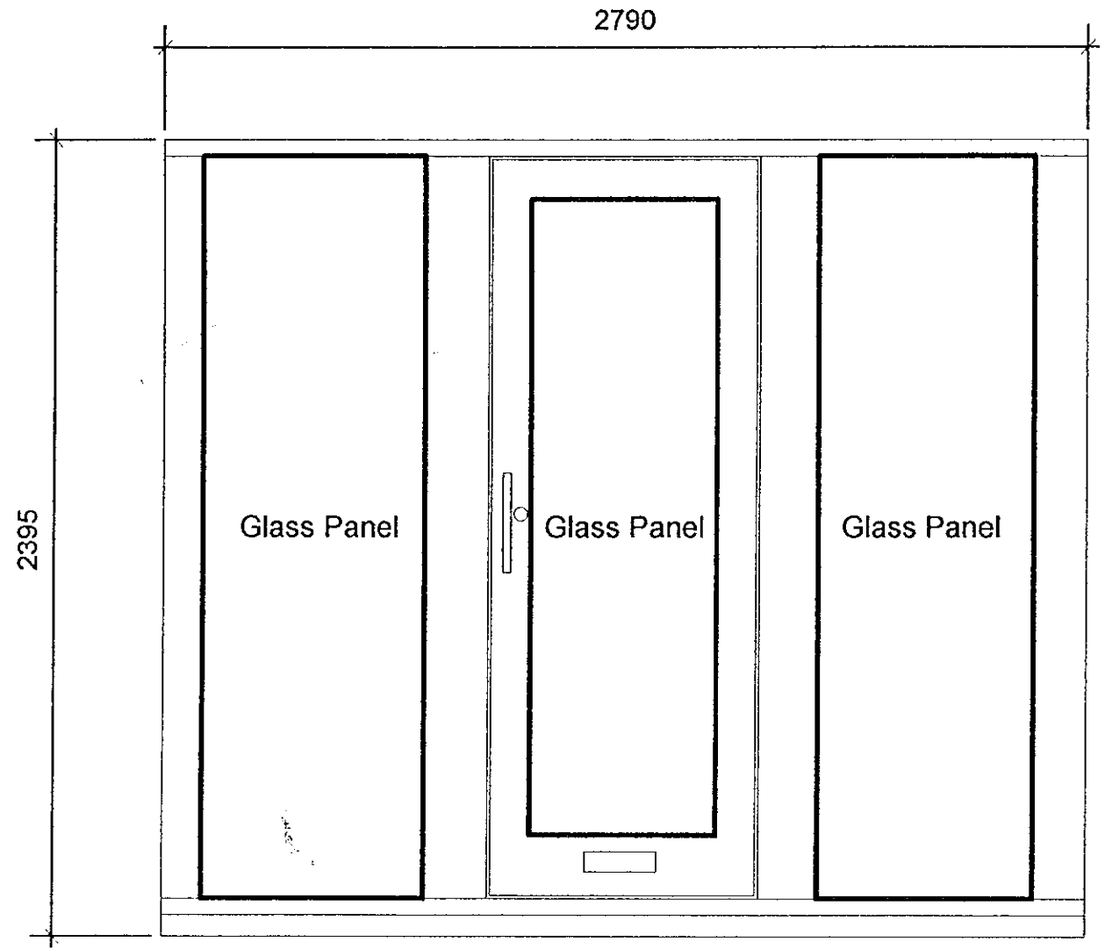

EXISTING ELEVATION

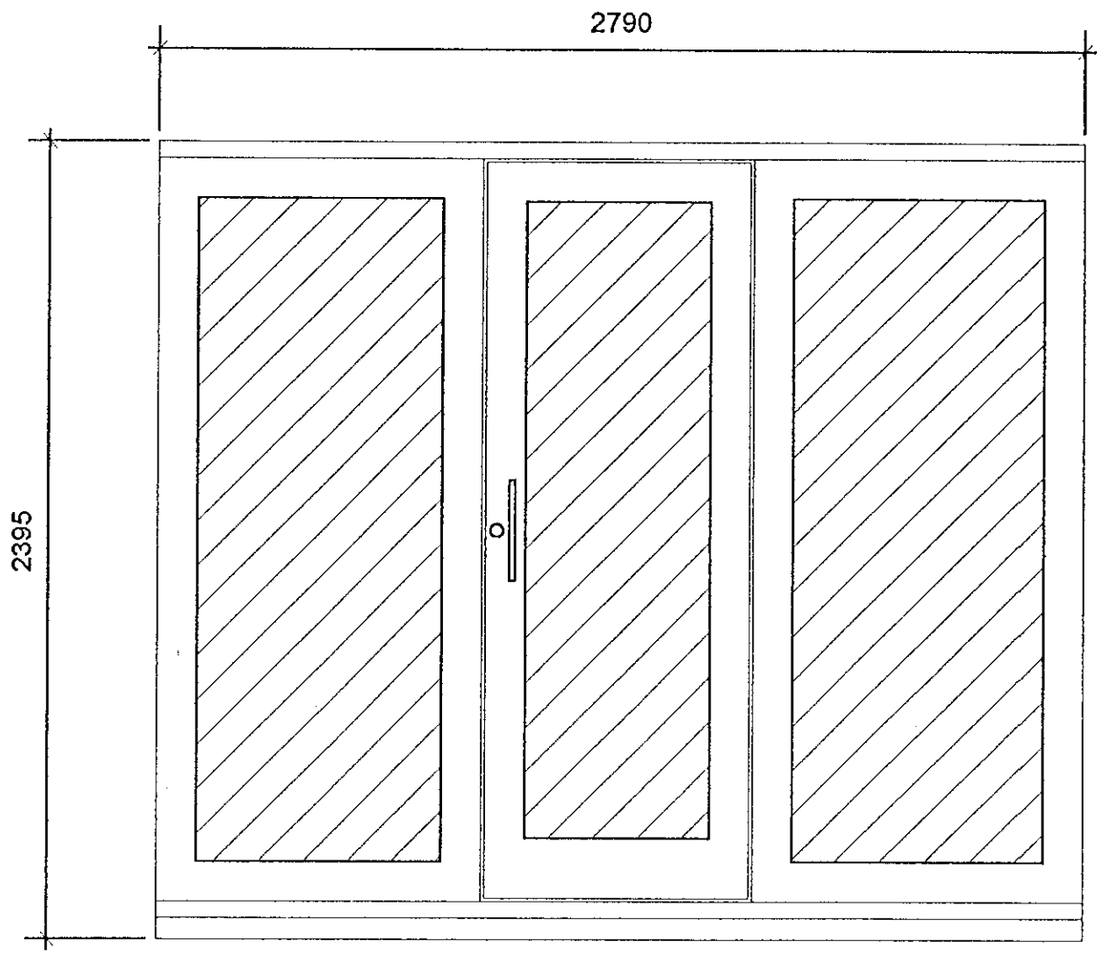

PROPOSED ELEVATION

APPROVED

EXISTING GLASS TO BE REMOVED AND SIDE PANELS STRENGHENED WITH 25MM INFILL MARINE PLYWOOD FACED WITH DIAGONAL BOARDS STAINED DARK BROWN TO MATCH THE EXISTING. THE DOOR WILL BE STRENGHTENED WITH INFILL 25MM MARINE PLYWOOD AND 16 GAUGE STEEL PLATE FACED WITH DIAGONAL BOARDS STAINED DARK BROWN TO MATCH EXISTING.

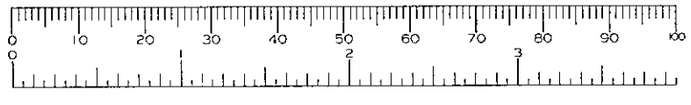

	Human perspective						
	Elevation Axonometric						
	Top perspective						

BANG & OLUFSEN

Indigo Design & Build

Tele: 01323 505511 Fax: 01323 509911 Email: info@indigobuild.net

Drawing no.:	003
Project:	33 Denmark St, Wokinghan
Subject:	Rear Door & Glazed Panels
Scale:	1:20
File no.:	
Date:	17/02/2000
Signature:	D S Parry
Revision:	00