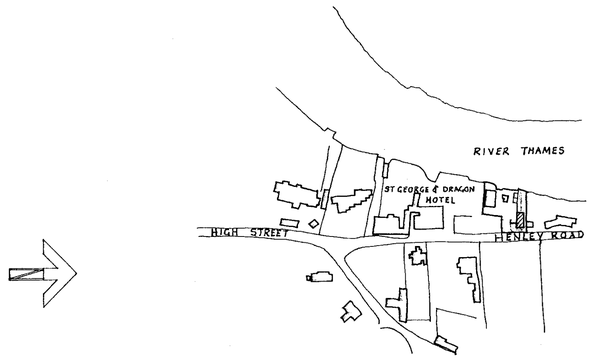

LOCATION PLAN scale 1:2500

A1

GROUND FLOOR PLAN

FIRST FLOOR PLAN

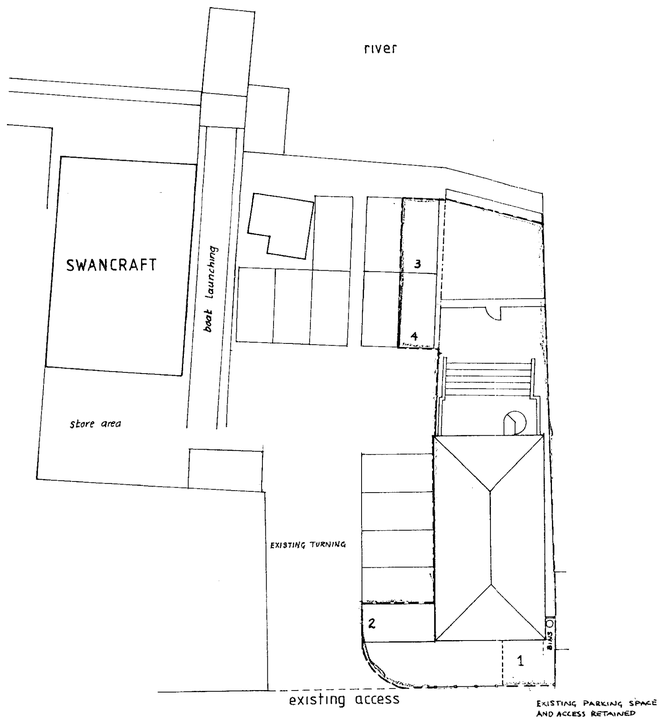

SITE PLAN scale 1:200

GENERAL NOTES

COMMENTS 1.1.6

AMENDMENTS

BEEKS BUILDING CONTRACTORS

0494 25784

CONVERSION TO 2no FLATS
KINGFISHER COTTAGE,
HENLEY ROAD,
WARGRAVE,
BERKSHIRE.

REFUSED

CLIENT:
A. TILBURY ESQ

DATE: MARCH 00

SCALE: 1:100

DRAWN:

DRAWING NO. 677 · 00 · 1

THAMES GRAPHIC