

FRONT ELEVATION

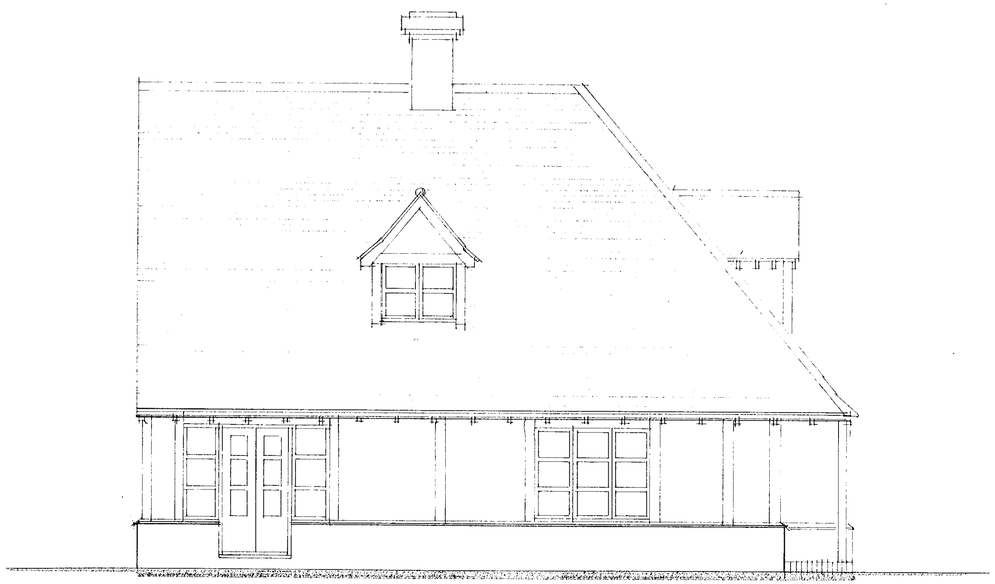

SIDE



REAR

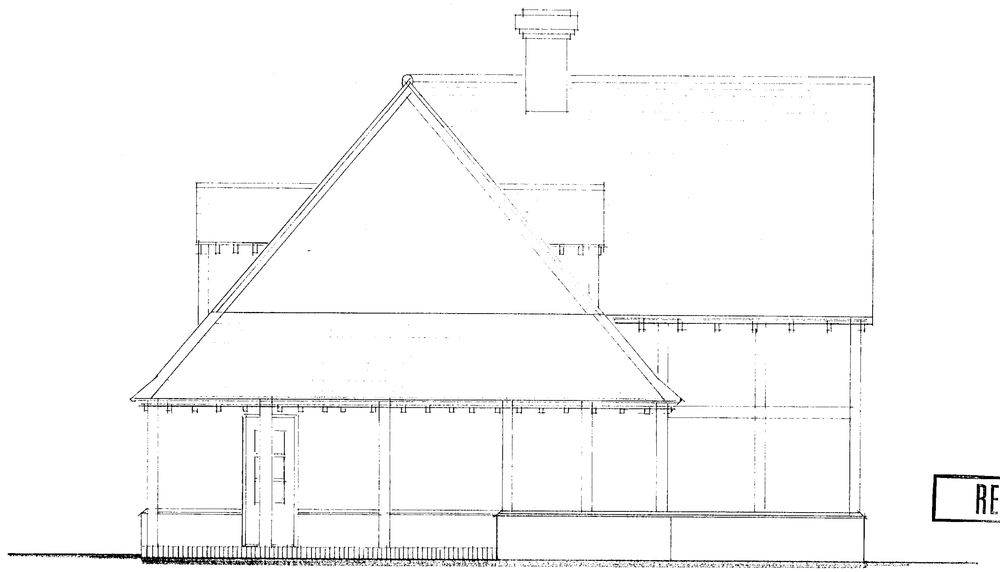

SIDE

REFUSED

SEDGMAN NOBLE architects
The Studio,
Spring Meadows Business Centre, Highfield Farm,
Wargrave, READING, Berkshire. RG10 8PZ
Tel: 0118 940 4747 Fax: 0118 940 4749

Do not scale from this drawing. Check all dimensions on site.

© SEDGMAN NOBLE architects

Date

Scale 1. 50

Drawn

Drawing Title: EXISTING ELEVATIONS

Project: WOODSIDE, MAIDENHEAD RD. HURST

Job No. 152

Drawing No. MHT / 02

Revision

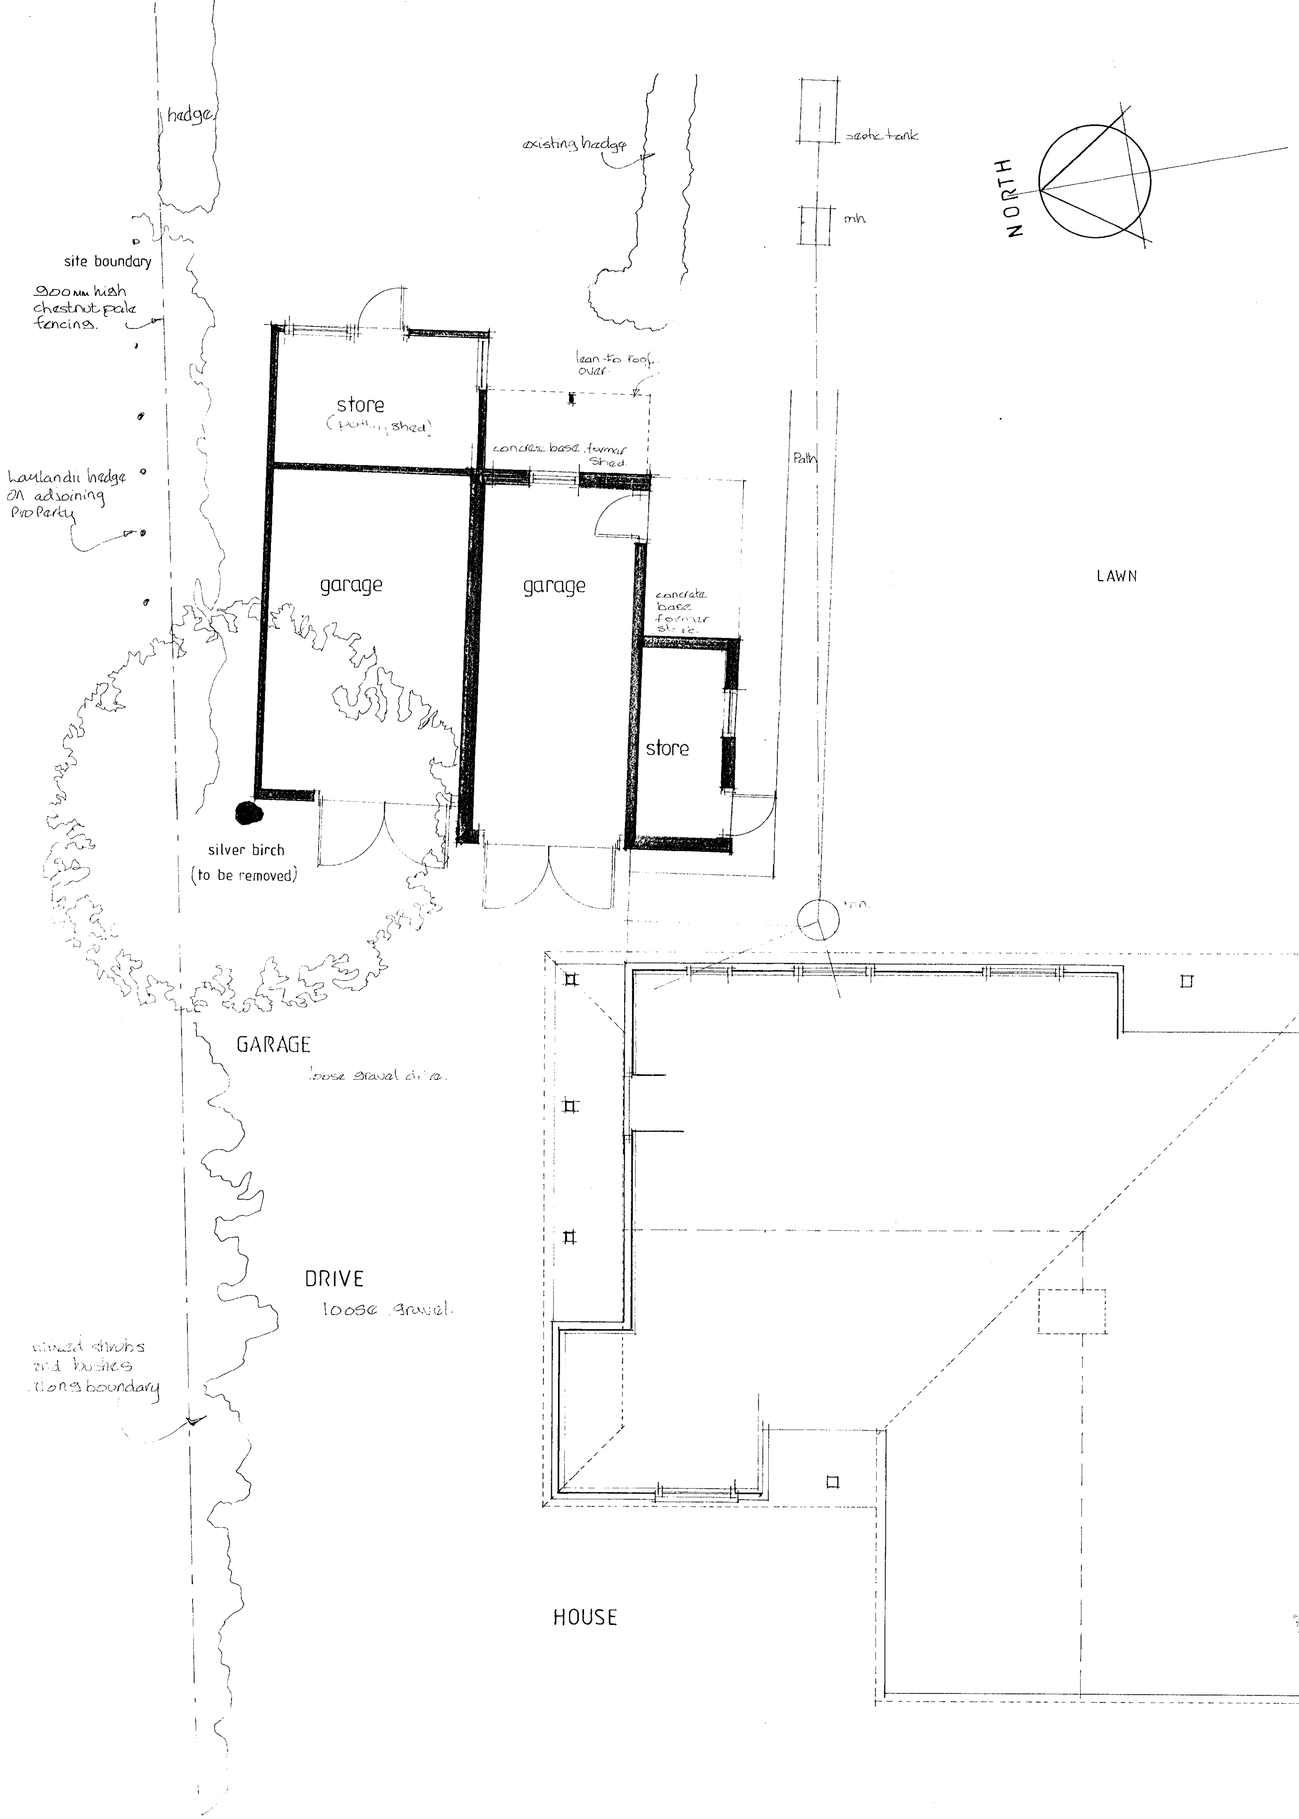

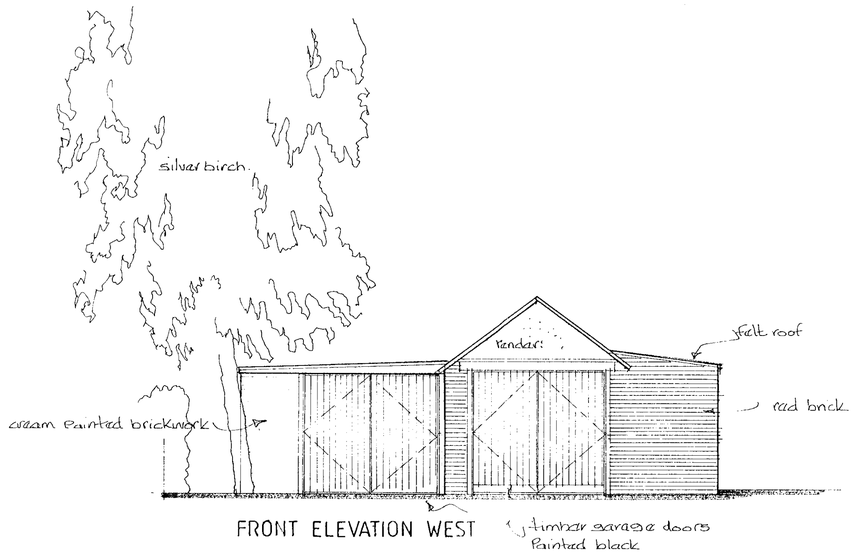

FRONT ELEVATION WEST

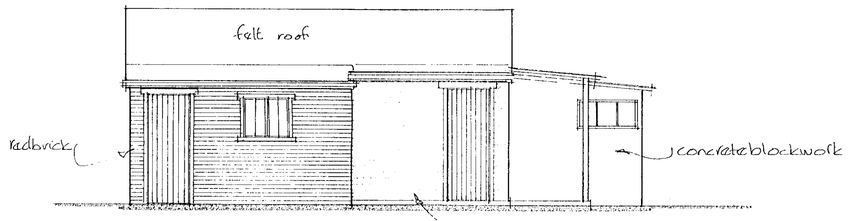

GARDEN ELEVATION SOUTH

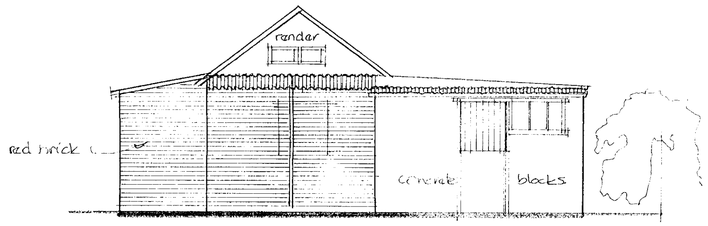

REAR ELEVATION EAST

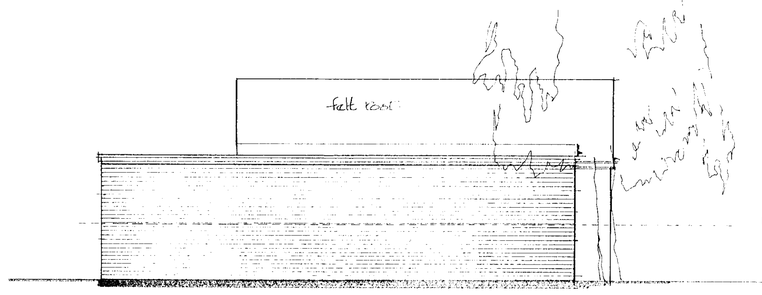

NORTH ELEVATION

30.MAR2006* 7123

NOT USED

0 10 20 30 40 50 60 70 80 90 100

Do not scale from this drawing. Check all dimensions on site © SEDGMAN NOBLE architects

SEDGMAN NOBLE architects
The Studio,
Spring Meadows Business Centre, Highfield Farm,
Wargrave, READING, Berkshire. RG10 8PZ
Tel: 0118 940 4747 Fax: 0118 940 4749

Date:
Scale: 1:50
Drawn:

Drawing Title: EXISTING GARAGE+ STORES PLAN AND ELEVATIONS

Project: 'WOODSIDE', MAIDENHEAD ROAD, HURST.

Job No. 152

Drawing No. MHT / 03

Revision:

ELITE REPROGRAPHICS 971814

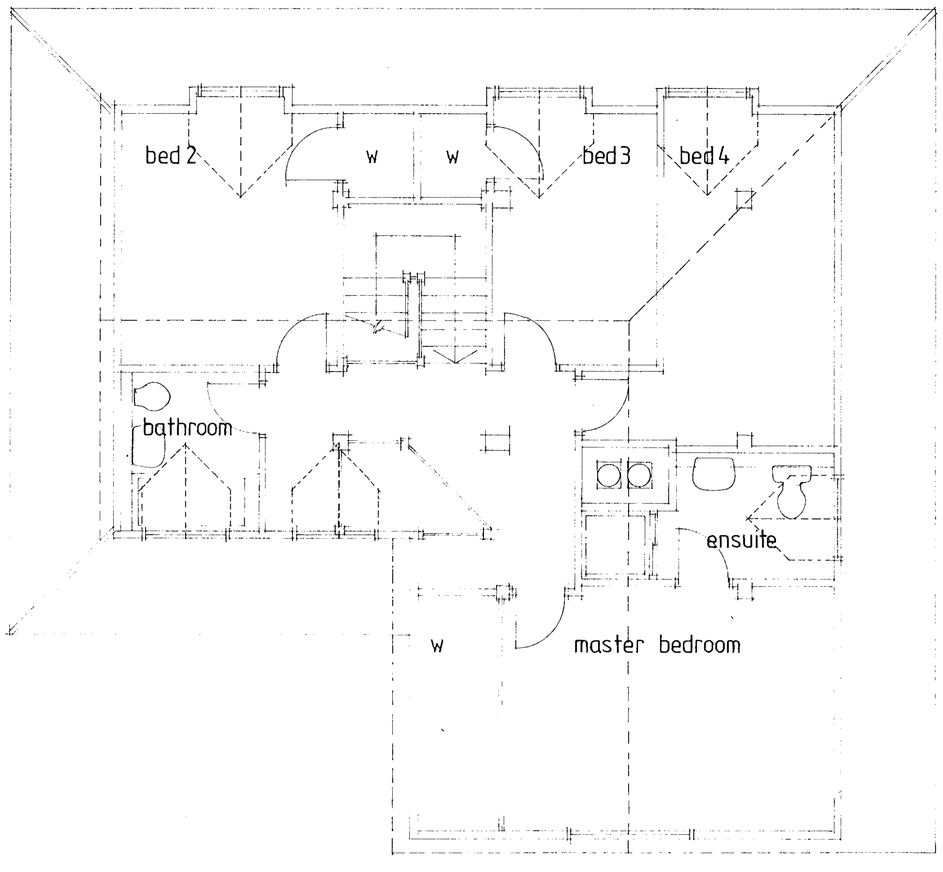

FIRST FLOOR PLAN

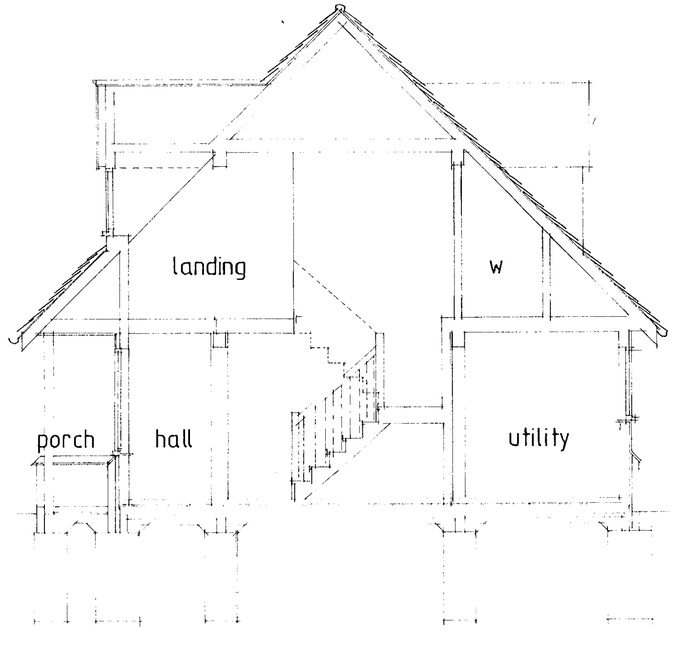

SECTION thro' staircase

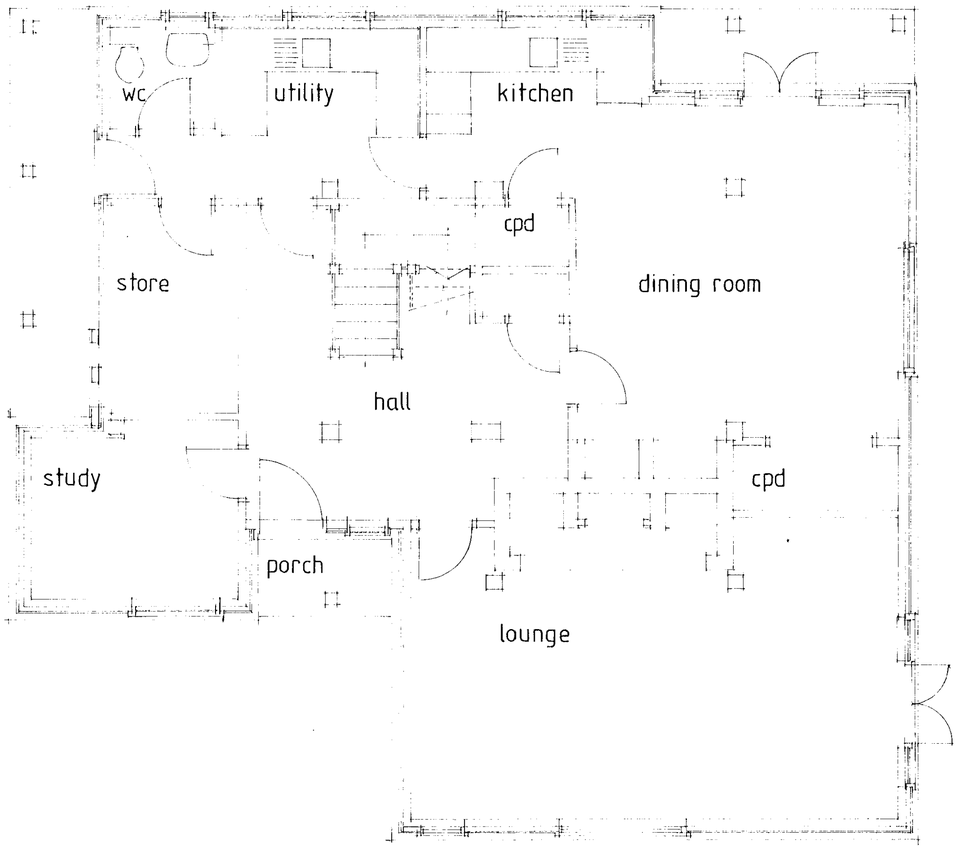

GROUND FLOOR PLAN

30.MAR2006* 1123

NOTES

EXISTING HOUSE

EXPOSED TIMBER FRAMING STAINED DARK BROWN
RENDER PANELS PAINTED CREAM
BRICK PLINTH MIXED MULTIS
PLAIN TILING-RED
BROWN STAINED TIMBER WINDOWS AND DOORS
BLACK GABLES AND GUTTER BOARDS
BLACK PLASTIC RAINWATER GOODS

REFUSED

Do not scale from this drawing. Check all dimensions on site

© SEDGMAN NOBLE architects

SEDGMAN NOBLE architects
The Studio,
Spring Meadows Business Centre, Highfield Farm,
Wargrave, READING, Berkshire. RG10 8PZ
Tel: 0118 940 4747 Fax: 0118 940 4749

Date

Scale 1:50

Drawn

Drawing Title: HOUSE EXISTING PLANS AND SECTION

Project: WOODSIDE, MAIDENHEAD RD, HURST

Job No 152

Drawing No MHT / 01

Revision

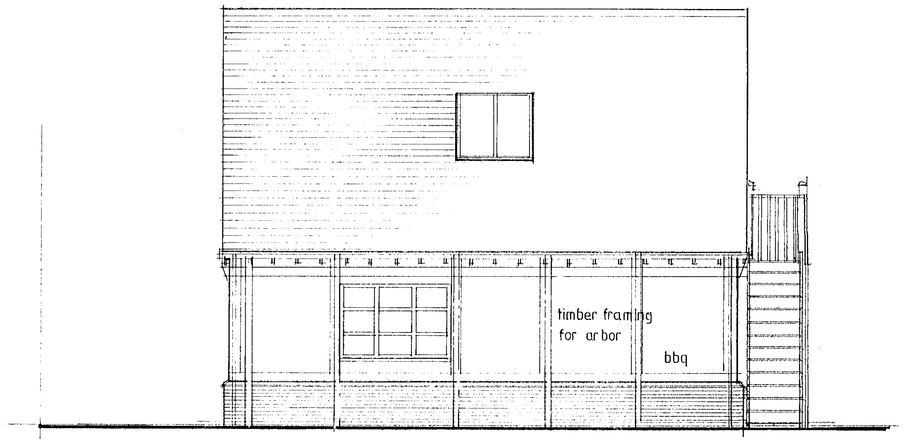

GARDEN SIDE ELEVATION
SOUTH

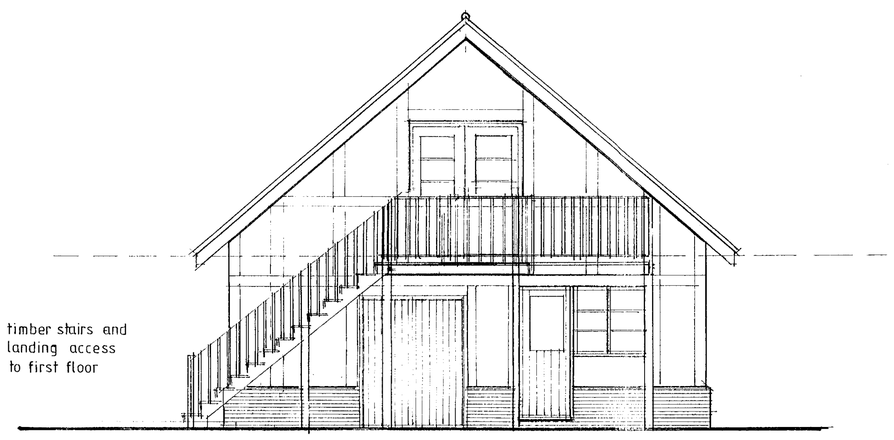

REAR GARDEN ELEVATION
EAST

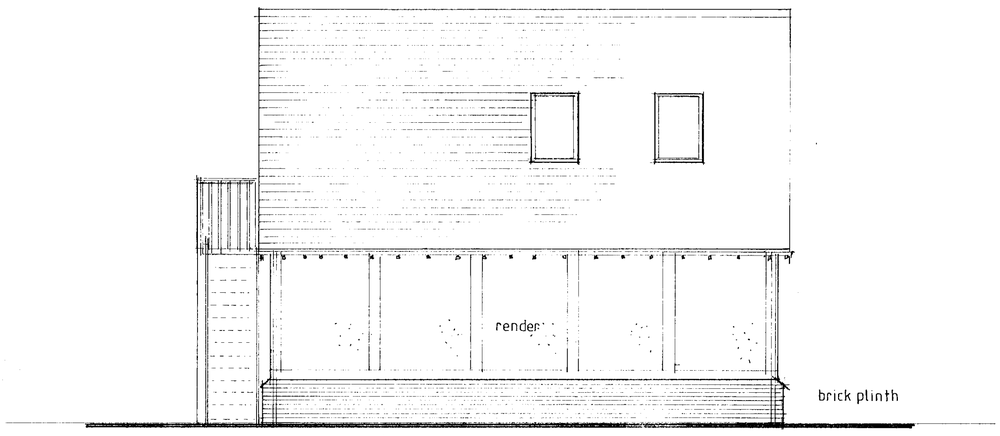

SIDE ELEVATION
NORTH

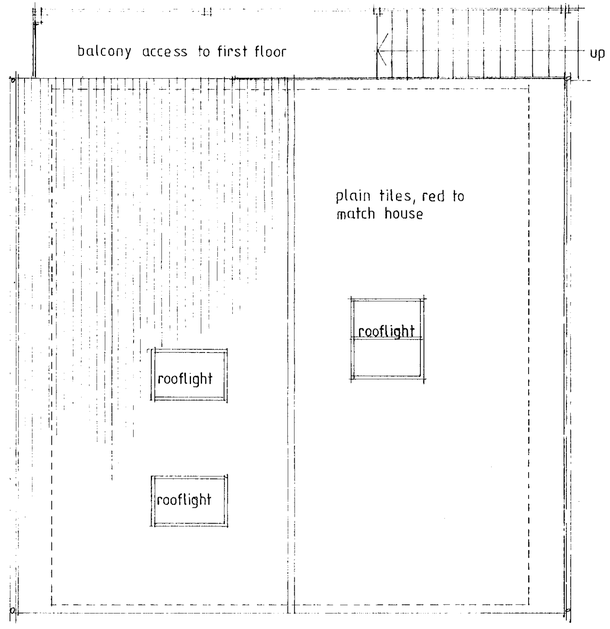

ROOF PLAN

REFUSED

Do not scale from this drawing. Check all dimensions on site.

© SEDGMAN NOBLE architects

SEDGMAN NOBLE architects
The Studio,
Spring Meadows Business Centre, Highfield Farm,
Wargrave, READING, Berkshire. RG10 8PZ
Tel: 0118 940 4747 Fax: 0118 940 4749

Date: 3/00	Scale: 1:50	Drawn:	Drawing Title: PROPOSALS ROOF PLAN ELEVATIONS
Project: WOODSIDE MAIDENHEAD ROAD HURST	Job No: 152	Drawing No: MHT / 05	Revision:

ELITE REPROGRAPHICS 971814

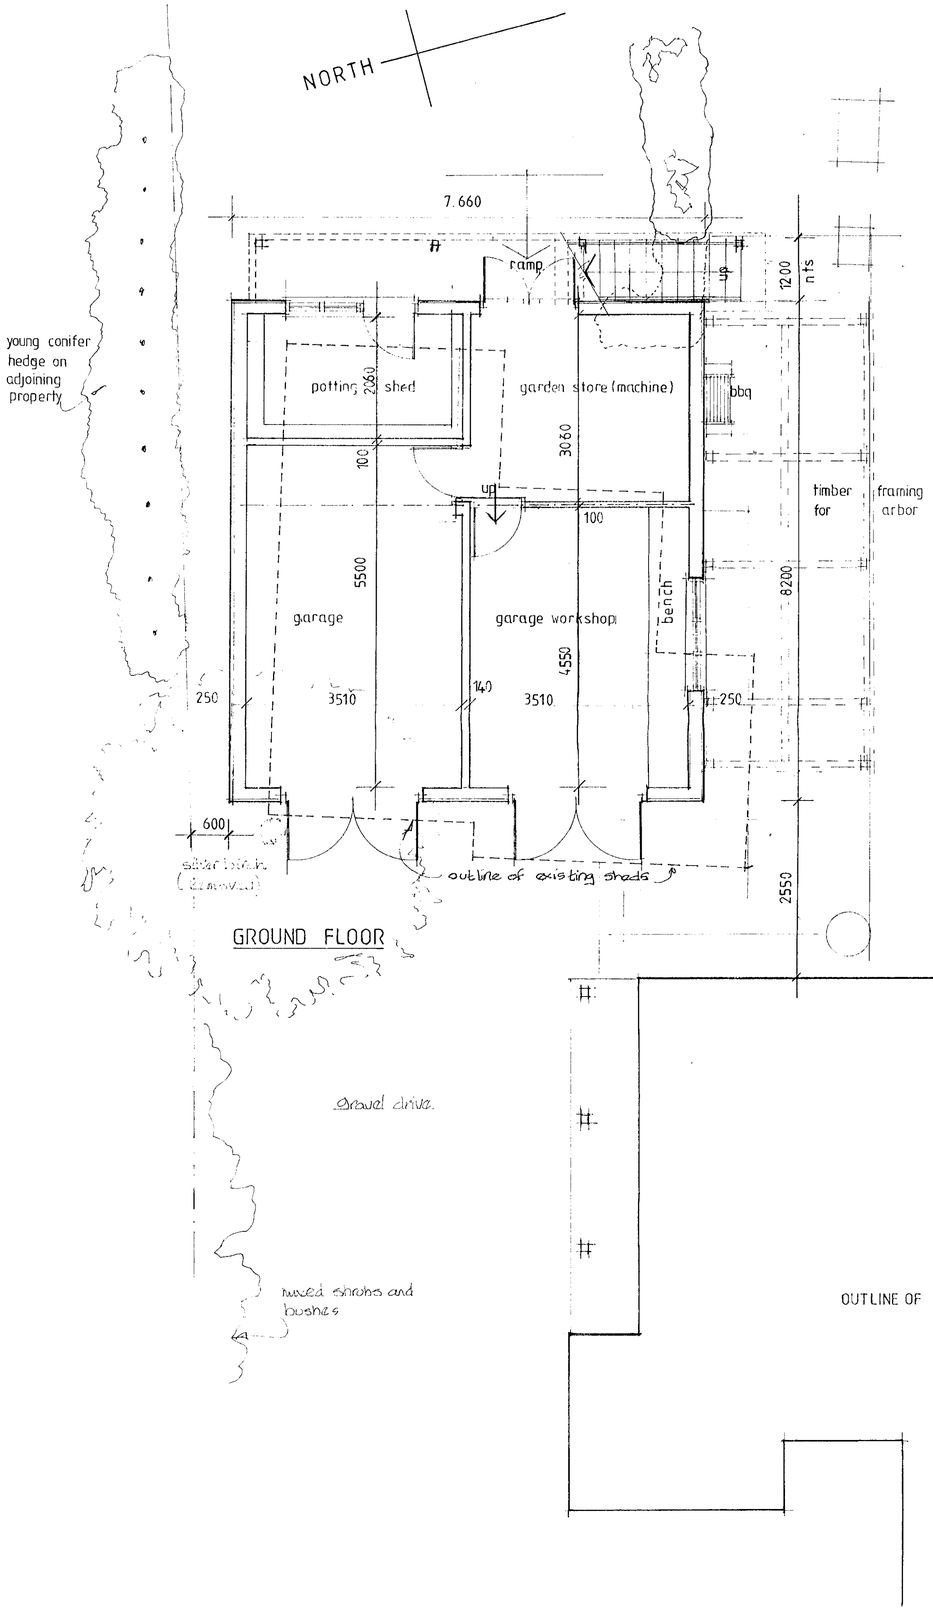

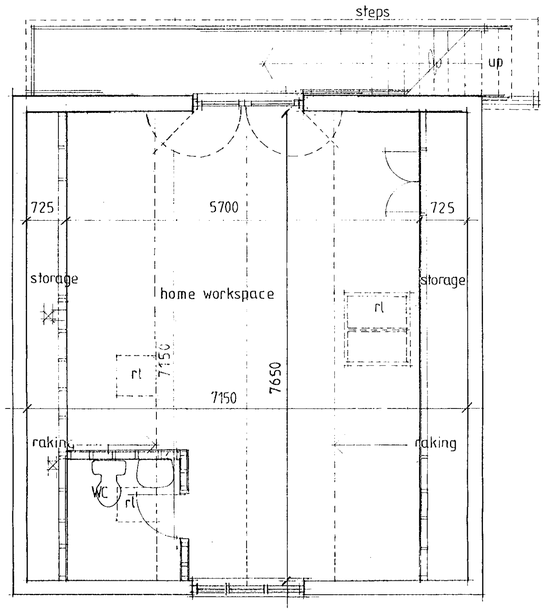

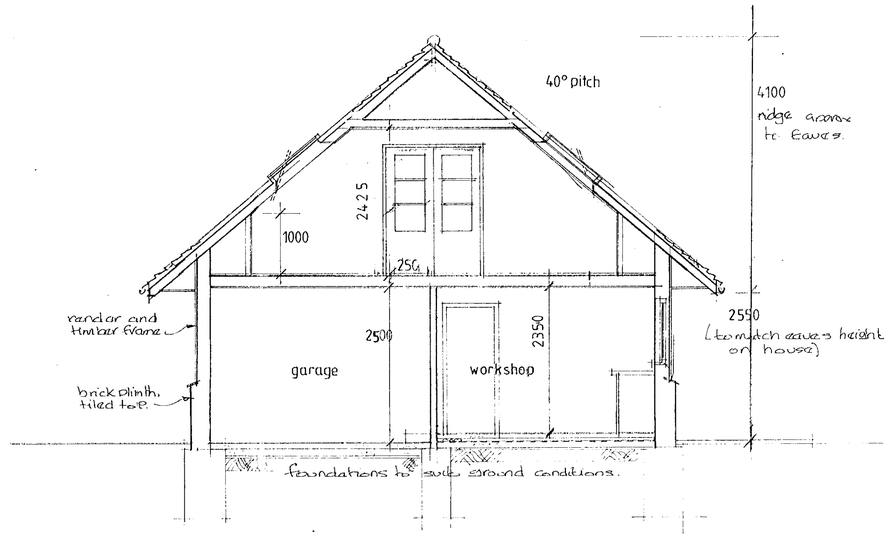

TYPICAL SECTION

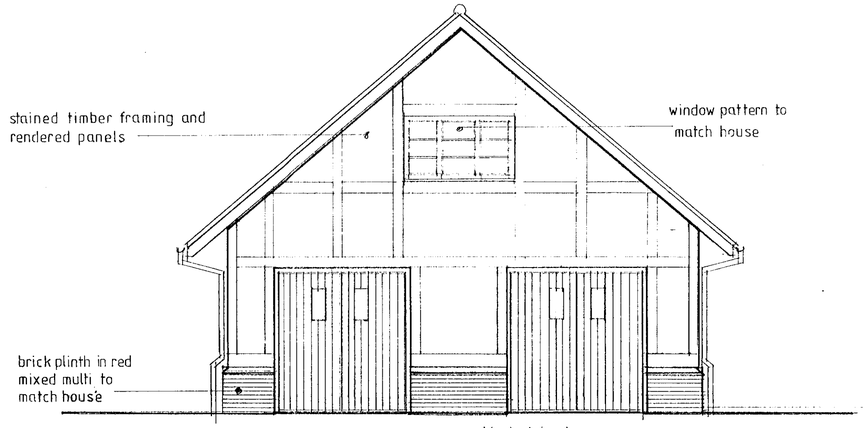

FRONT ELEVATION
WEST

30 MAR 2000 1123

REFUSED

Do not scale from this drawing. Check all dimensions on site.

© SEDGMAN NOBLE architects

SEDGMAN NOBLE architects
The Studio,
Spring Meadows Business Centre, Highfield Farm,
Wargrave, READING, Berkshire. RG10 8PZ
Tel: 0118 940 4747 Fax: 0118 940 4749

Date:	9/99
Scale:	1:50
Drawn:	
Drawing Title:	PROPOSALS PLANS SECTION AND ELEVATION
Project:	WOODSIDE, MAIDENHEAD ROAD, HURST.
Job No:	152
Drawing No:	MHT / 04
Revision:	

ELITE REPROGRAPHICS 971814