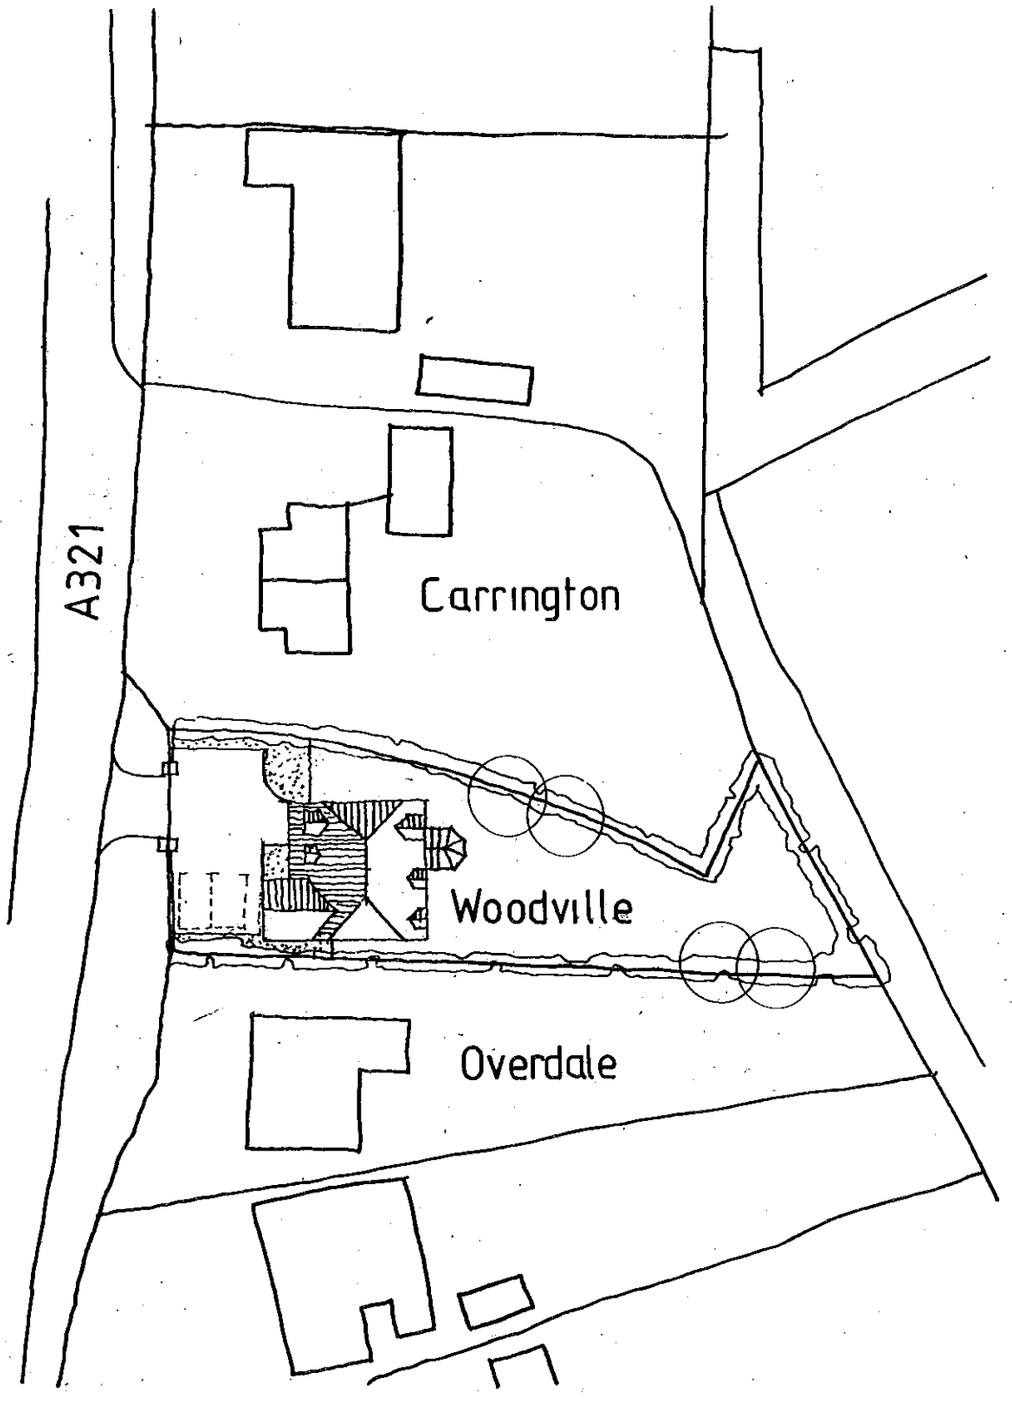

SITE PLAN 1:500

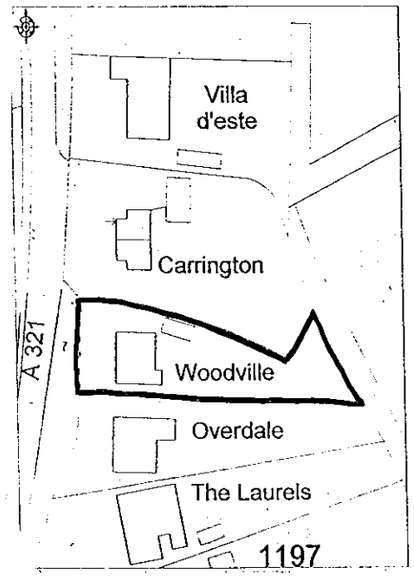

LOCATION PLAN 1:1250

N

SUPERSEDED

REV A: REDRAWN 03/00

Project
Woodville,
Hurst,
Berkshire.

Client
Hicks Developments Ltd.

Drawing
SITE PLAN

Scale 1:500 1:1250 Date AUG 99

The Edwards Irish Partnership
Architects & Surveyors
36 Langborough Road, Wokingham, Berks. RG40 2BT
Tel: 0118-989-4403 Fax: 0118-989-4383
E-mail the.eip@virgin.net

Job 1323 Dwg. 05 A

Notes.

All dimensions and levels on site are to be checked prior to commencement of work.

This drawing is the copyright of the Edwards Irish Partnership.

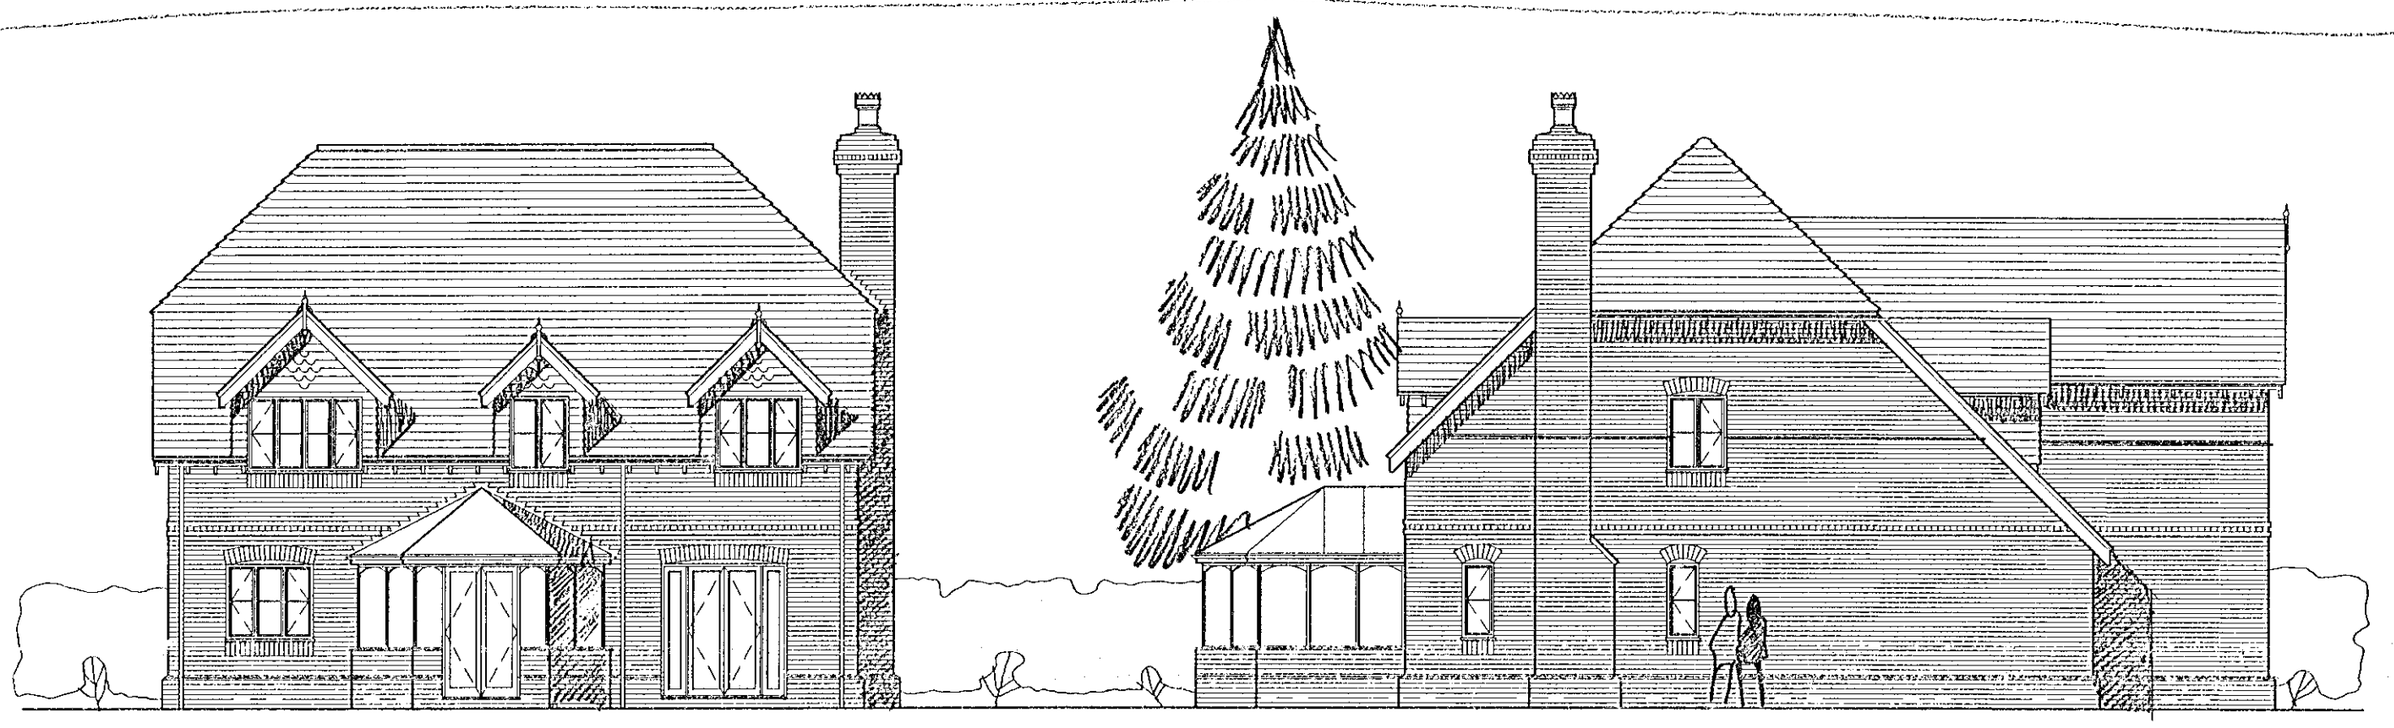

Rear Elevation

Side Elevation

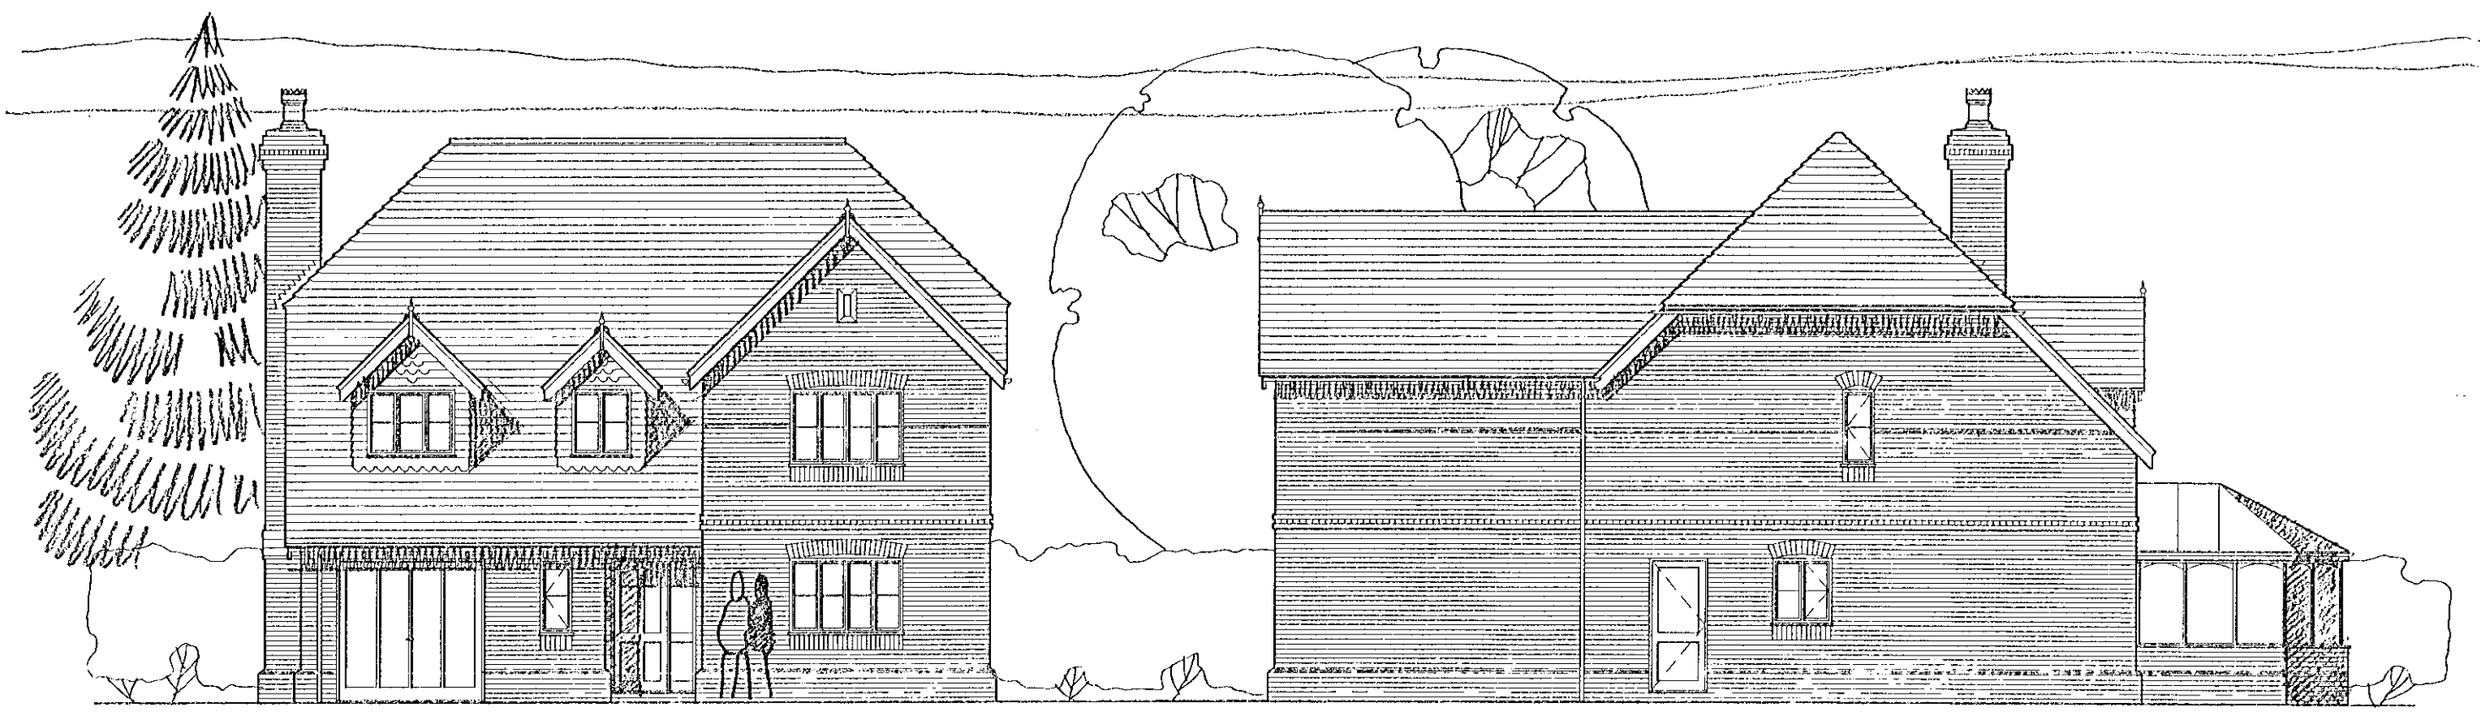

Front Elevation

Side Elevation

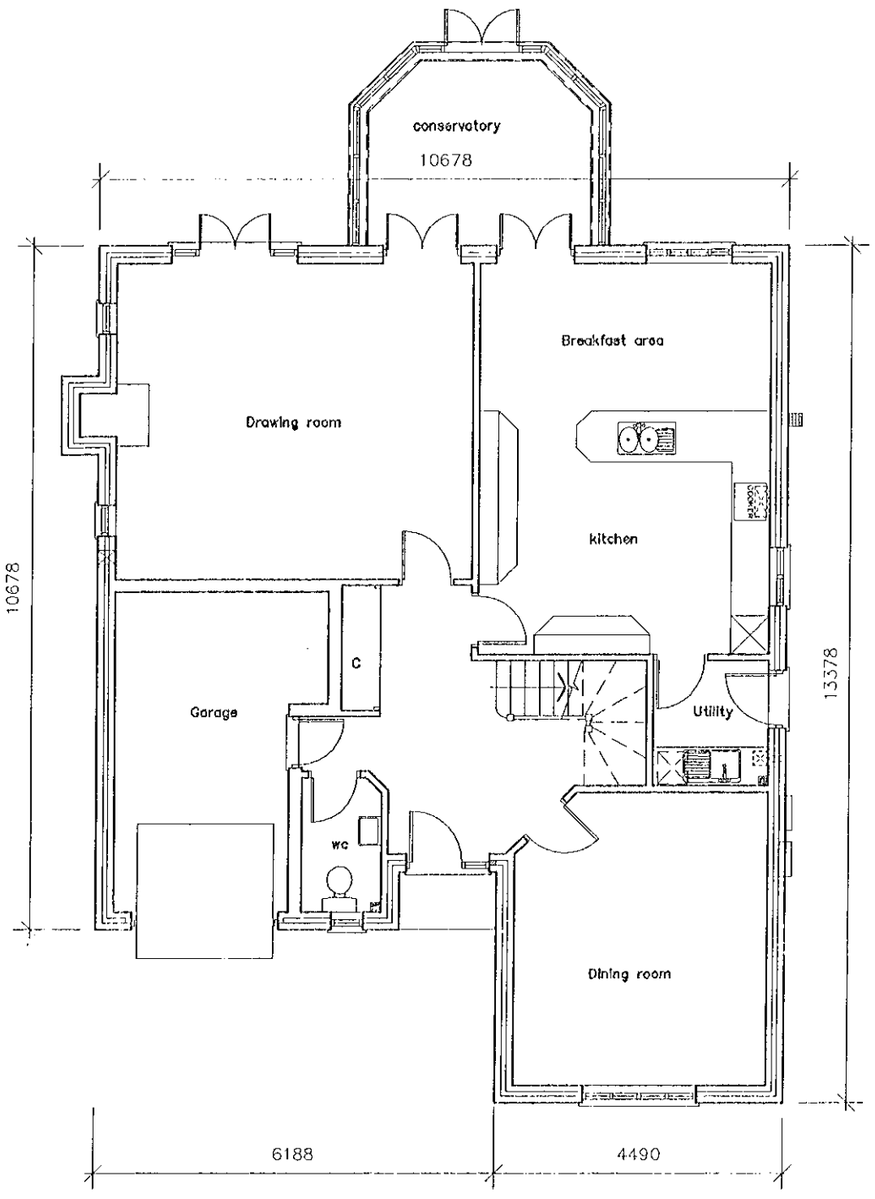

Ground Floor Plan

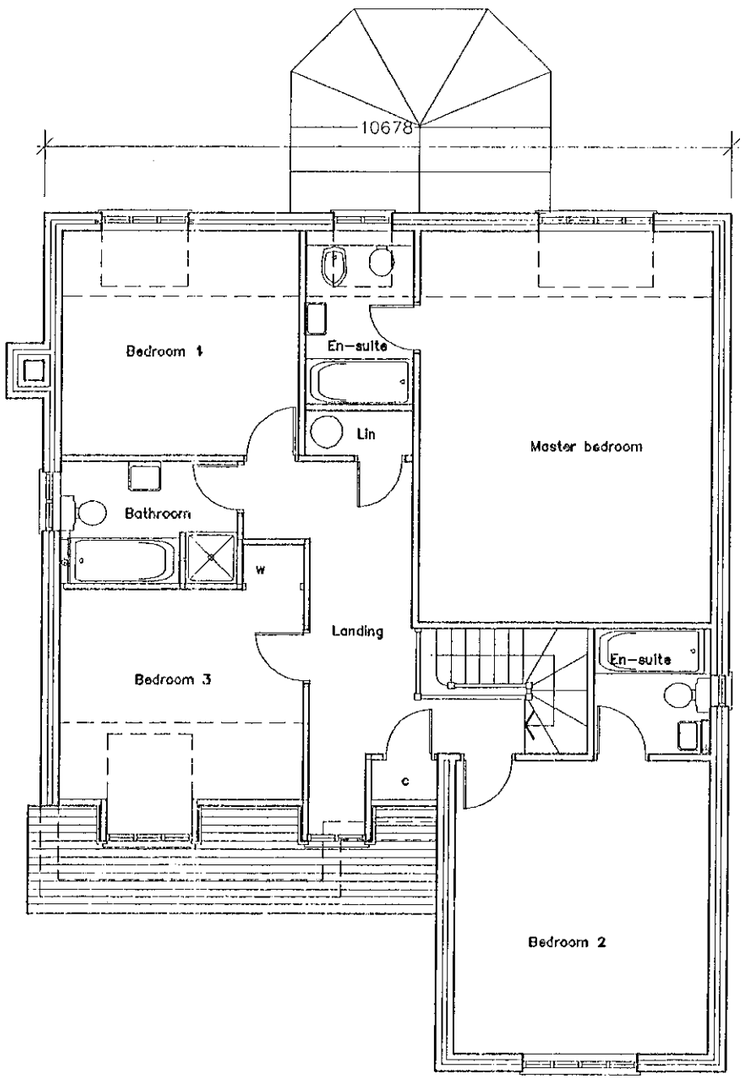

First Floor Plan

SUPERSEDED

Project

Woodville,
Hurst,
Berks.

Client

Hicks Developments

Drawing

Floor plans & Elevations

Scale 1.100

Date March 00

The Edwards Irish Partnership
Architects & Surveyors
36 Langborough Road, Wokingham, Berks. RG40 2BT
Tel: 0118-989-4403 Fax: 0118-989-4383
E-mail the.eip@virgin.net

Job 1352 Dwg. 01

31.MAR2000* 1128

Notes.

All dimensions and levels on site are to be checked prior to commencement of work.

This drg is the copyright of The Edwards Irish Partnership.
Do not scale this drawing.



Front Elevation

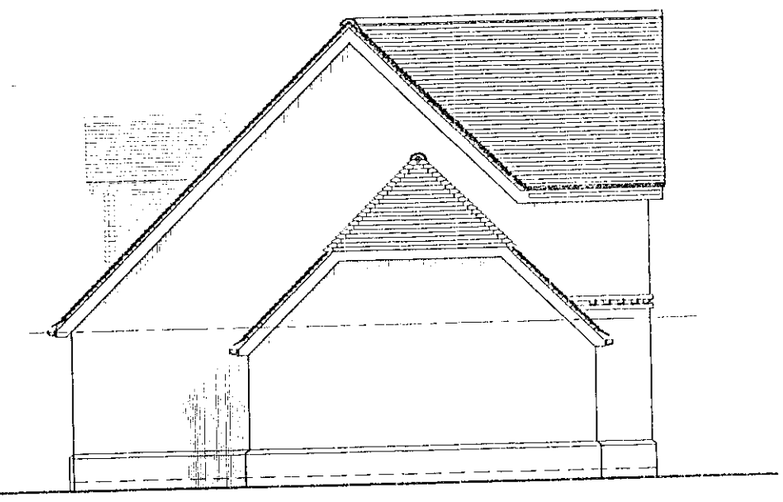

Side Elevation

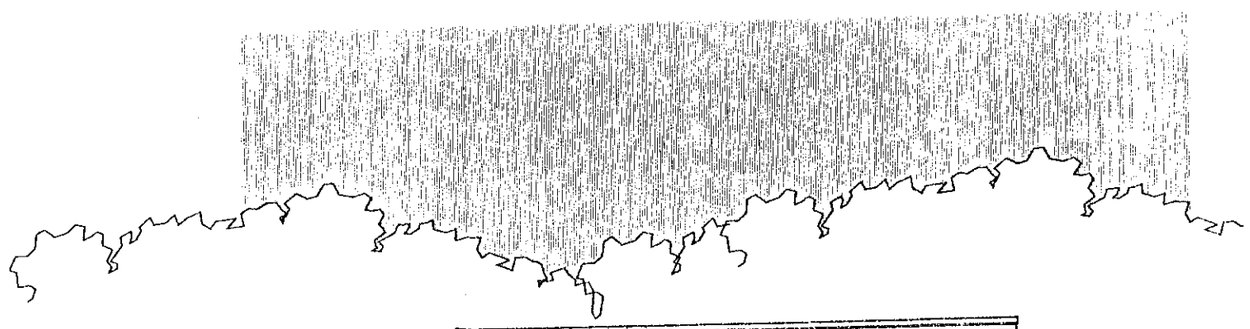

Rear Elevation

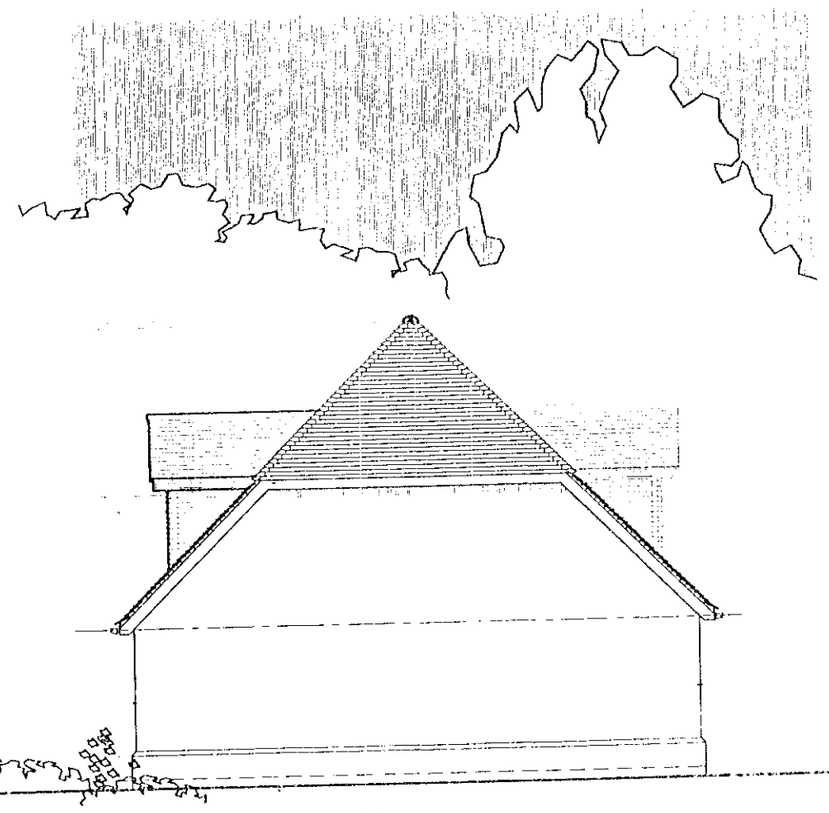

Side Elevation

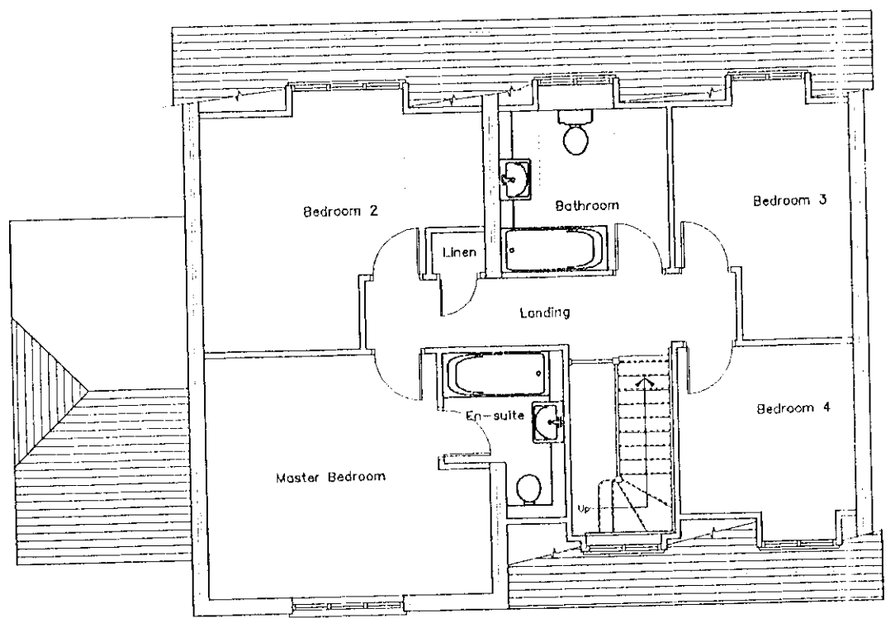

First Floor Plan

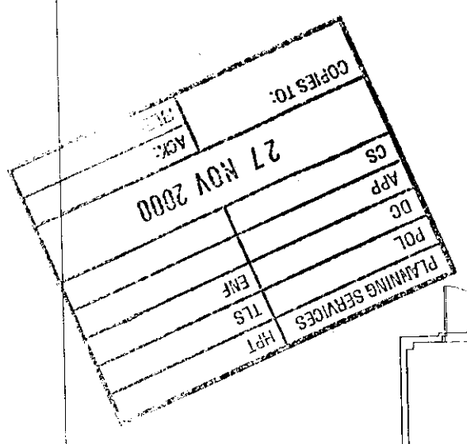

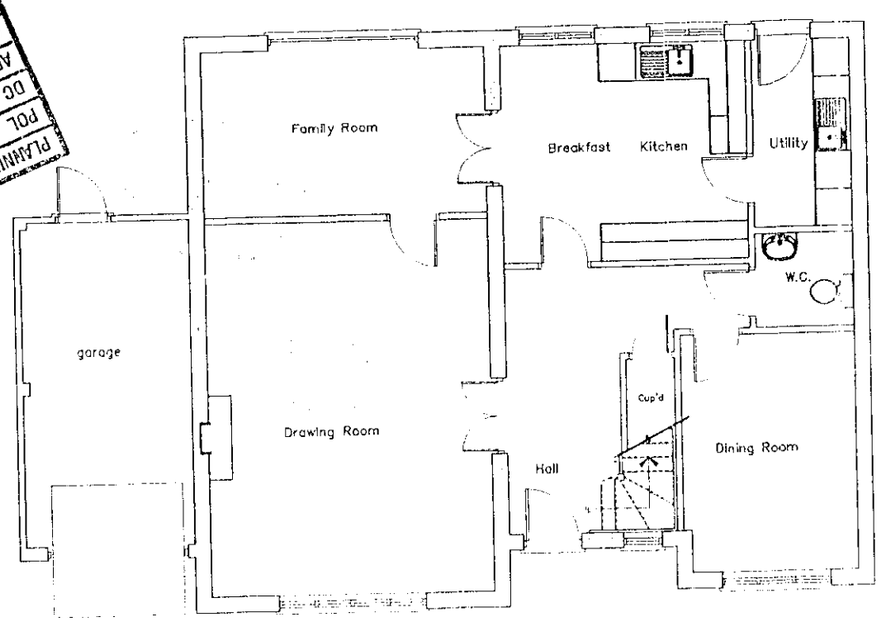

Ground Floor Plan

APPROVED

REVISED PLAN

1128

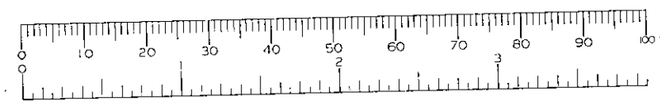

Project

Woodville,
Hurst.

Client

Hicks Developments.

Drawing

Floor Plans & Elevations

Scale 1.100 Date Nov 00

The Edwards Irish Partnership
Architects & Surveyors
36 Langborough Road, Wokingham, Berks. RG40 2BJ
Tel: 0118-989-4403 Fax: 0118-989-1383
E-mail: tep@virgin.net

Job 1352 Dwg. 10

D 22/5/01

REVISED PLAN

1128

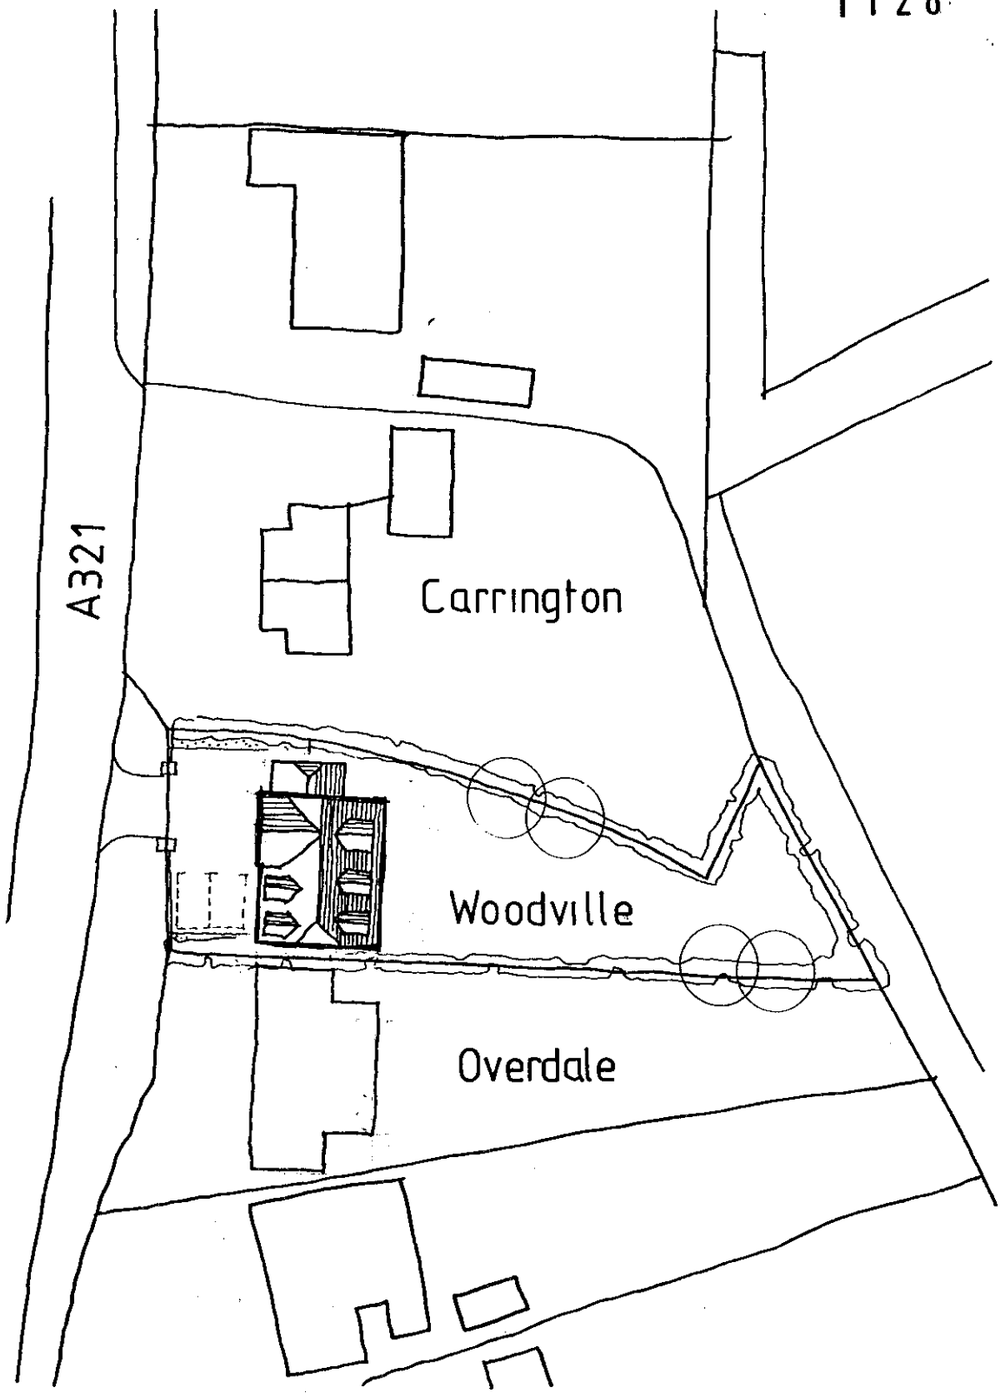

SITE PLAN 1:500

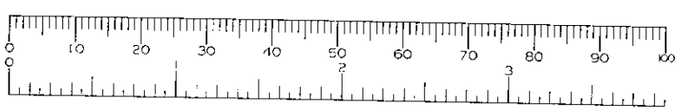

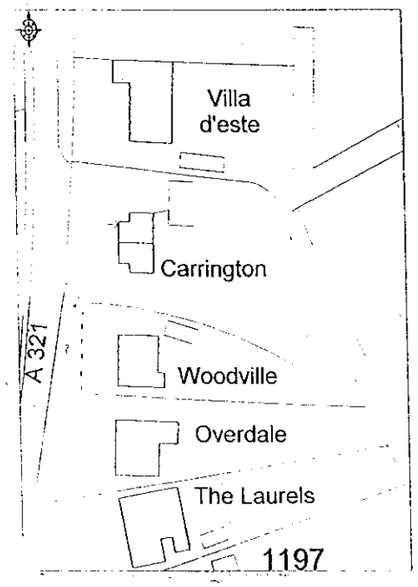

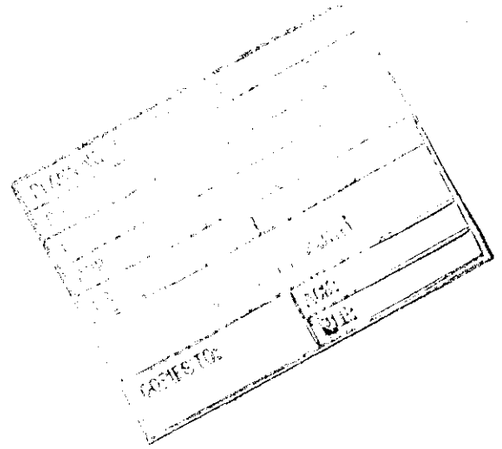

LOCATION PLAN 1:1250 N

APPROVED

15/1/01

REV B : REVISED HOUSE LAYOUT 11/00
REV A : REDRAWN 03/00

Project
Woodville,
Hurst,
Berkshire.

Client
Hicks Developments Ltd.

Drawing
SITE PLAN

Scale 1:500 1:1250 Date AUG 99

The Edwards Irish Partnership
Architects & Surveyors
36 Langborough Road, Wokingham, Berks. RG40 2BT
Tel: 0118-989-4403 Fax: 0118-989-4383
E-mail the.eip@virgin.net

Job 1323 Dwg. 05 B

REVISED PLAN

1128

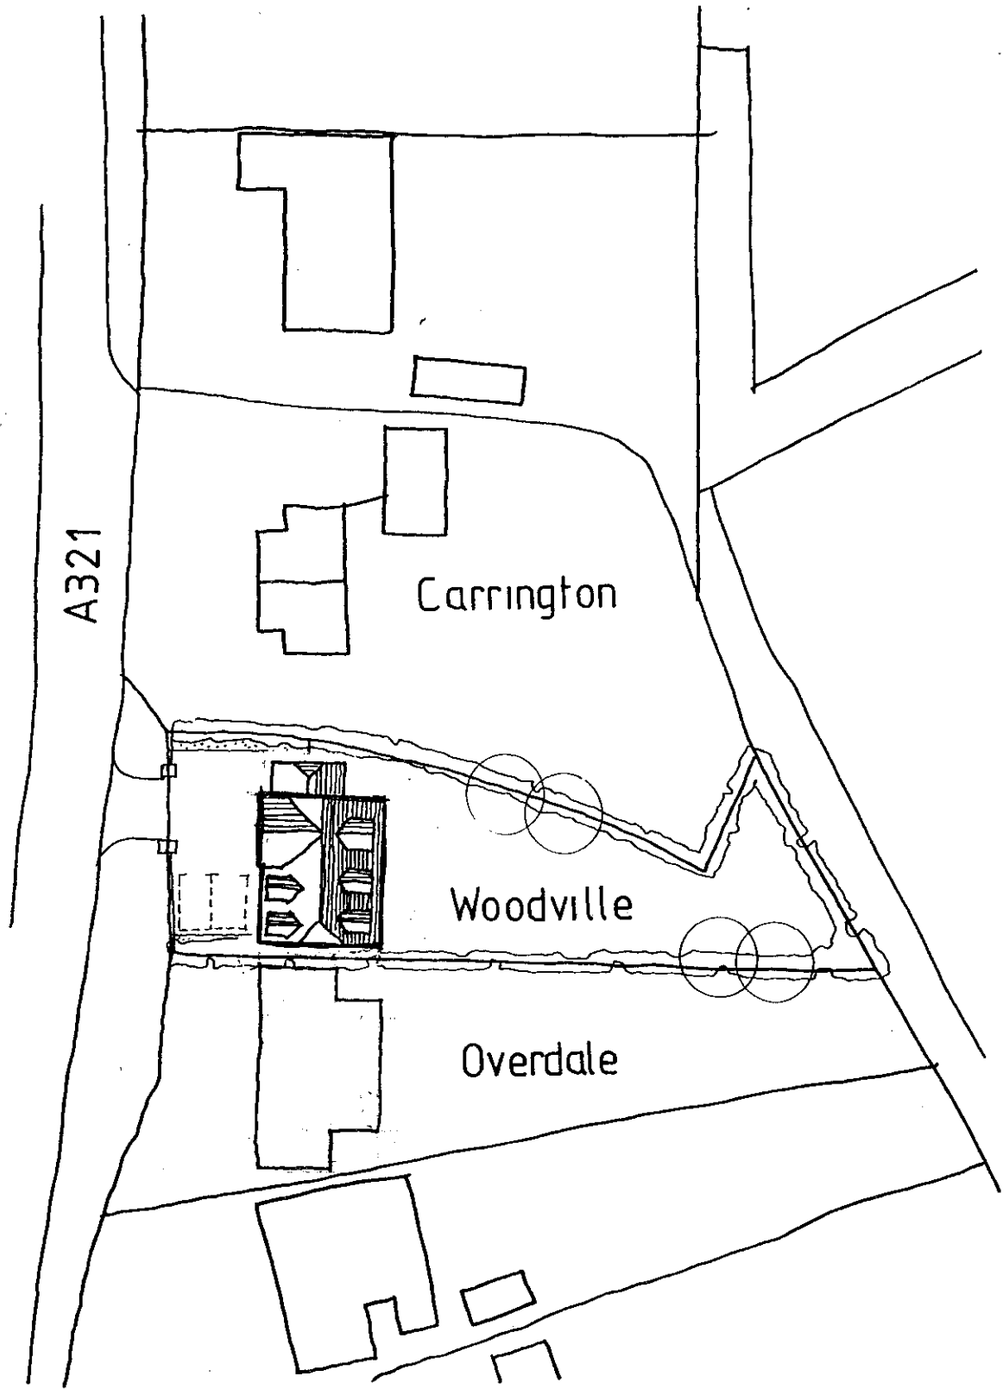

SITE PLAN 1:500

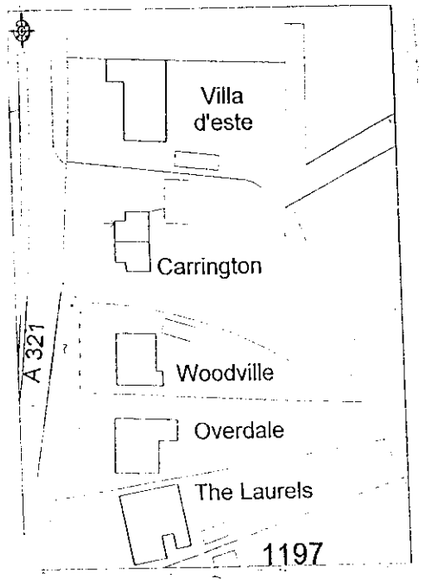

APPROVED

PLANNING SERVICES	INIT
POL	TLS
DC	ENF
APP	
CS	21 NOV 2000

COPIES TO:

LOCATION PLAN 1:1250 N

REV B : REVISED HOUSE LAYOUT 11/00
REV A : REDRAWN 03/00

Project
Woodville,
Hurst,
Berkshire.

Client
Hicks Developments Ltd.

Drawing
SITE PLAN

Scale 1:500 1:1250 Date AUG 99

The Edwards Irish Partnership
Architects & Surveyors
36 Langborough Road, Wokingham, Berks. RG40 2BT
Tel: 0118-989-4403 Fax: 0118-989-4383
E-mail the.eip@virgin.net

Job 1323 Dwg. 05 B

REVISED PLAN

1128

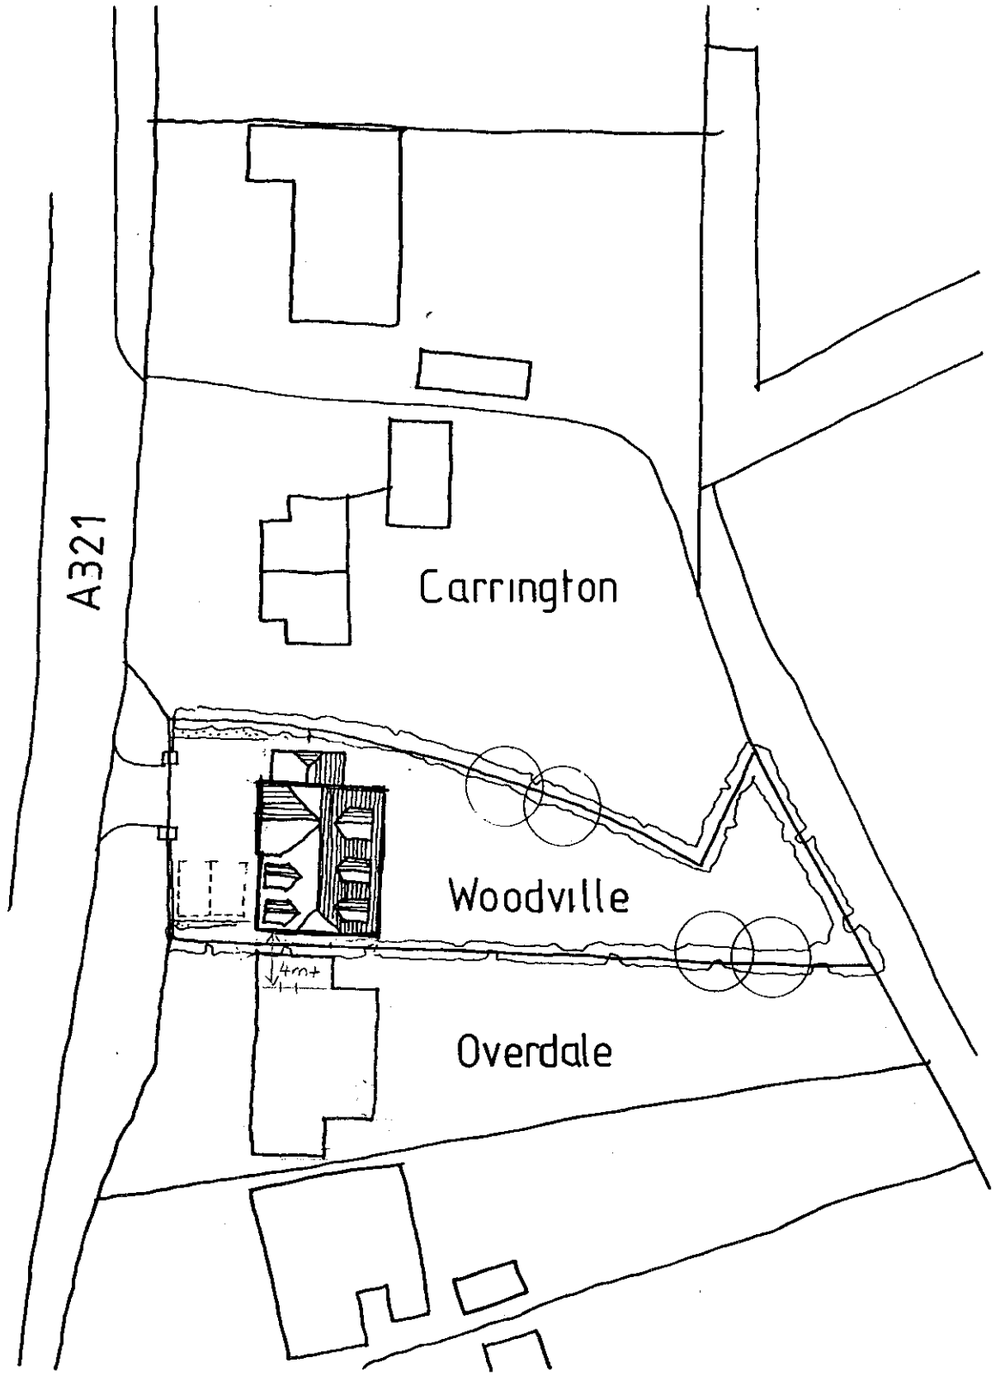

SITE PLAN 1:500

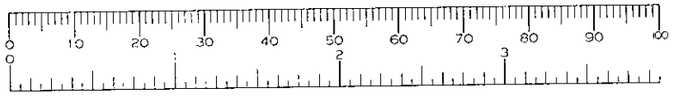

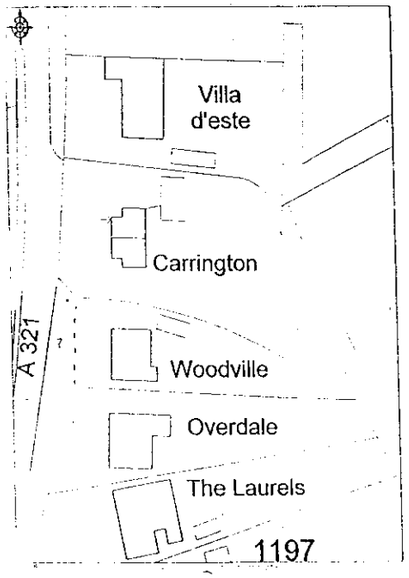

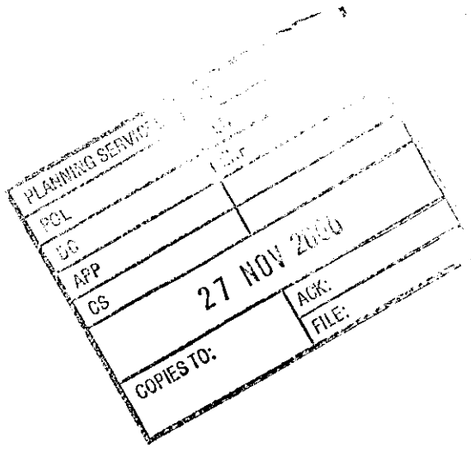

LOCATION PLAN 1:1250 N

REV B : REVISED HOUSE LAYOUT 11/00
REV A : REDRAWN 03/00

Project
Woodville,
Hurst,
Berkshire.

Client
Hicks Developments Ltd.

Drawing
SITE PLAN

Scale 1:500 1:1250 Date AUG 99

The Edwards Irish Partnership
Architects & Surveyors
36 Langborough Road, Wokingham, Berks. RG40 2BT
Tel: 0118-989-4403 Fax: 0118-989-4383
E-mail the.eip@virgin.net

Job 1323 Dwg. 05 B