31.MAR2000* 1129

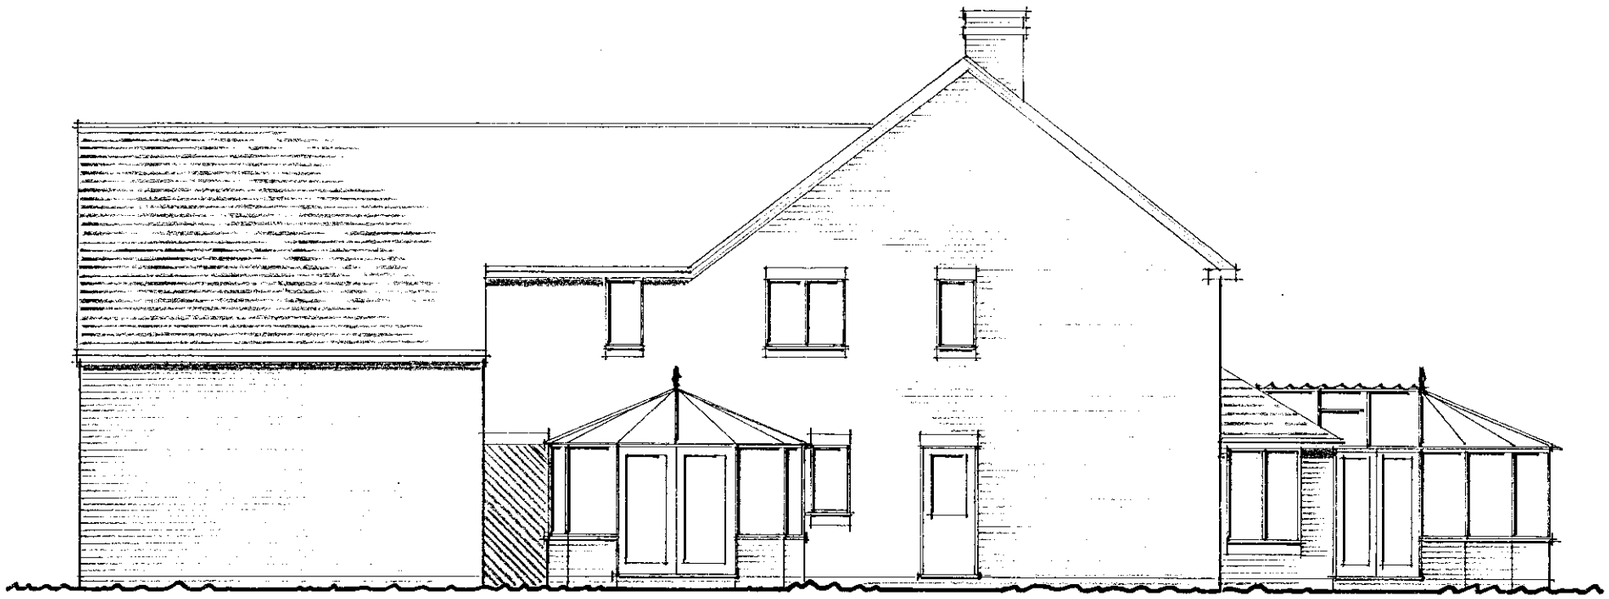

1:100 side elevation

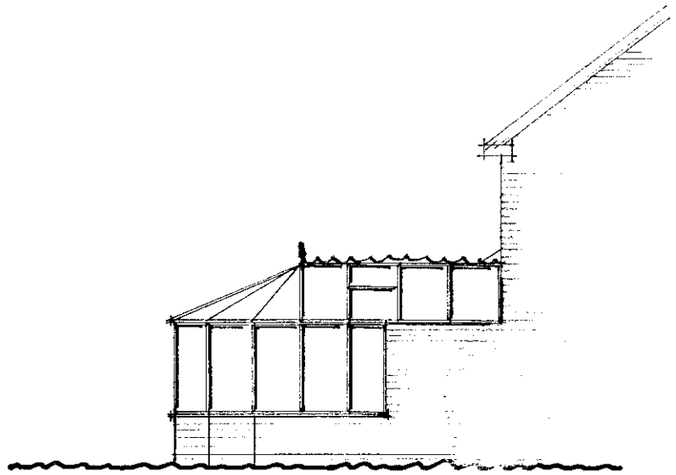

side

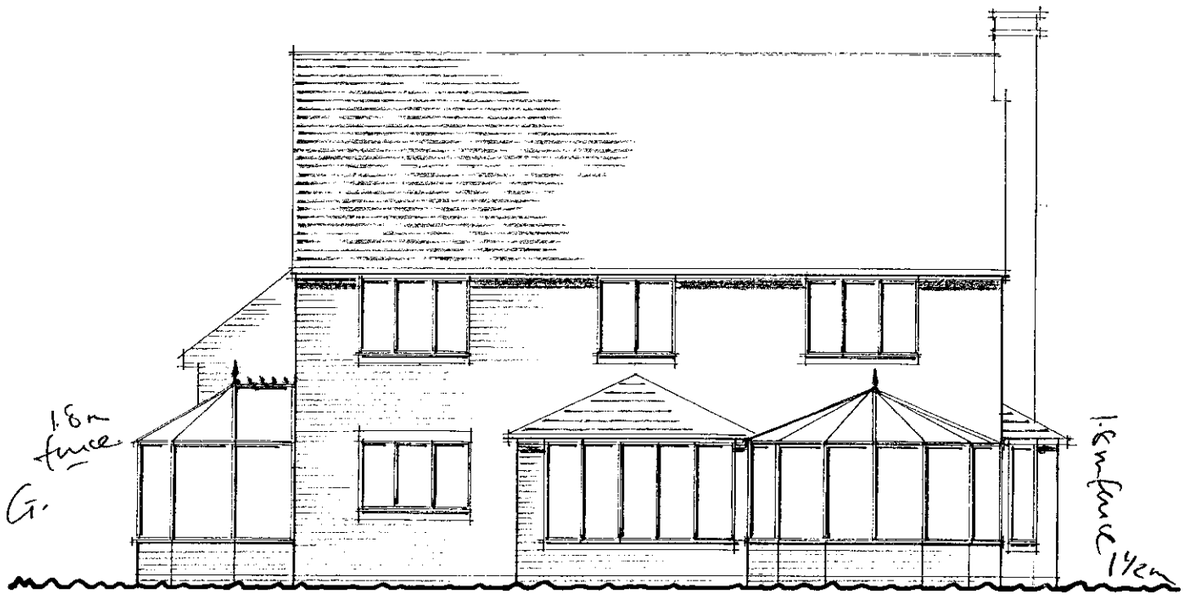

rear

G.

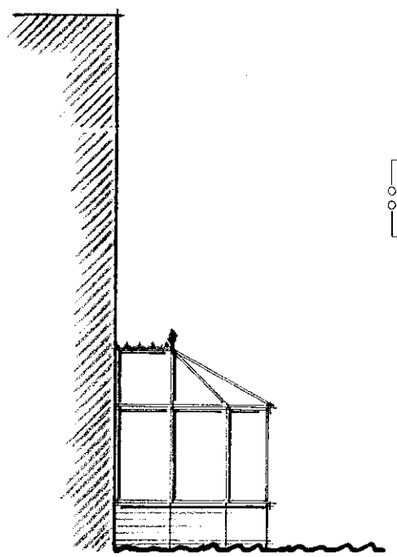

front

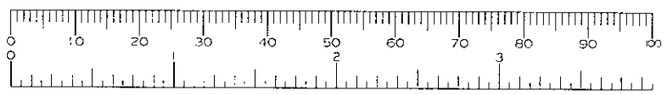

Proposed conservatories
8, The Manor,
Shinfield, Berks. RG2 9DP

Lighthouse Conservatories
Badshot Lea Garden Centre

March 2000 Drg. S/2

garage to no.7

1800 HIGH TIMBER FENCE

garage

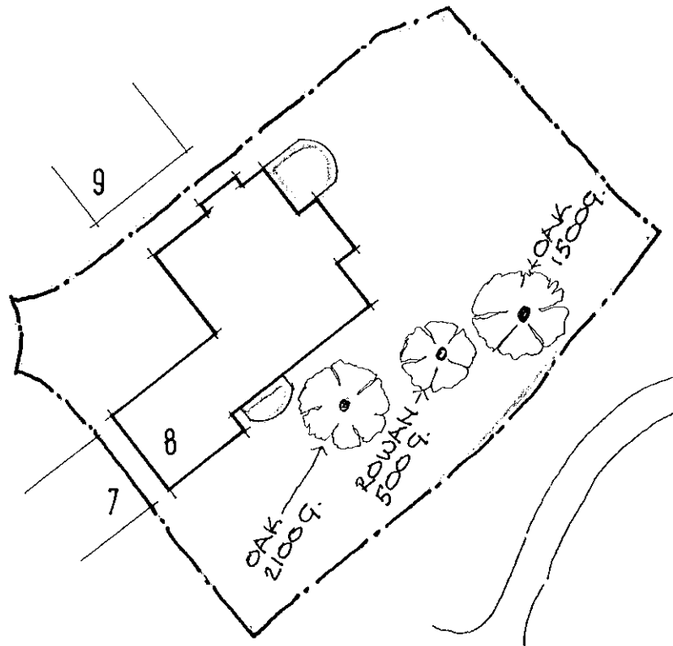

1:500 block plan

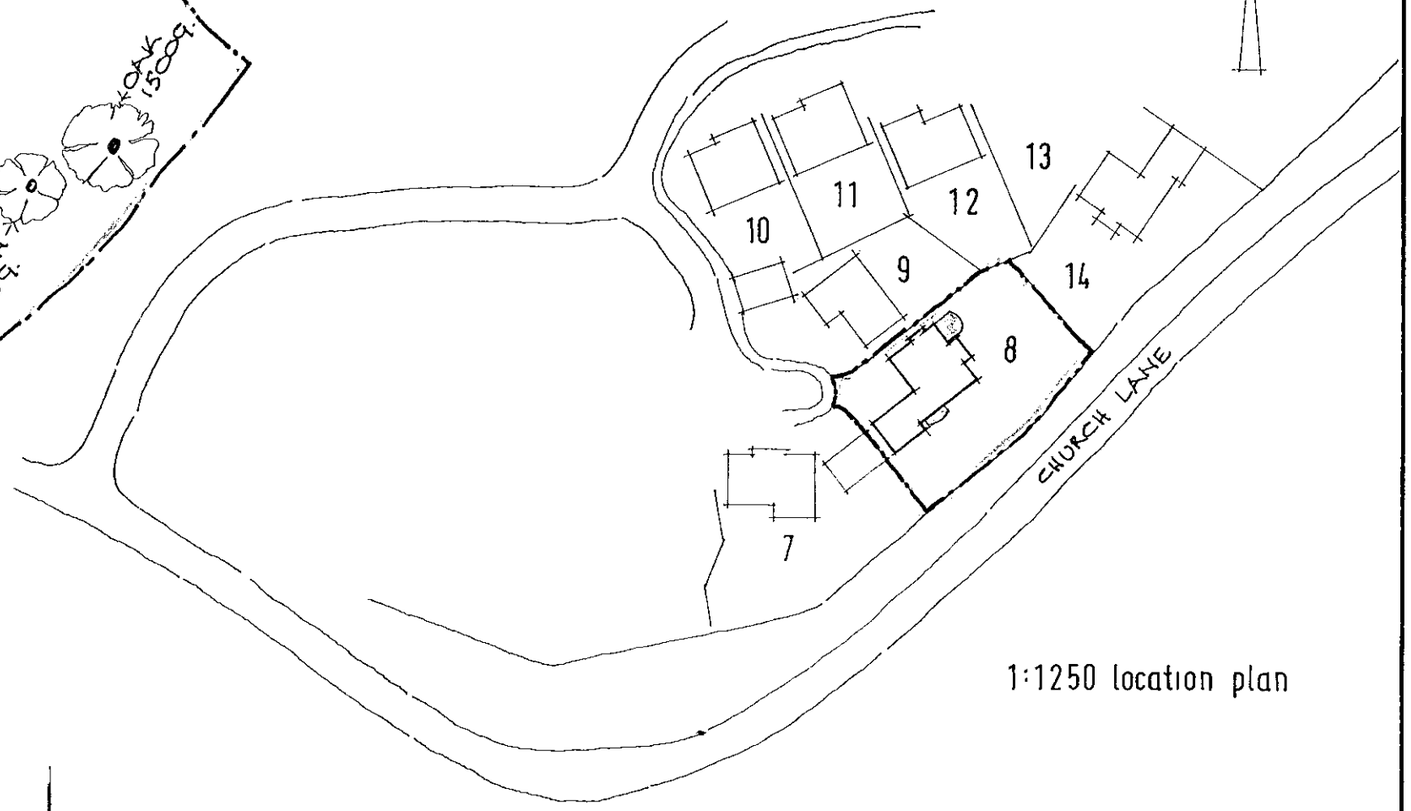

1:1250 location plan

31.MAR2000* N 1129

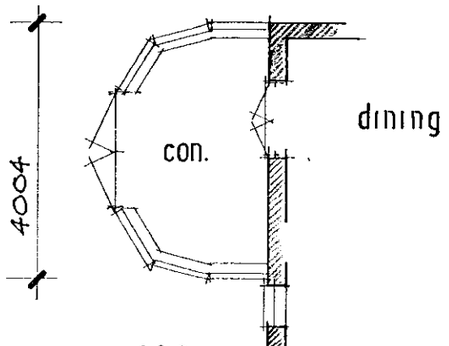

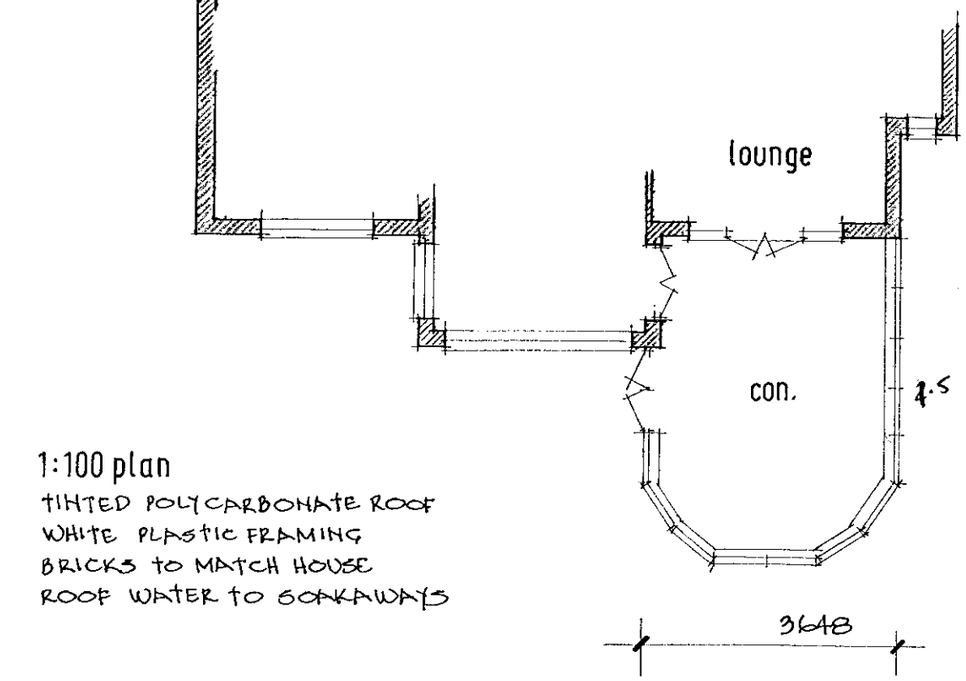

1:100 plan

TINTED POLYCARBONATE ROOF
WHITE PLASTIC FRAMING
BRICKS TO MATCH HOUSE
ROOF WATER TO SOAKAWAYS

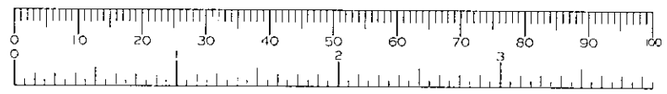

Proposed conservatories
8, The Manor,
Shinfield, Berks. RG2 9DP

Lighthouse Conservatories
Badshot Lea Garden Centre

March 2000 Drg. S/1

31.MAR2000* 1129



1:100 side elevation

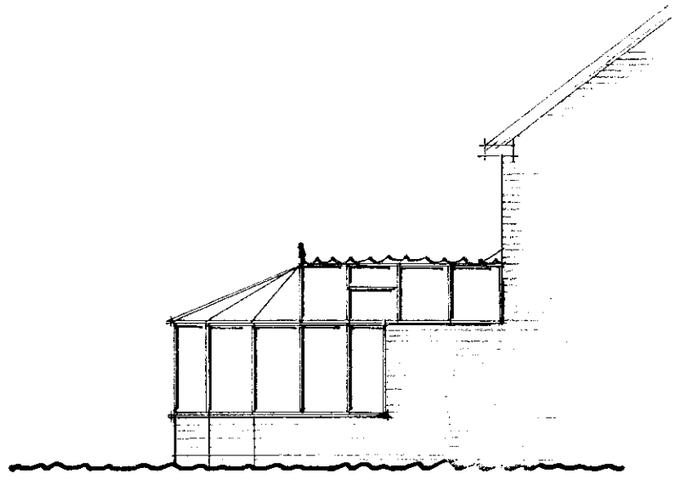

side

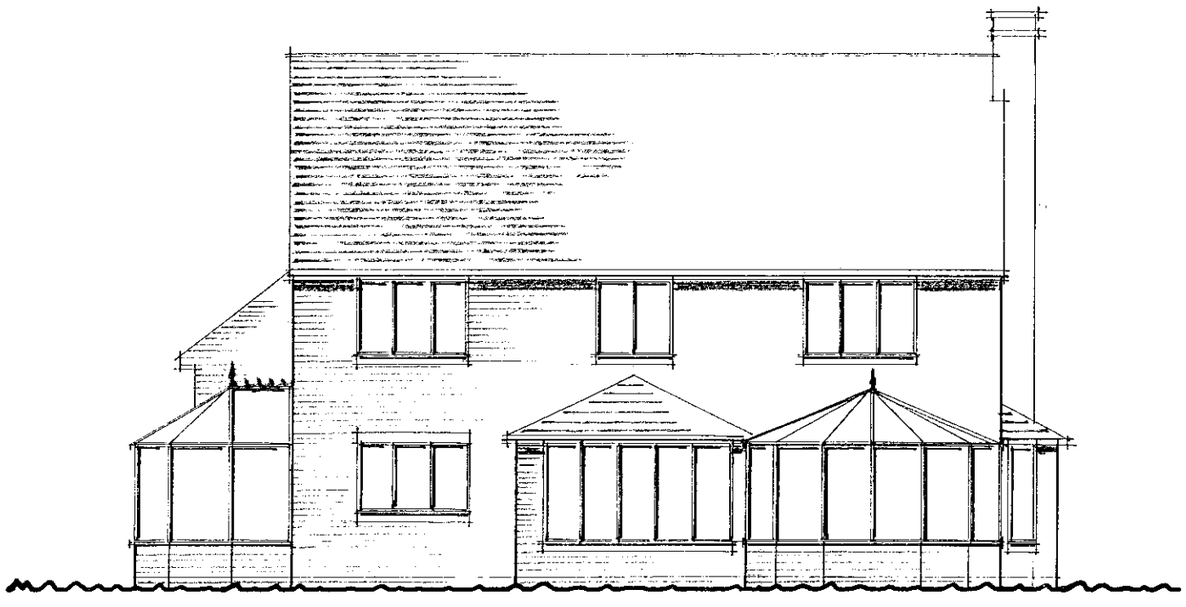

rear

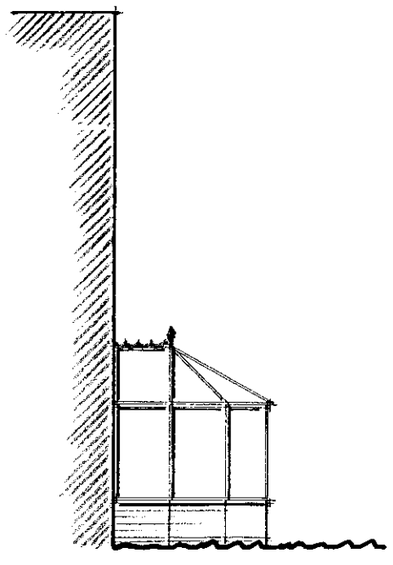

front

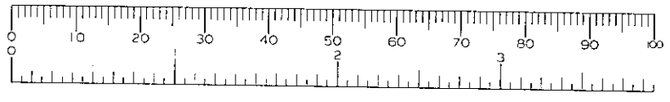

Proposed conservatories
8, The Manor,
Shinfield, Berks. RG2 9DP

Lighthouse Conservatories
Badshot Lea Garden Centre

March 2000 Drg. S/2

garage to no.7

1800 HIGH TIMBER FENCE

garage

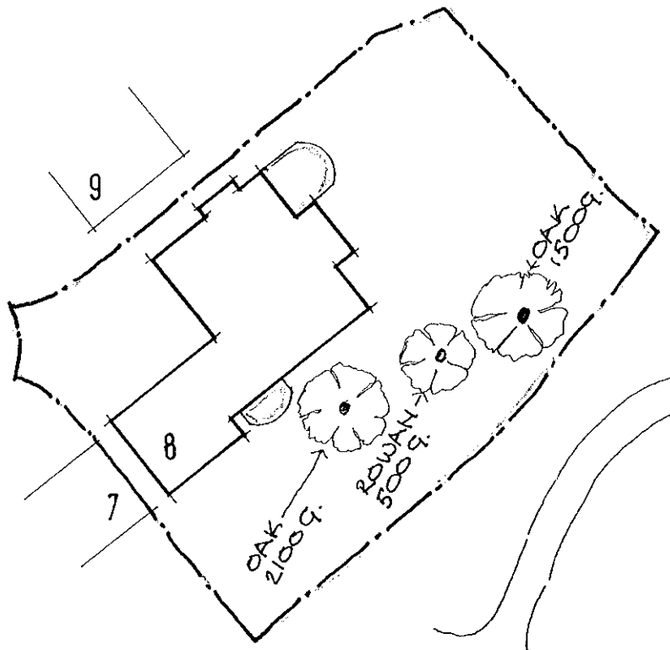

1:500 block plan

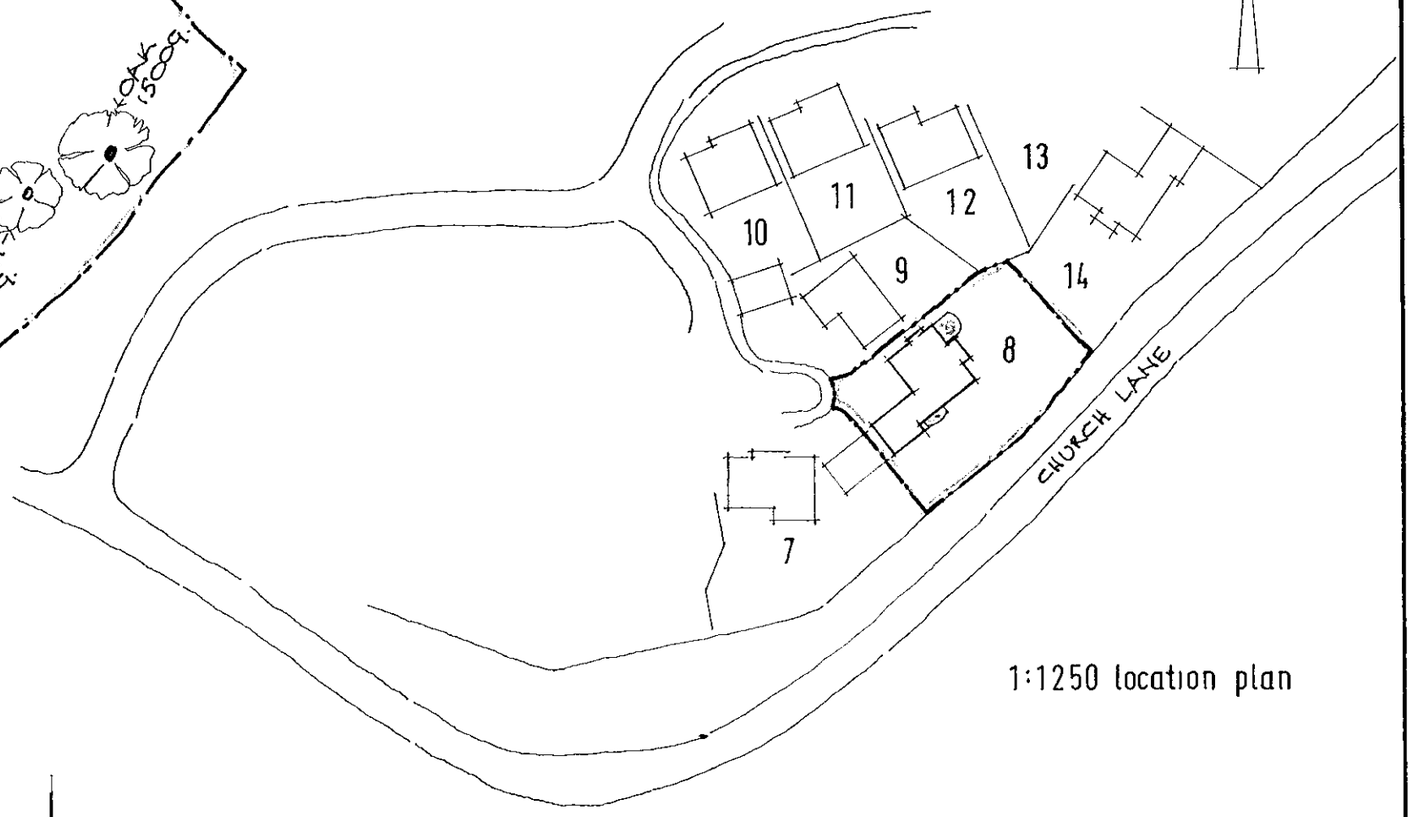

1:1250 location plan

31.MAR2000★ 1N29

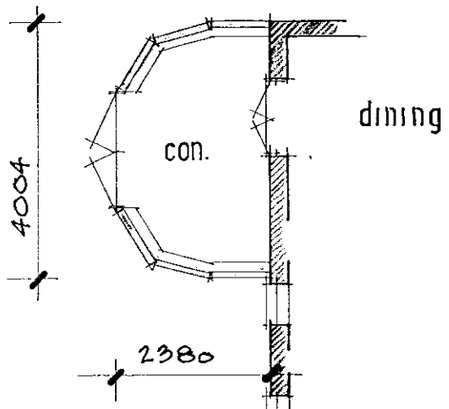

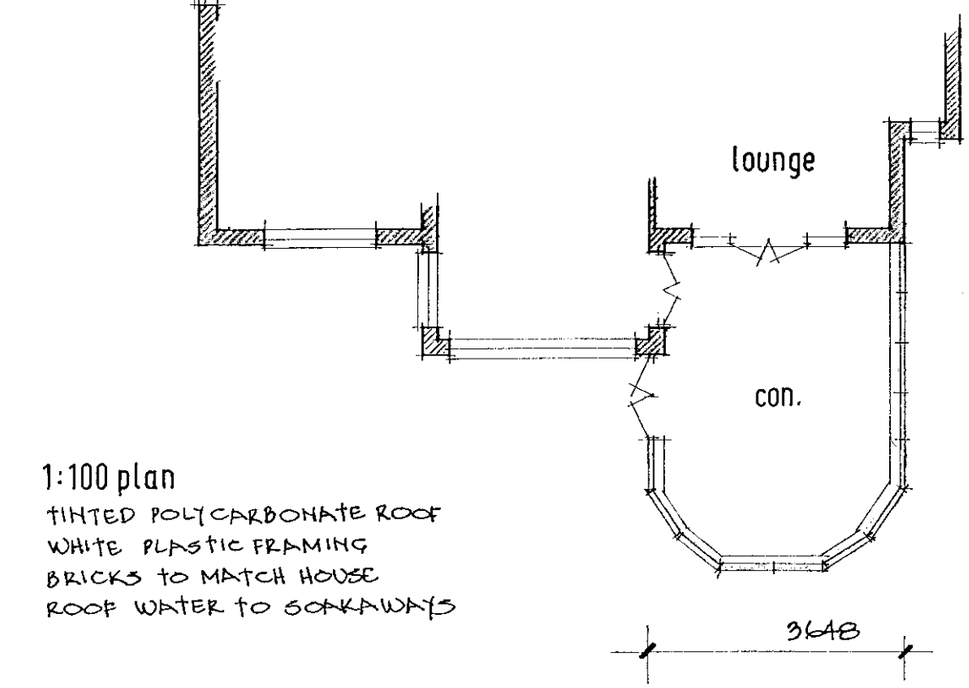

1:100 plan

TINTED POLYCARBONATE ROOF
WHITE PLASTIC FRAMING
BRICKS TO MATCH HOUSE
ROOF WATER TO SOAKAWAYS

1800 HIGH TIMBER FENCE
5103

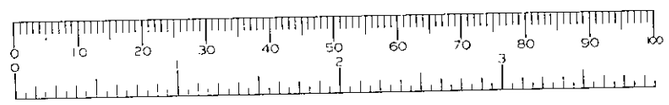

Proposed conservatories
8, The Manor,
Shinfield, Berks. RG2 9DP

Lighthouse Conservatories
Badshot Lea Garden Centre

March 2000 Drg.S/1