PROPOSED LAYOUT

N°2 GLEBELANDS RD

ENTRANCE

SCALE 1CM = 1METRE

18 DEC 2000* 3055

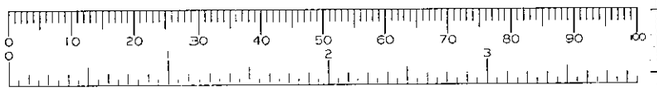

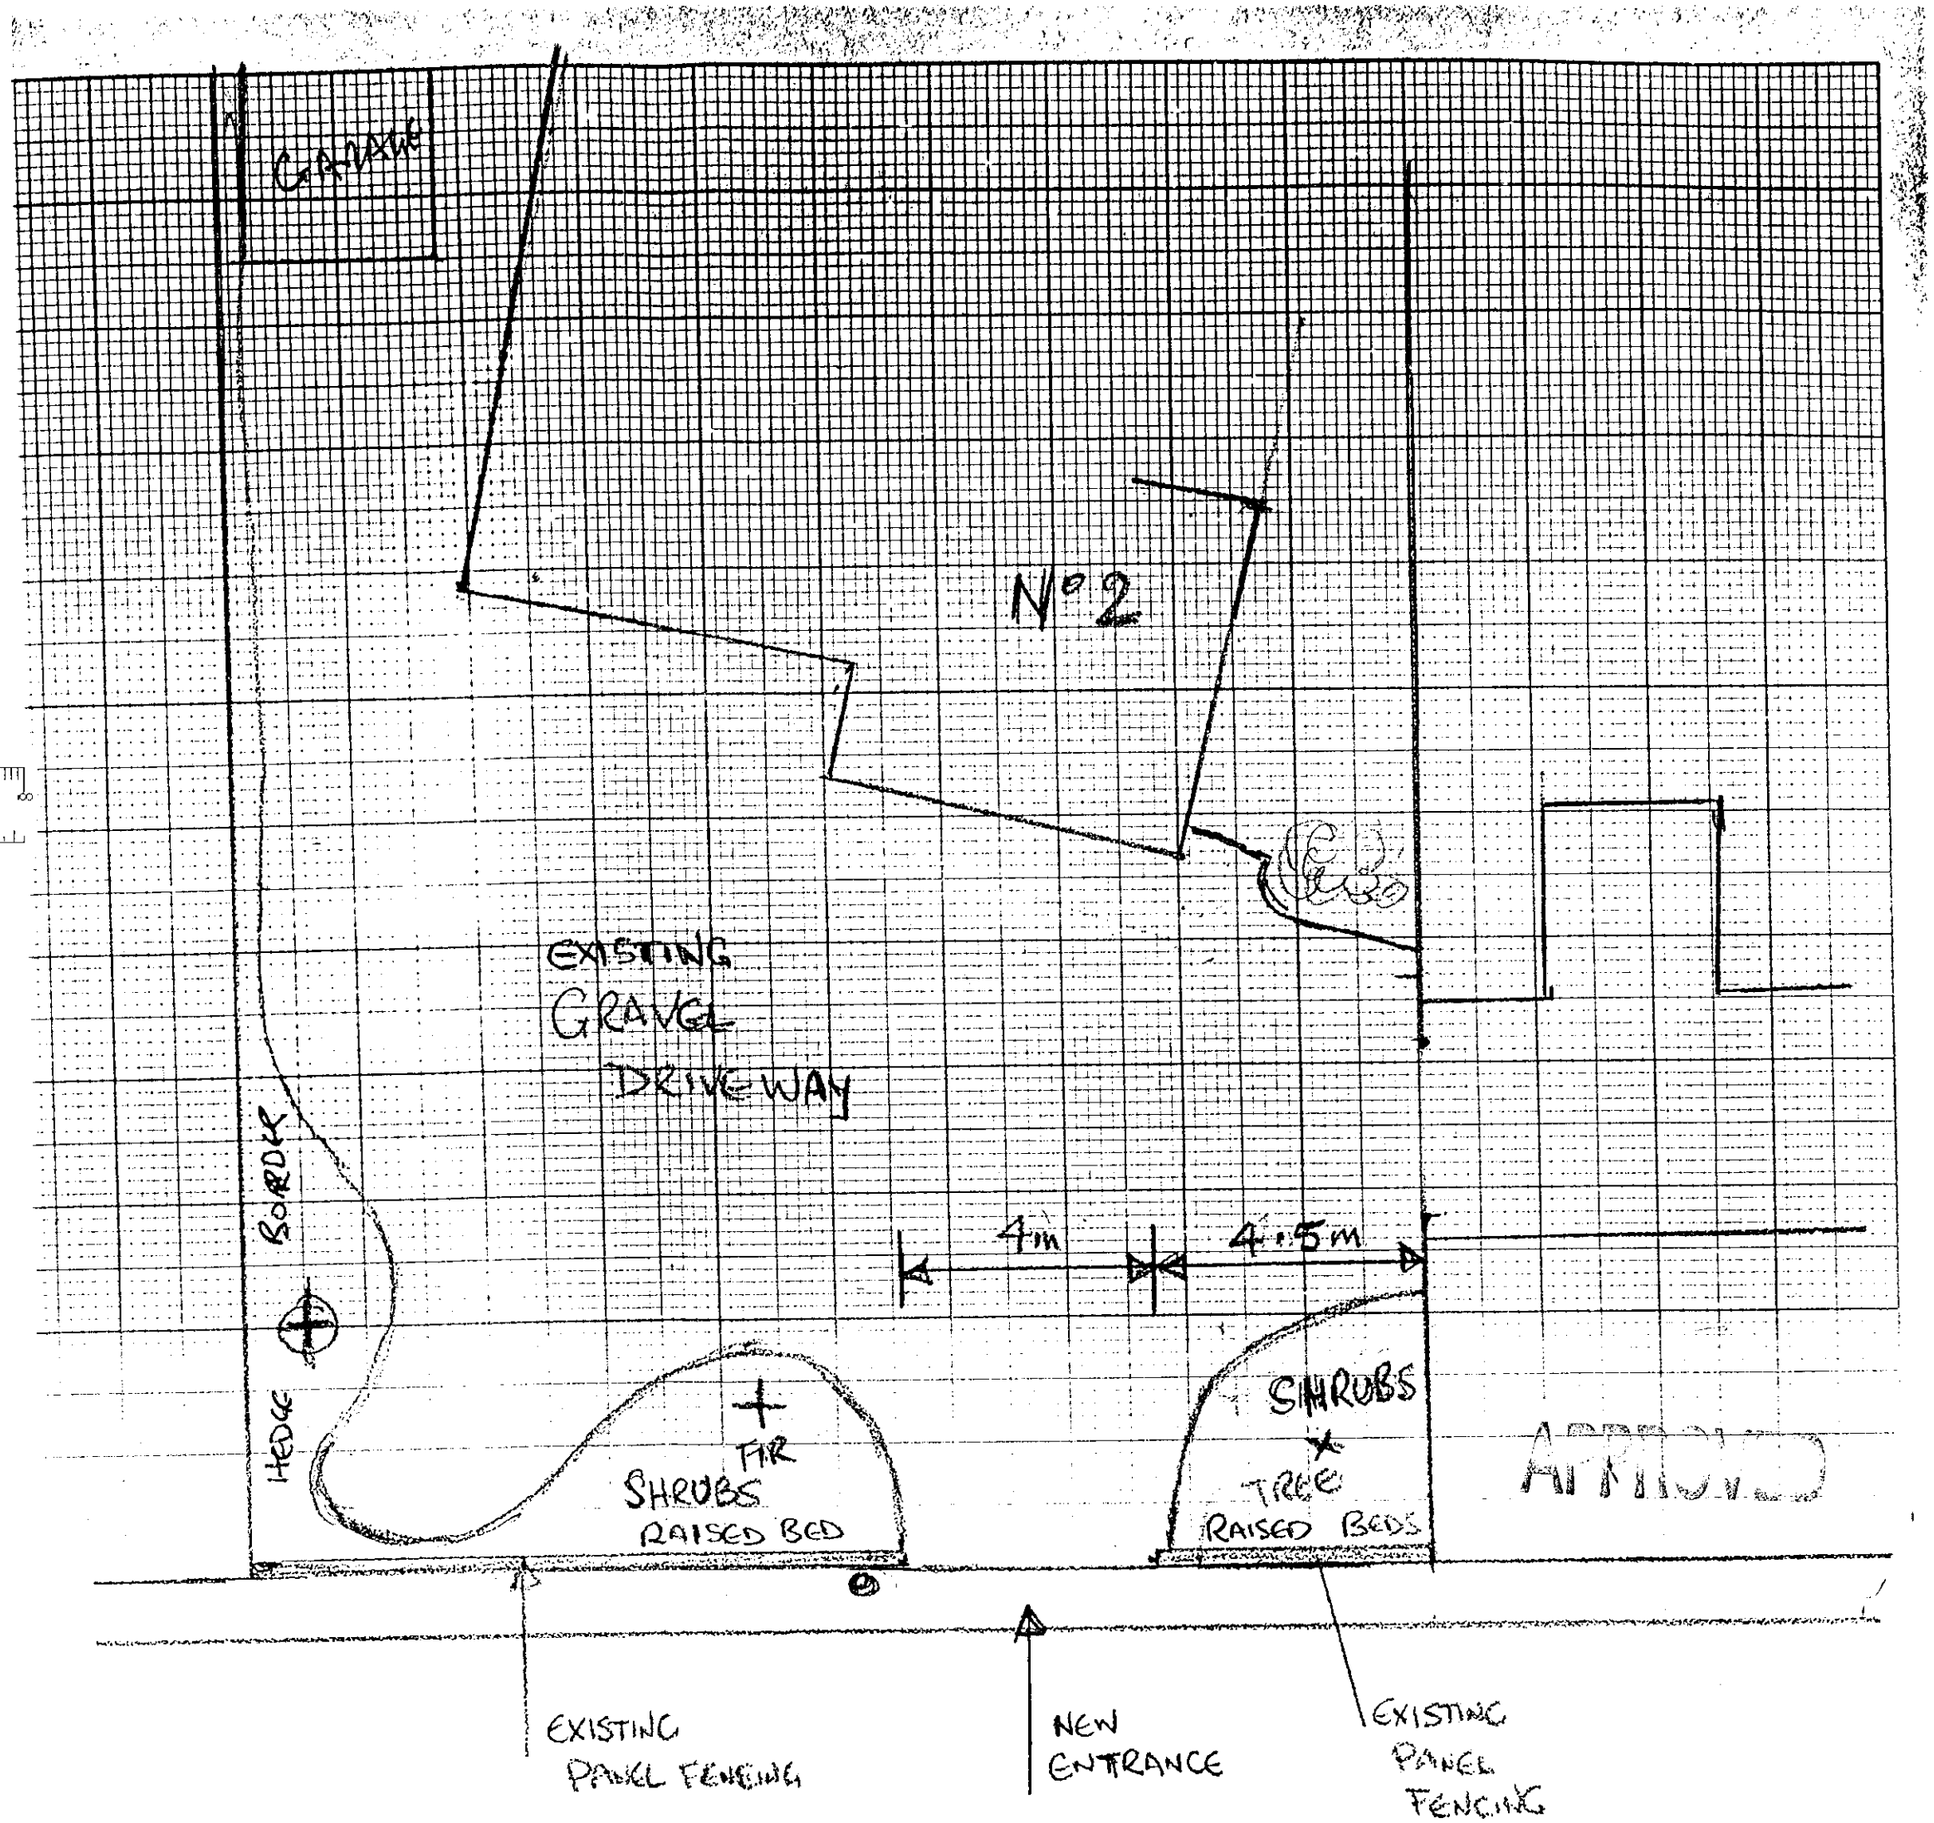

APPROVED

GW 28/11/00