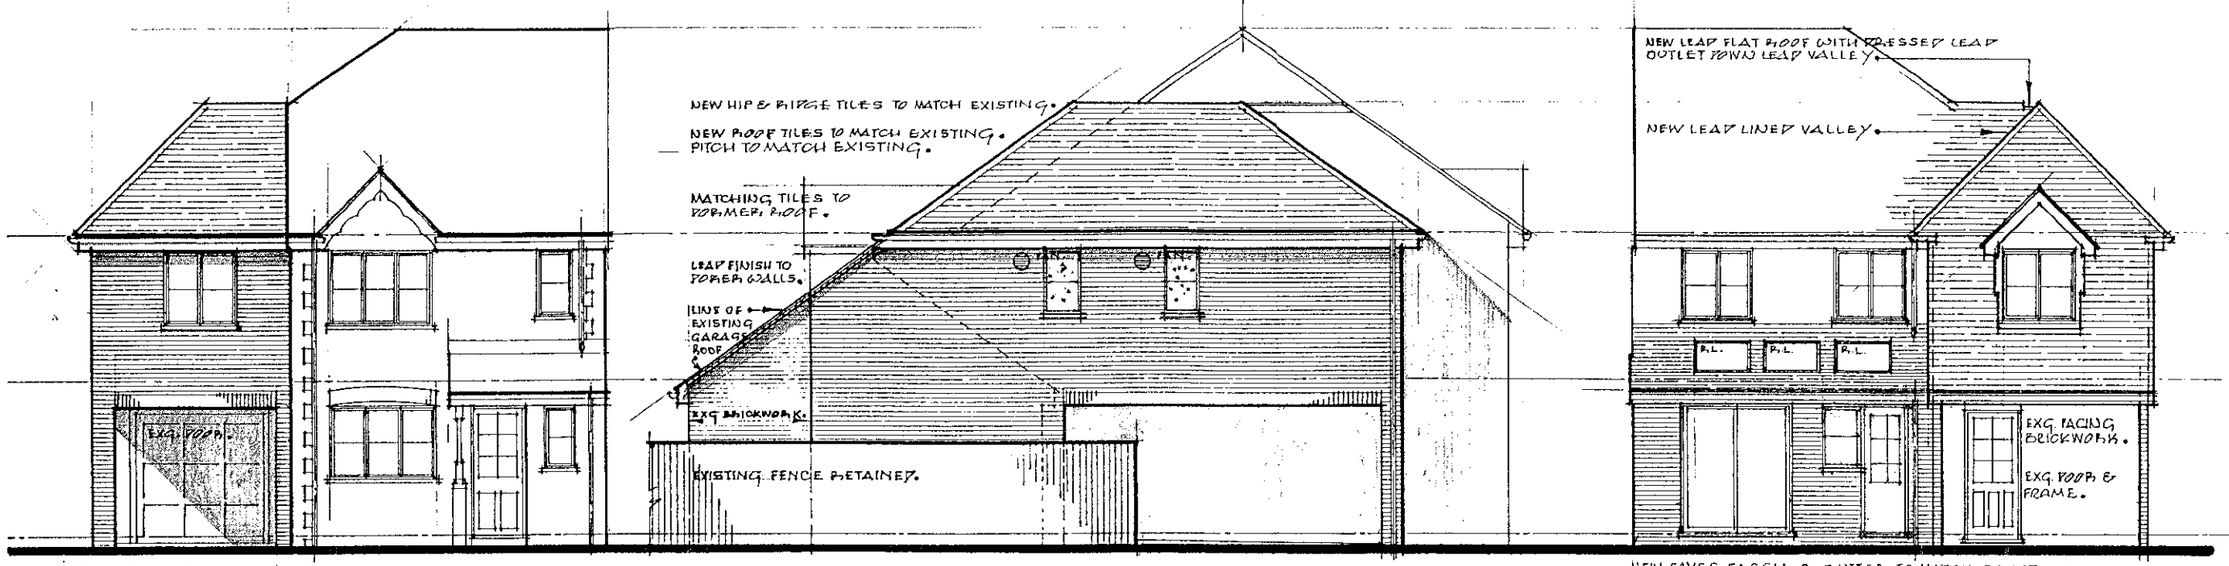

FRONT ELEVATION SIDE ELEVATION. REAR ELEVATION.

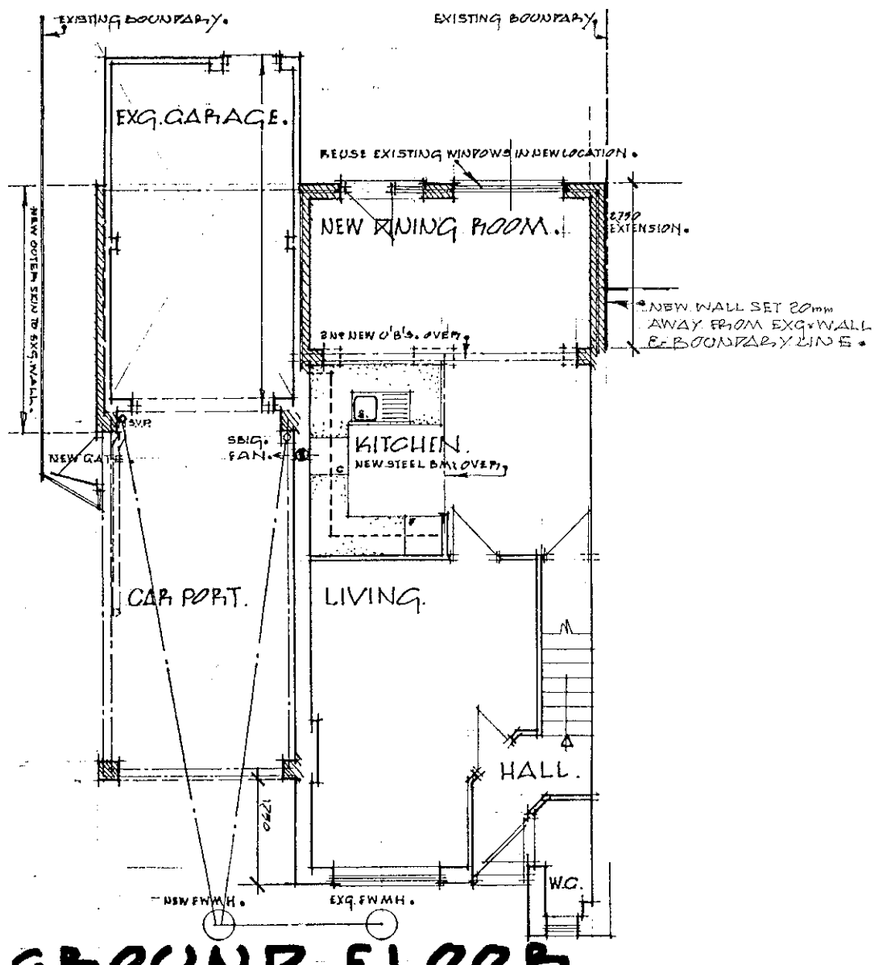

GROUND FLOOR.

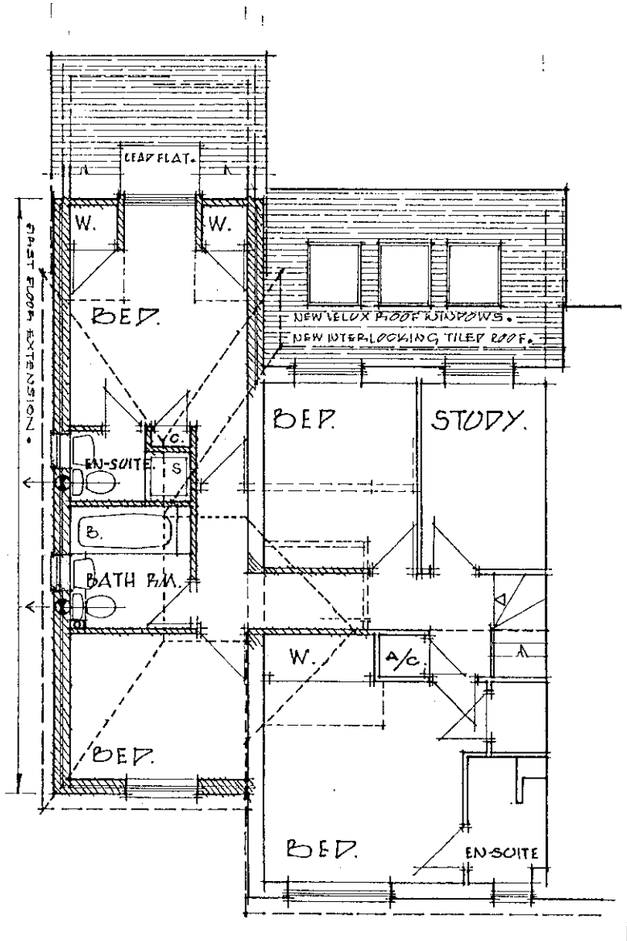

FIRST FLOOR.

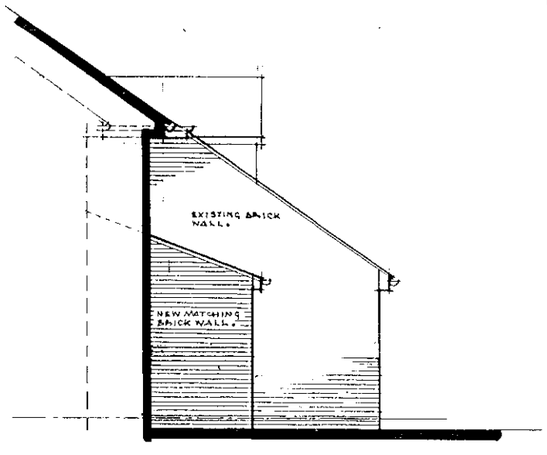

RETURN VIEW.

PLANNING SERVICES	HPT
POL	TLS
DC	ENF
APP	
CS	
06 FEB 2001	
COPIES TO:	ACK:
	FILE:

PROPOSED ALTERATIONS & EXTENSION TO 22 BLACKTHORN CLOSE EARLEY READING

for MR AND MRS K. E. OUGH.

SCHEME PROPOSAL PLANS & ELEVATIONS

1:100 NOV 00.

505 | 3. | A.

robert RIGBY Architects
42 Portman Road, Reading, Berks RG30 1EA
Telephone/Fax 0118 959 4932
E-Mail RIGBY_ARCH@compuserve.com

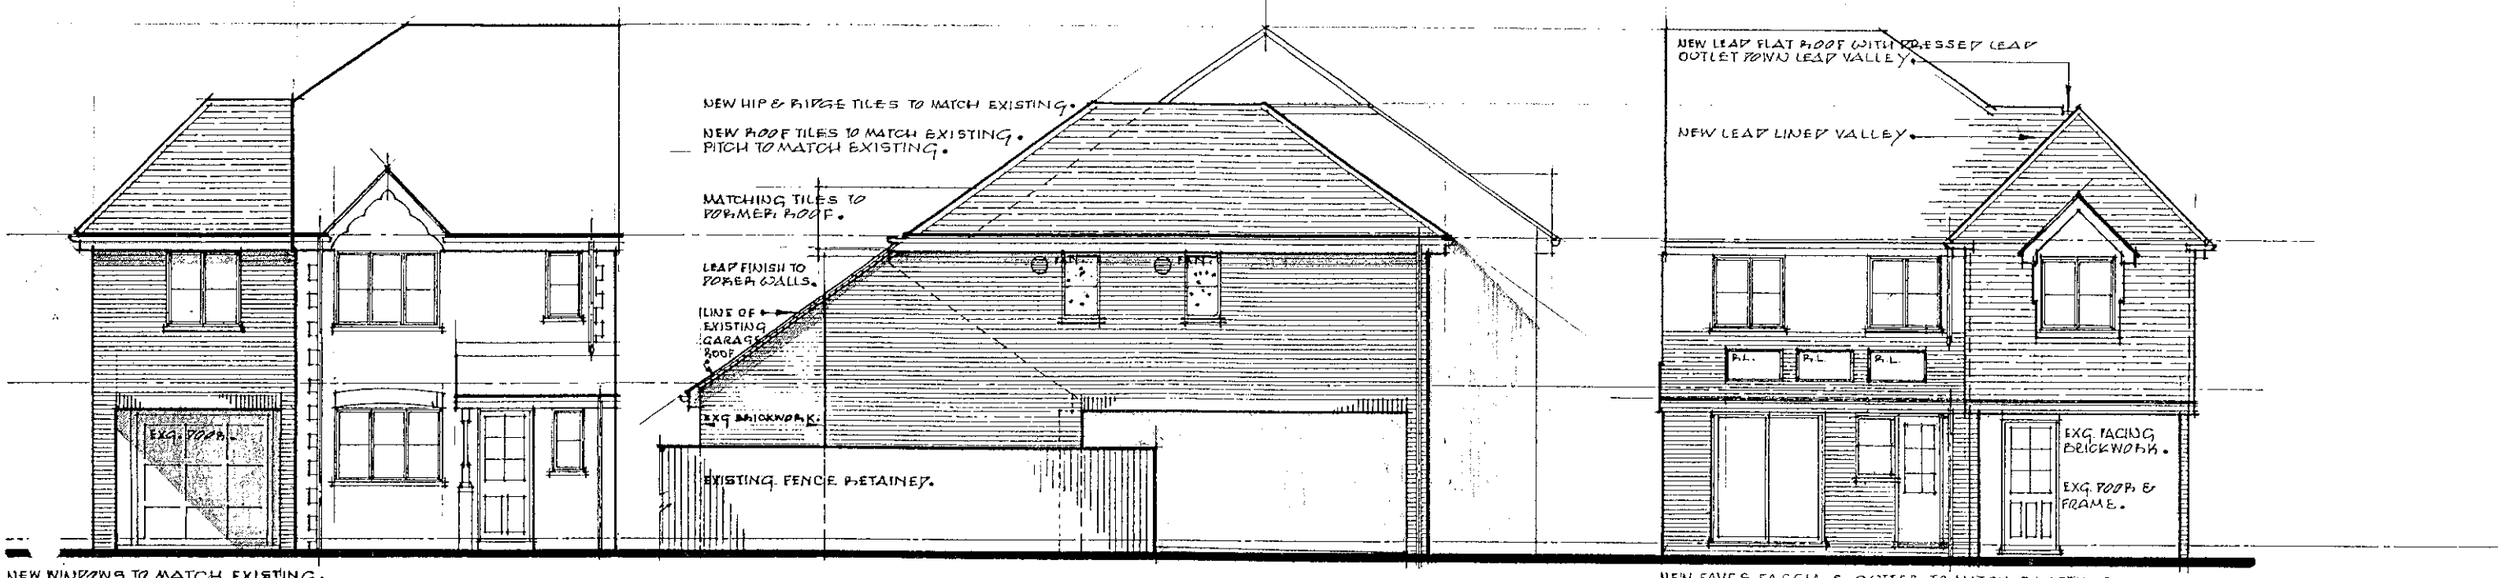

FRONT ELEVATION SIDE ELEVATION. REAR ELEVATION.

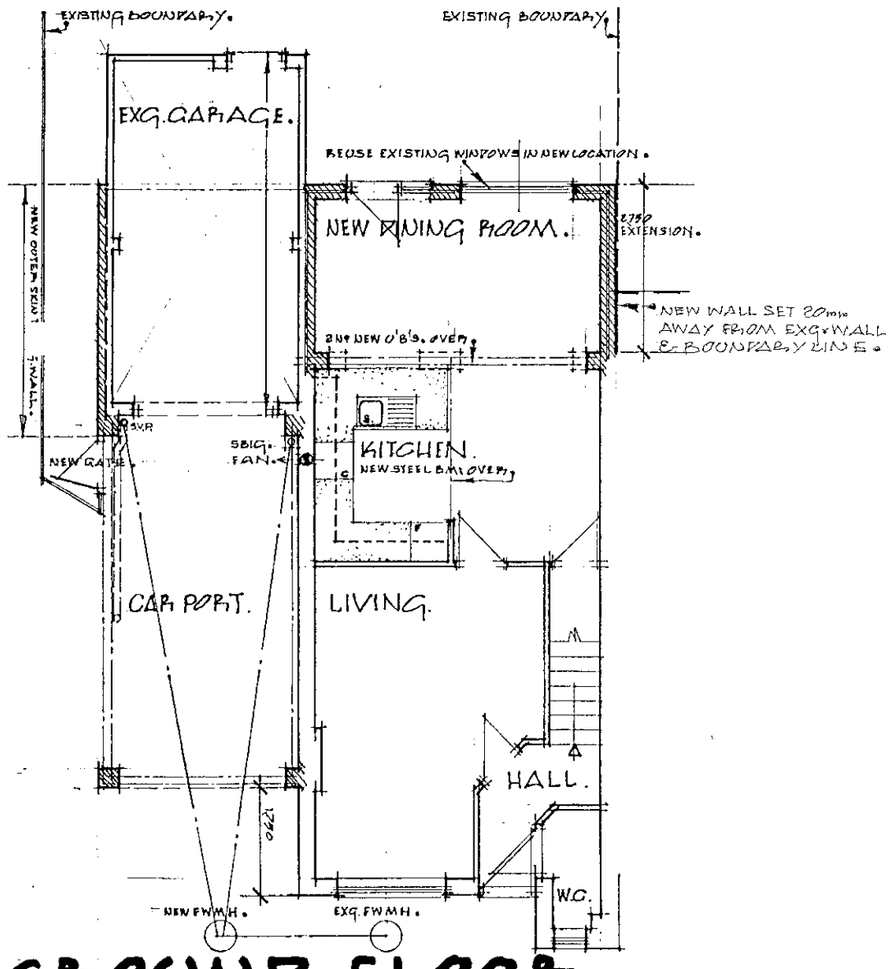

GROUND FLOOR.

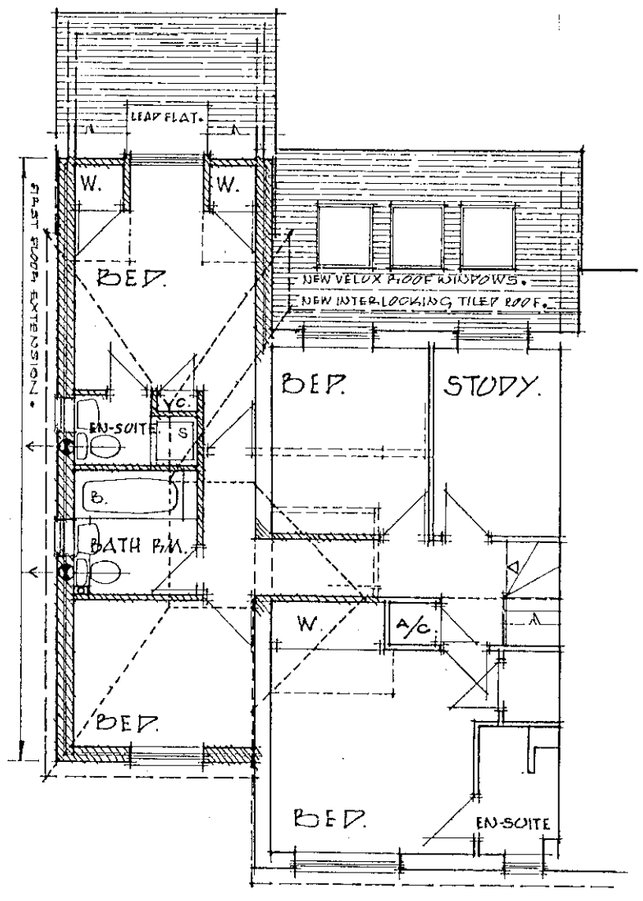

FIRST FLOOR.

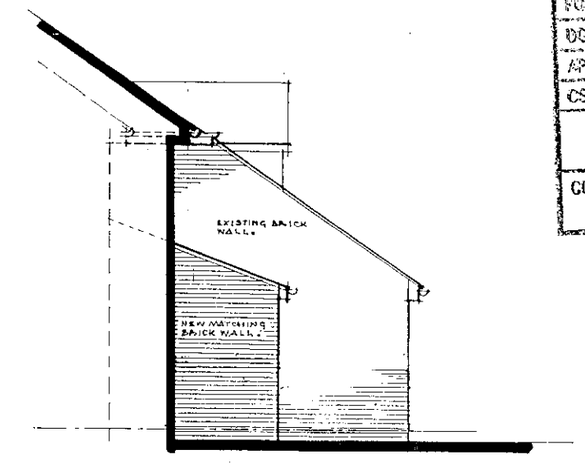

RETURN VIEW.

FOL	TLS
DC	ENF
APP	
CS	
07 FEB 2001	
COPIES TO:	ACK:
	FILE:

PROPOSED ALTERATIONS & EXTENSION TO 22 BLACKTHORN CLOSE EARLY READING

for MR AND MRS KEOUGH.

SCHEME PROPOSAL PLANS & ELEVATIONS

1:100 NOV. 00.

505 3. A.

robert RIGBY Architects
42 Portman Road, Reading, Berks RG30 1EA
Telephone/Fax 0118 959 4932
E-Mail RIGBY_ARCH@compuserve.com

NEW PARKING SPACE

BOUNDARY.

NEW EXTENSION.

EXISTING GARAGE.

BOUNDARY.

EXISTING HOUSING.

22

NEW CARPORT OVER EXG PARKING.

NEW PARKING SPACE.

18

0 10 20 30 40 50 60 70 80 90 100

PLANNING SERVICES	HPT
POL	TLS
DC	ENF
2ND	
3R	
08 MAR 2001	
COPIES TO:	ACK:
	FILE:

PROPOSED ALTERATIONS & EXTENSION
22 BLACKTHORN CLOSE
EARLEY, READING

for
MR R KEOUGH & MS M WILLIAMSON

SCHEME PROPOSALS

1:100		
505		

robert RIGBY Architects
42 Portman Road, Reading, Berks RG30 1EA
Telephone/Fax 0118 959 4932
E-Mail RIGBY_ARCH@compuserve.com

SITE PLAN.

© DO NOT SCALE from this drawing.

Stated dimensions to be used for all setting out purposes.

Dimensions to be checked on site prior to setting out / commencement of works

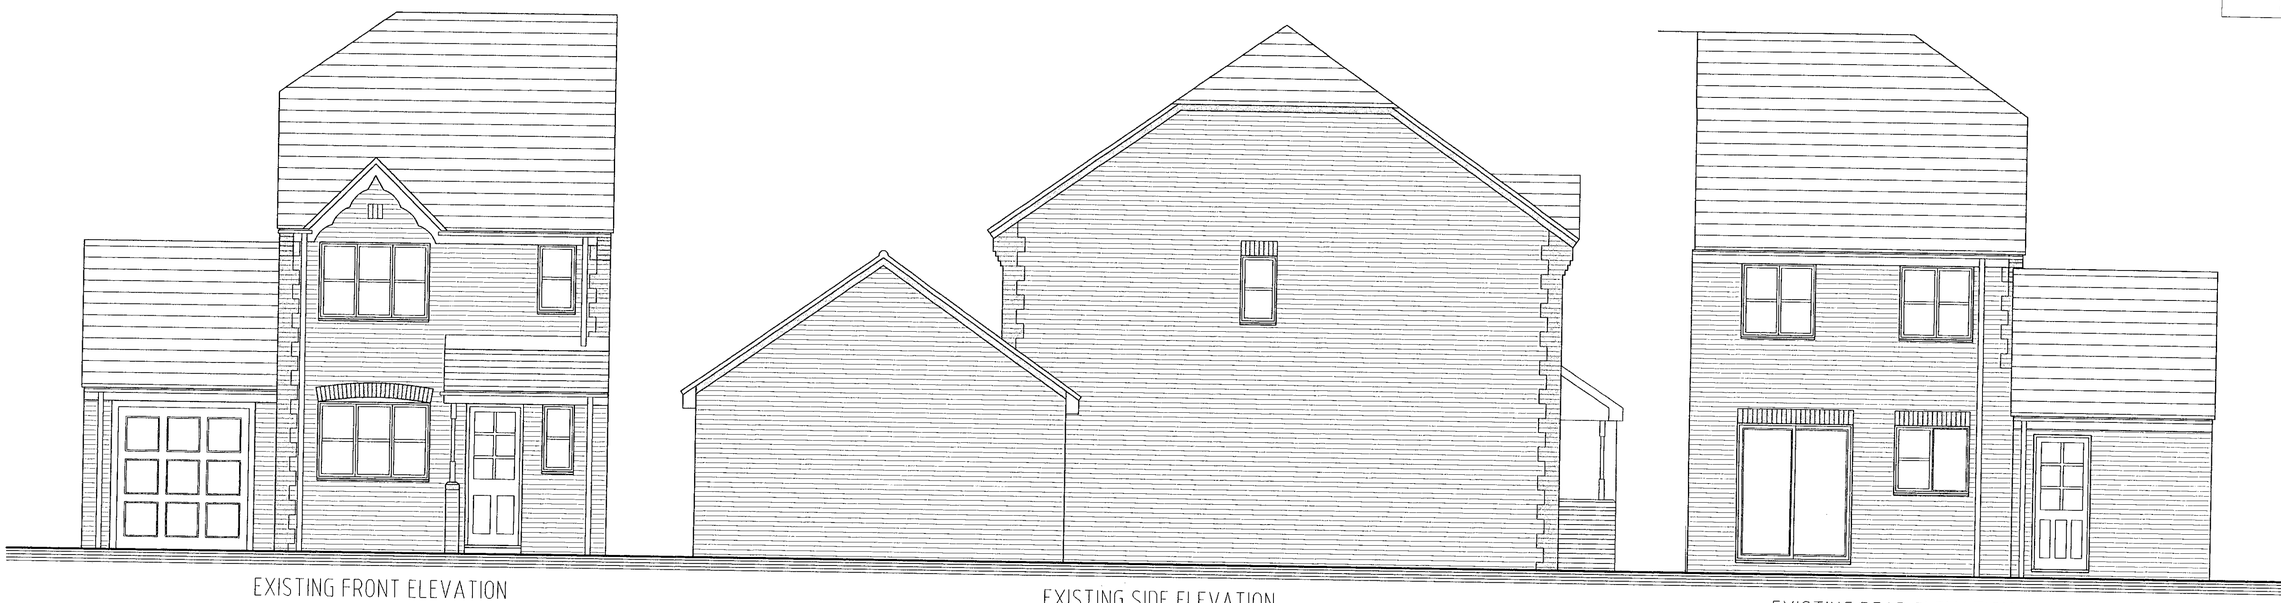

EXISTING FRONT ELEVATION

EXISTING SIDE ELEVATION

EXISTING REAR ELEVATION

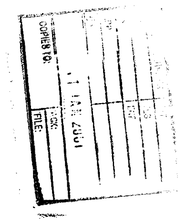

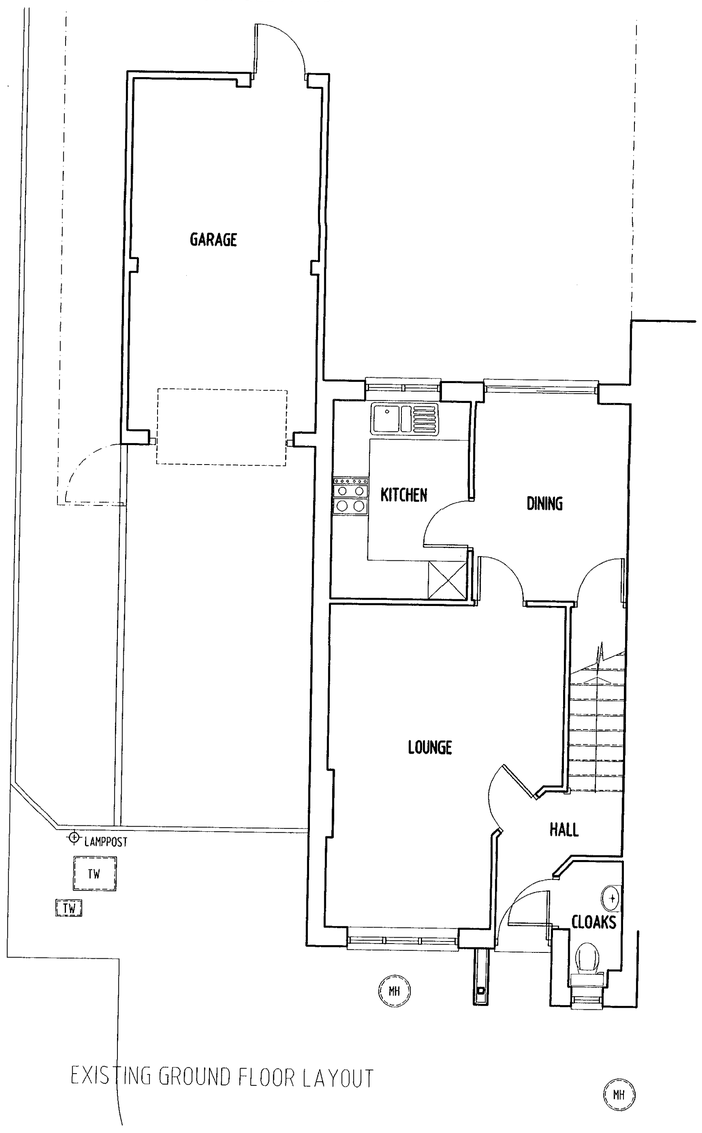

EXISTING GROUND FLOOR LAYOUT

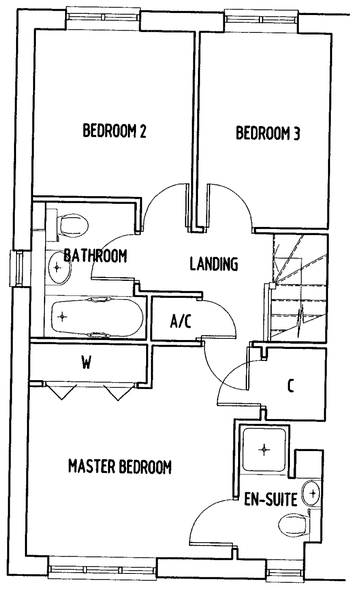

EXISTING FIRST FLOOR LAYOUT

PROPOSED ALTERATIONS & EXTENSION
22 BLACKTHORN CLOSE
EARLEY, READING

for
MR R KEOUGH & MS M WILLIAMSON

AS EXISTING SURVEY

1:50	OCT 99	
505	01	

robert RIGBY Architects
42 Portman Road, Reading, Berks RG30 1EA
Telephone/Fax 0118 959 4932
E-Mail RIGBY_ARCH@compuserve.com

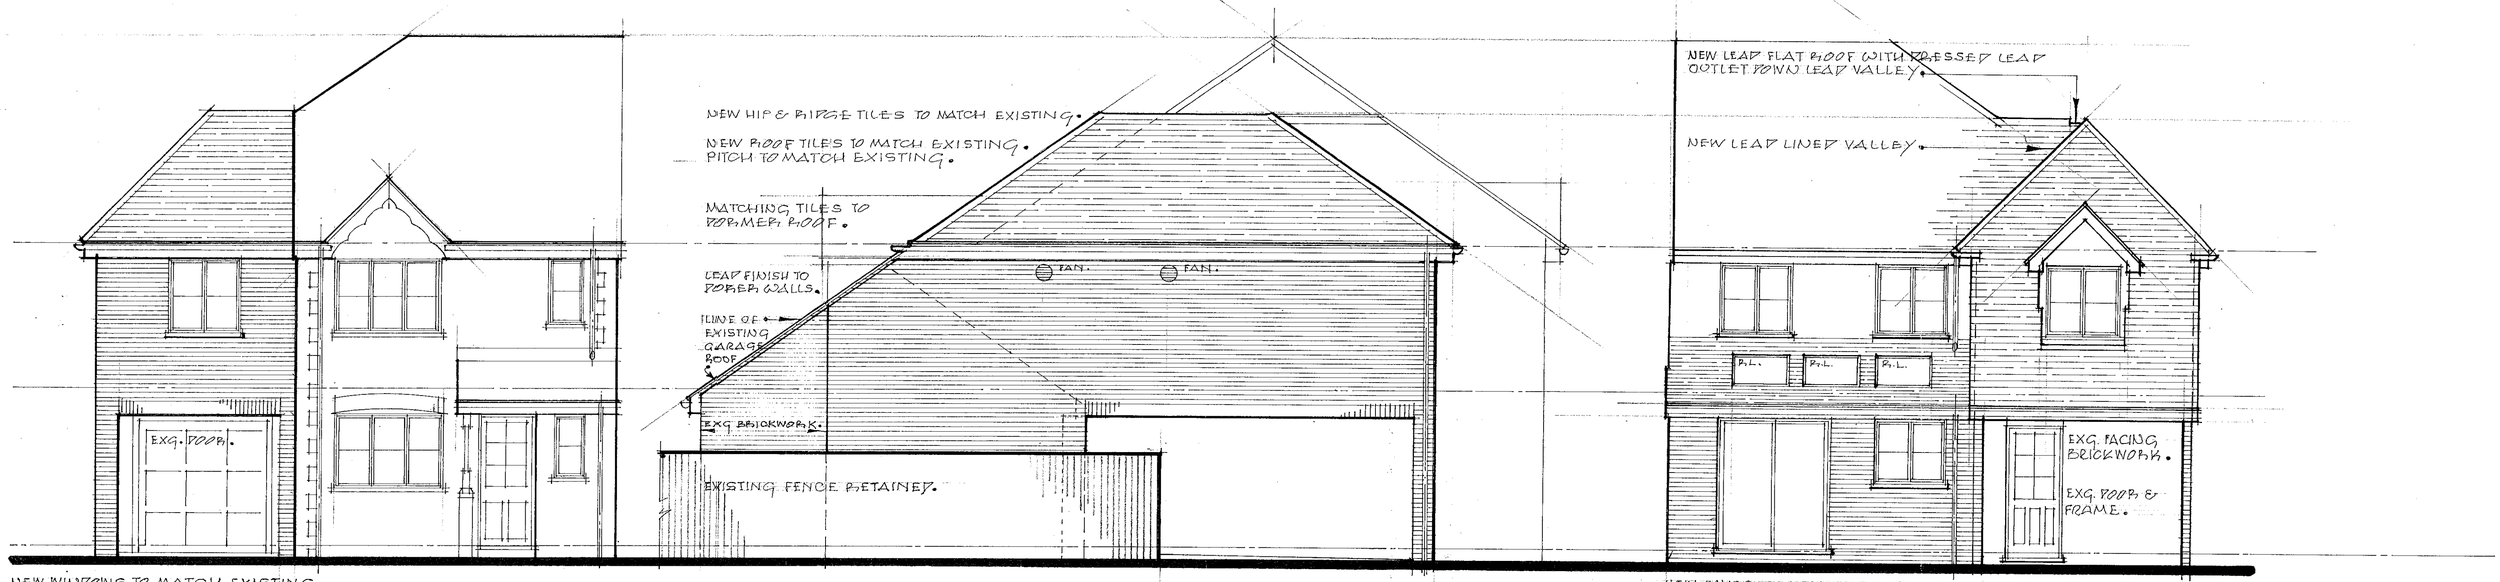

NEW WINDOWS TO MATCH EXISTING.

FRONT ELEVATION

SIDE ELEVATION.

NEW EAVES, FASCIA, & GUTTER TO MATCH EXISTING.

REAR ELEVATION.

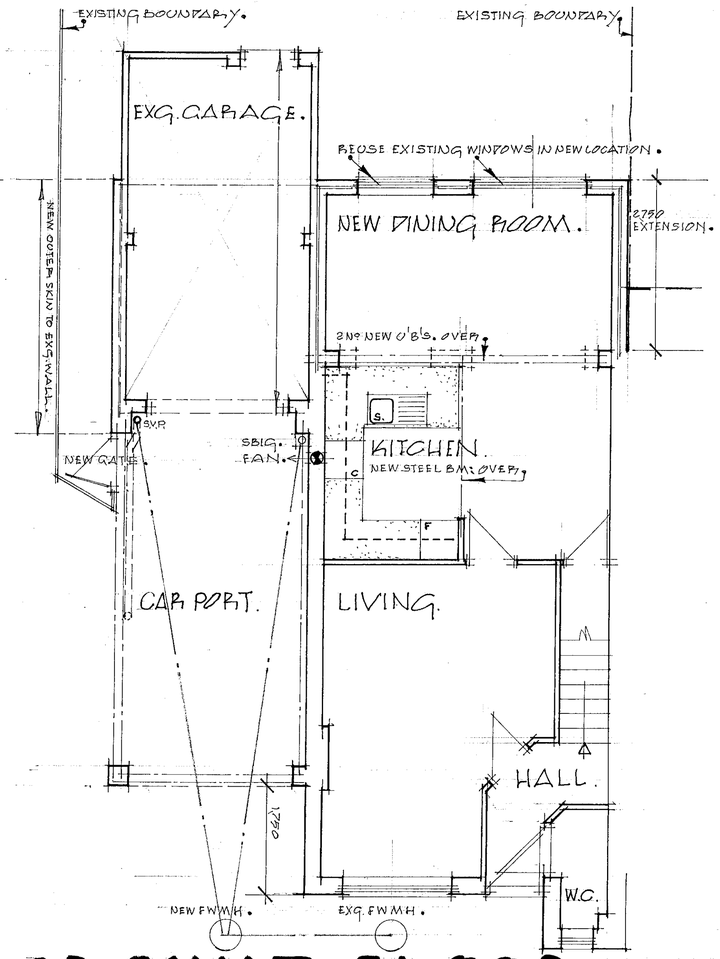

GROUND FLOOR.

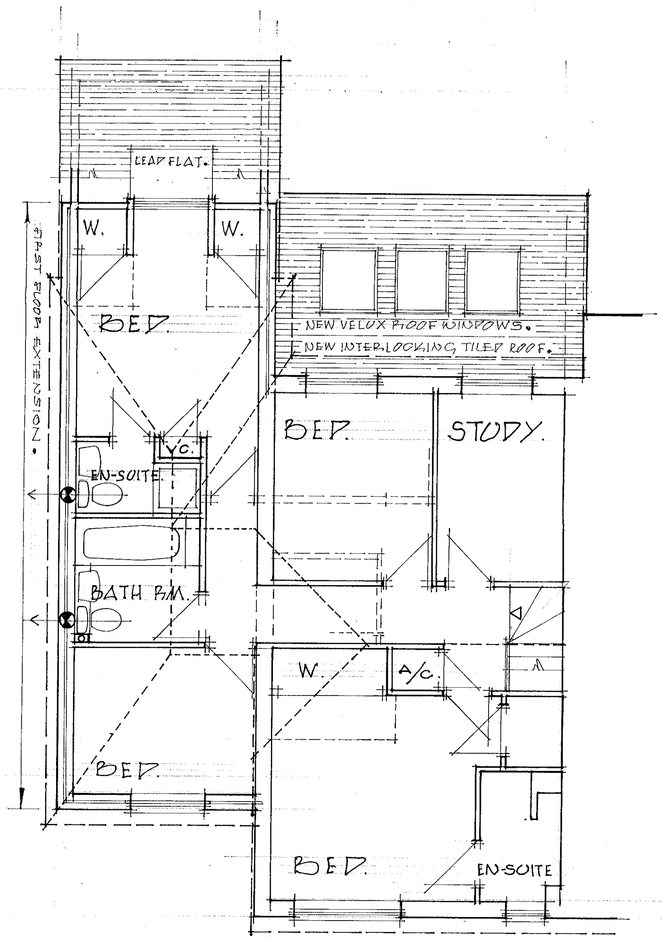

FIRST FLOOR.

19.Dec.2000 - 3057

PROPOSED ALTERATIONS & EXTENSION
TO 22 BLACKTHORN CLOSE
EARLY, READING

for
MR AND MRS KEOGH

SCHEME PROPOSAL PLANS & ELEVATIONS

1:100.	NOV. 00.	
505	3.	.

robert RIGBY Architects
42 Portman Road, Reading, Berks RG30 1EA
Telephone/Fax 0118 959 4932
E-Mail RIGBY_ARCH@compuserve.com



NEW WINDOWS TO MATCH EXISTING.

FRONT ELEVATION

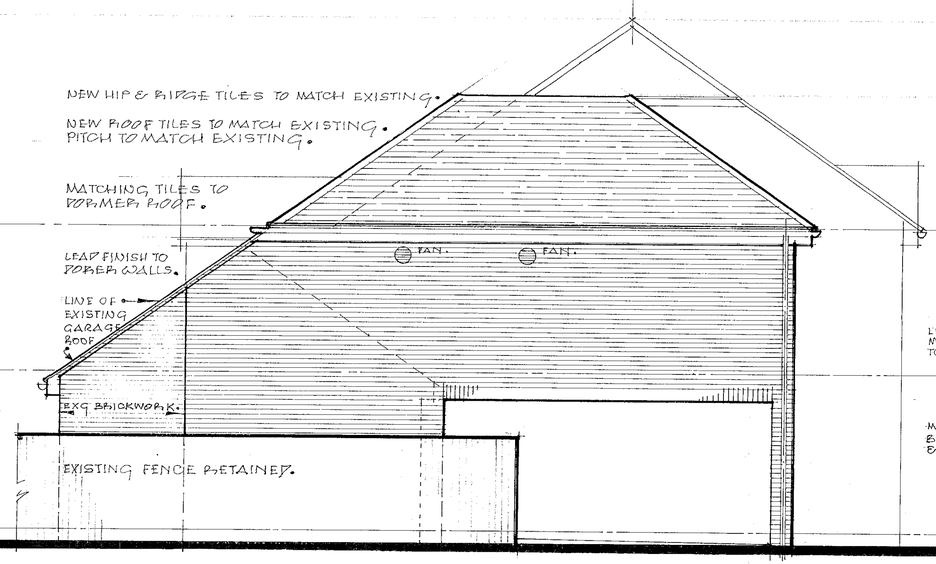

SIDE ELEVATION.

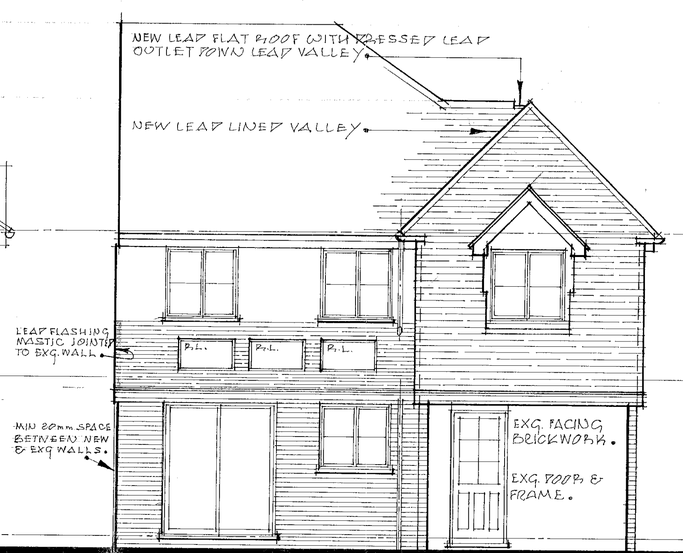

NEW EAVES, FASCIA. & GUTTER TO MATCH EXISTING.

REAR ELEVATION.



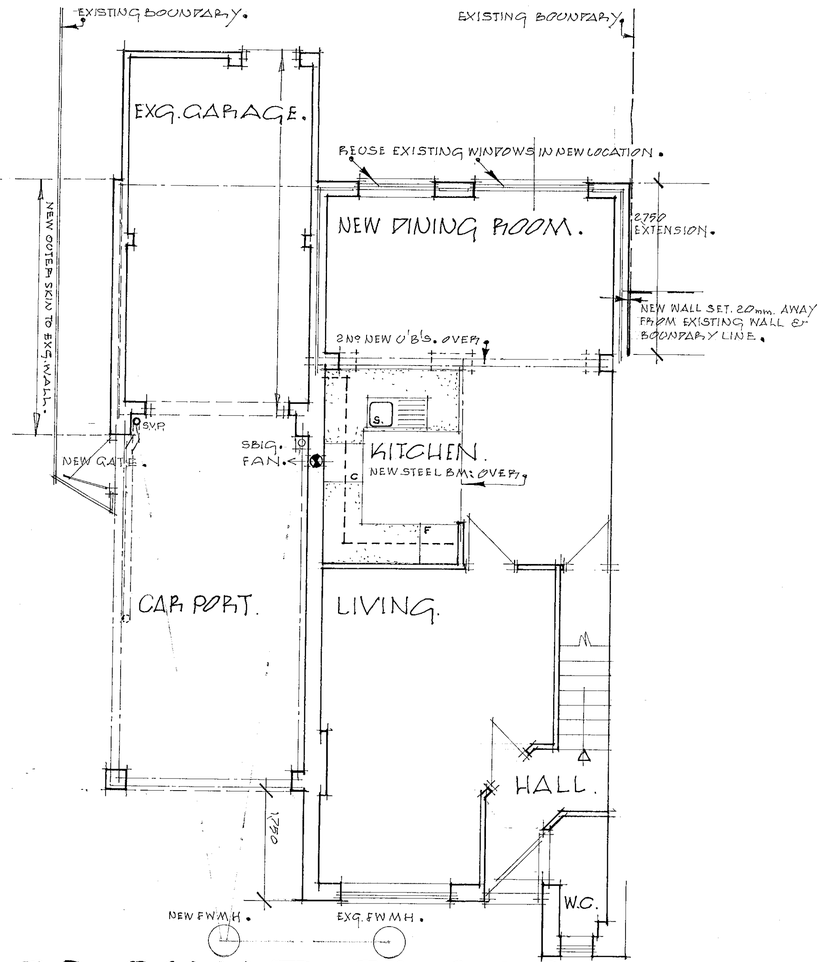

GROUND FLOOR.

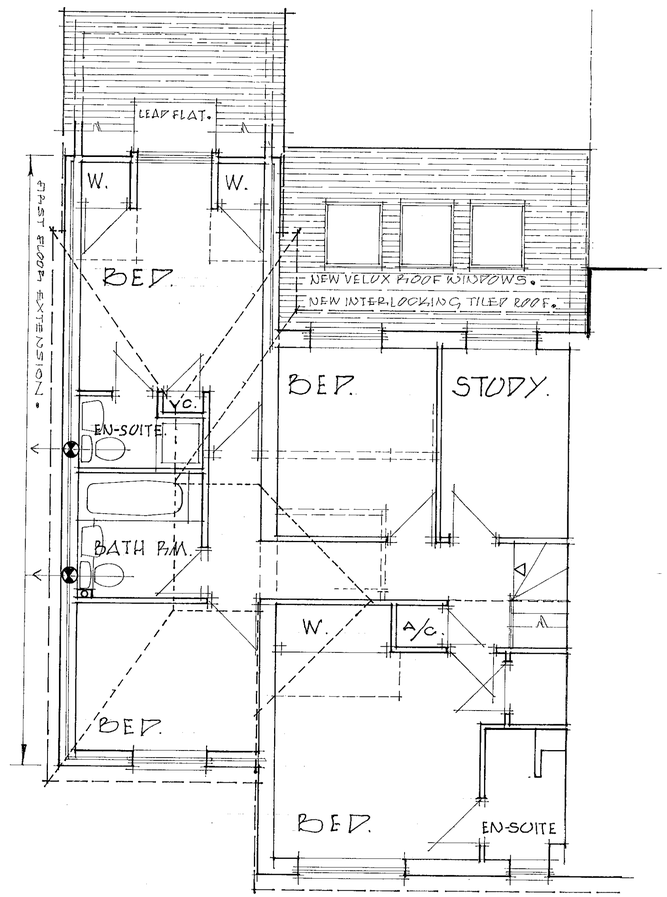

FIRST FLOOR.

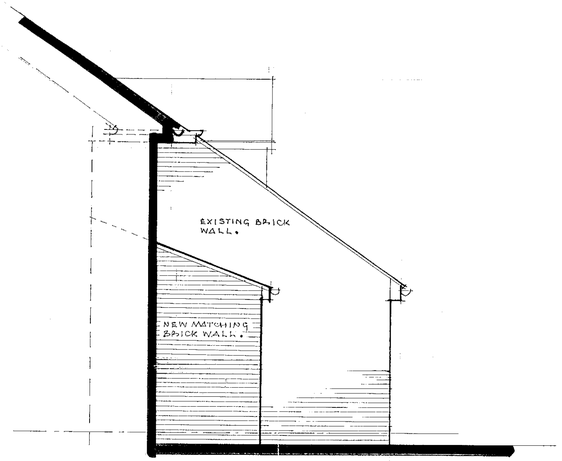

RETURN VIEW.



PROPOSED ALTERATIONS & EXTENSION
22 BLACKTHORN CLOSE
EARLEY, READING

for
MR R KEOUGH & MS M WILLIAMSON

SCHEME PROPOSALS
PLANS & ELEVATIONS

1 : 100	NOV 00	
505	03	A

robert RIGBY Architects
42 Portman Road, Reading, Berks RG30 1EA
Telephone/Fax 0118 959 4932
E-Mail RIGBY_ARCH@compuserve.com

11/9/01