21.DEC.2000* 3388

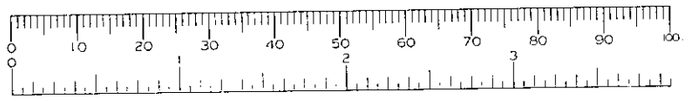

WITHDRAWN

PLAYCOURT

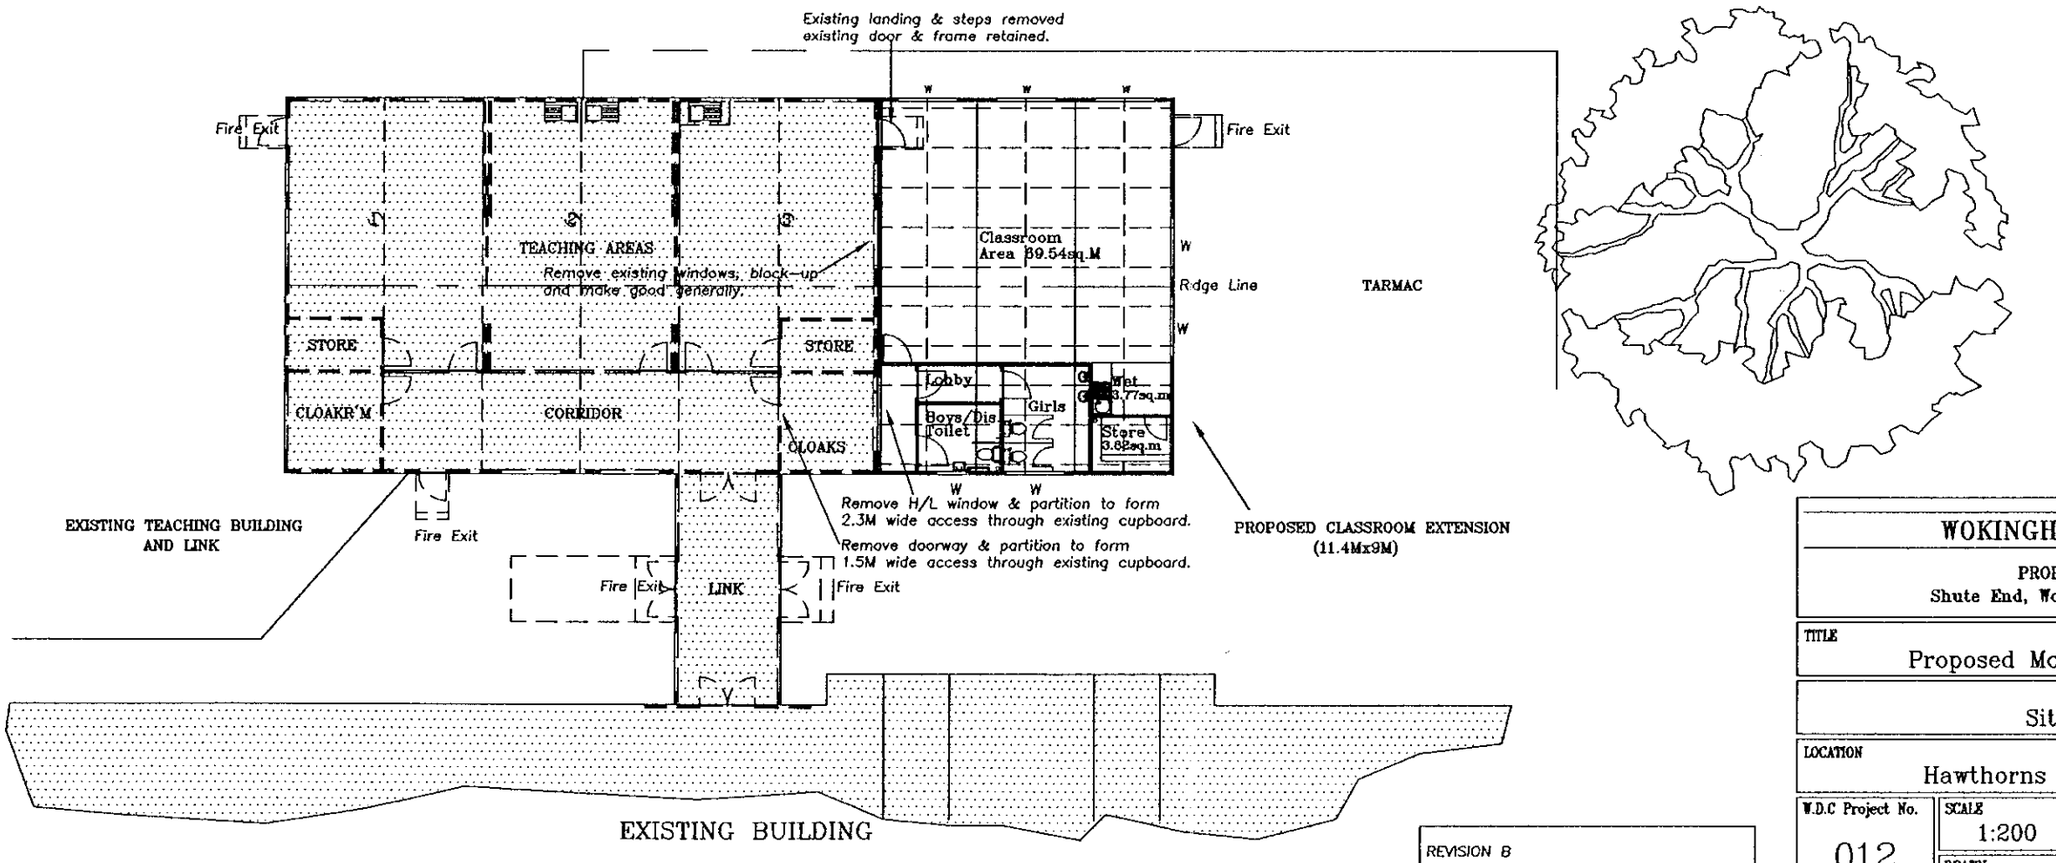

REVISION B
Reduced Classroom Size Option Removed.

WOKINGHAM DISTRICT COUNCIL

PROPERTY SERVICES DEPT.
Shute End, Wokingham, Berkshire. RG40 1WQ

TITLE
Proposed Modular Building Extension

Site & Floor Plan

LOCATION
Hawthorns County Primary School

W.D.C Project No.	SCALE	ISSUE	DRAWING NUMBER
012	1:200	B	230191-A
	DRAWN D.Allen	DATE 27.11.00	

21.DEC.2000* 3388

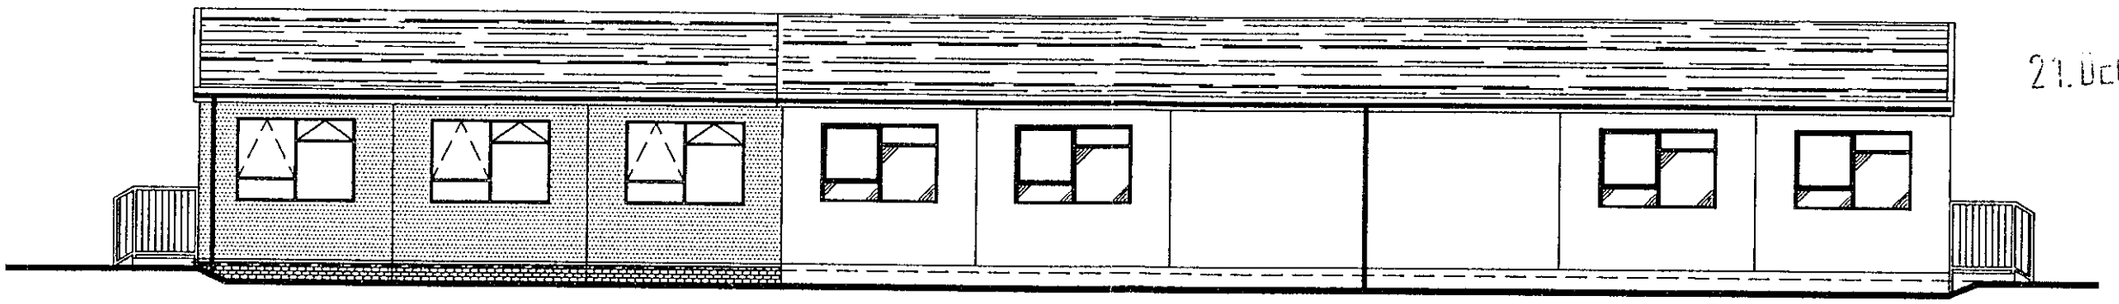

(Proposed extension).

FRONT ELEVATION

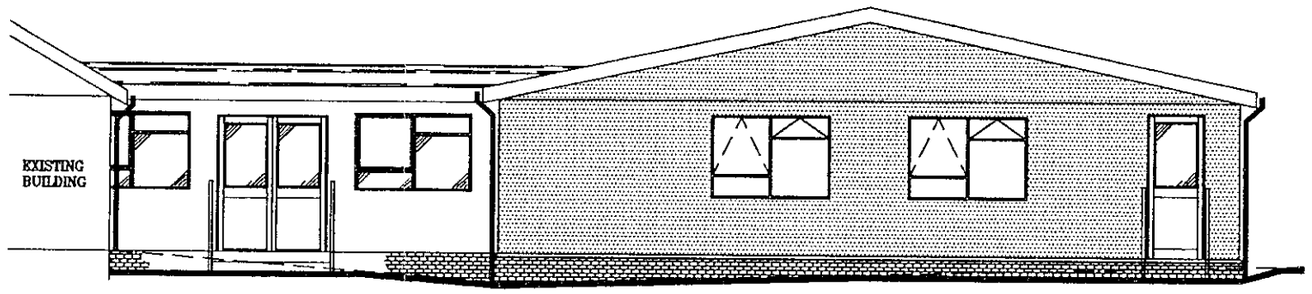

SIDE ELEVATION (Proposed extension).

WITHDRAWN

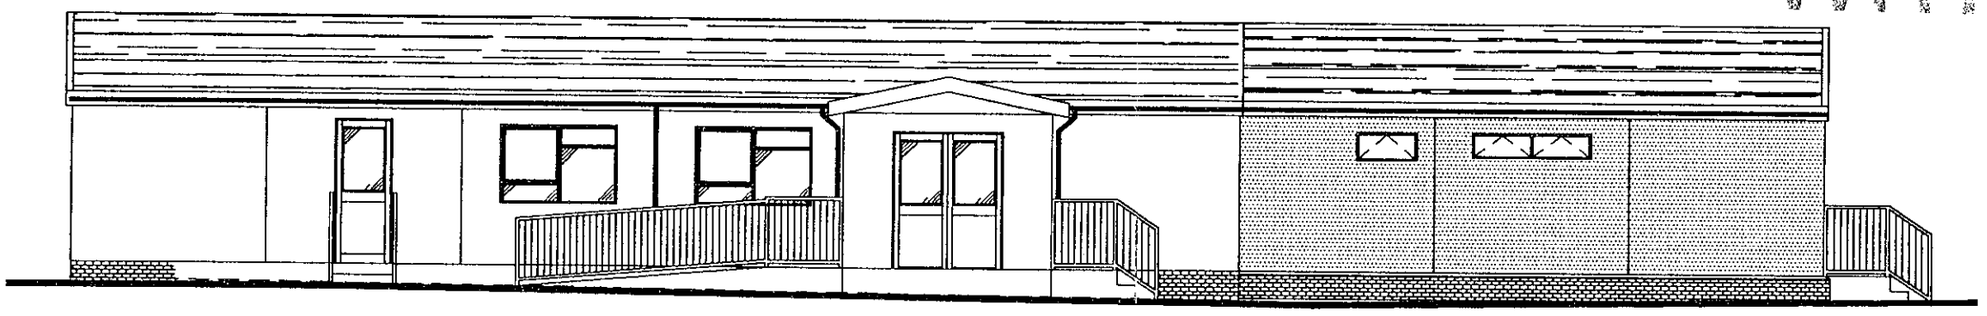

REAR ELEVATION (Proposed extension).

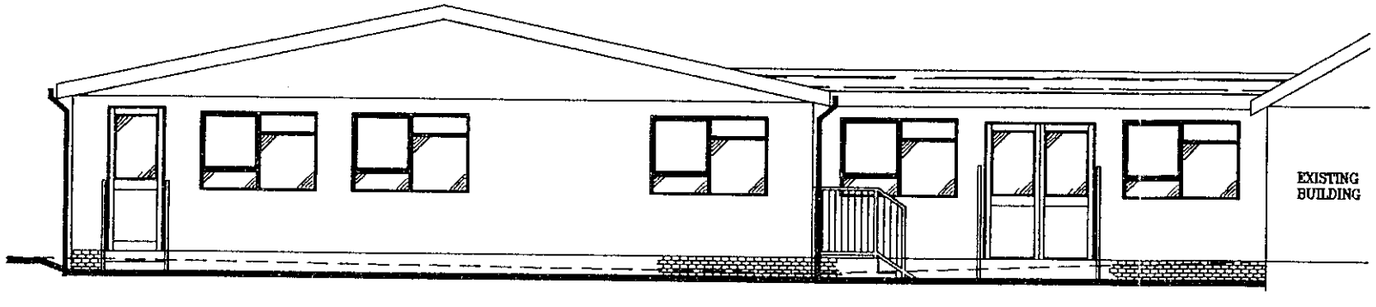

EXISTING END ELEVATION

DOTTED LINE INDICATES
EXISTING GROUND LEVEL

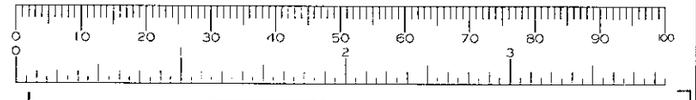

WOKINGHAM DISTRICT COUNCIL

PROPERTY SERVICES DEPT.
Shute End, Wokingham, Berkshire. RG40 1WQ

TITLE
Proposed Modular Building Extension

Elevations

LOCATION
Hawthorns County Primary School

W.D.C Project No.	SCALE	ISSUE	DRAWING NUMBER
012	1:100	A	230191-B
	DRAWN D.Allen	DATE 27.11.00	



Site Plan

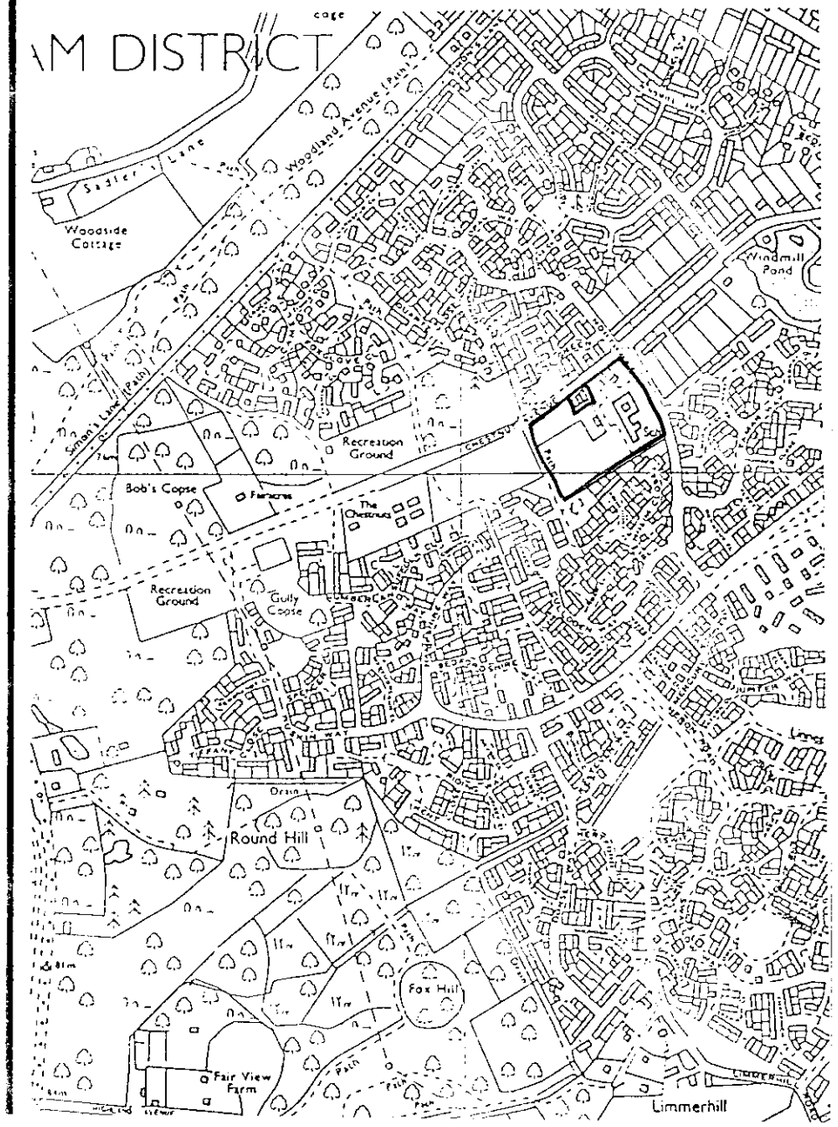

Location Plan

0 10 20 30 40 50 60 70 80 90 100

1:1250

WOKINGHAM DISTRICT COUNCIL	
PROPERTY SERVICES DEPT. Shute End, Wokingham, Berkshire. RG40 1WQ	
TITLE: Proposed Modular Building Extension	
Site & Location Plan	
LOCATION: Hawthorns County Primary School	
W.D.C Project No.: 012	SCALE: 1:1000 / ISSUE: A / DRAWING NUMBER: 230191-C
	DRAWN: D.Allen / DATE: 27.11.00