17 MAR 2010 1005

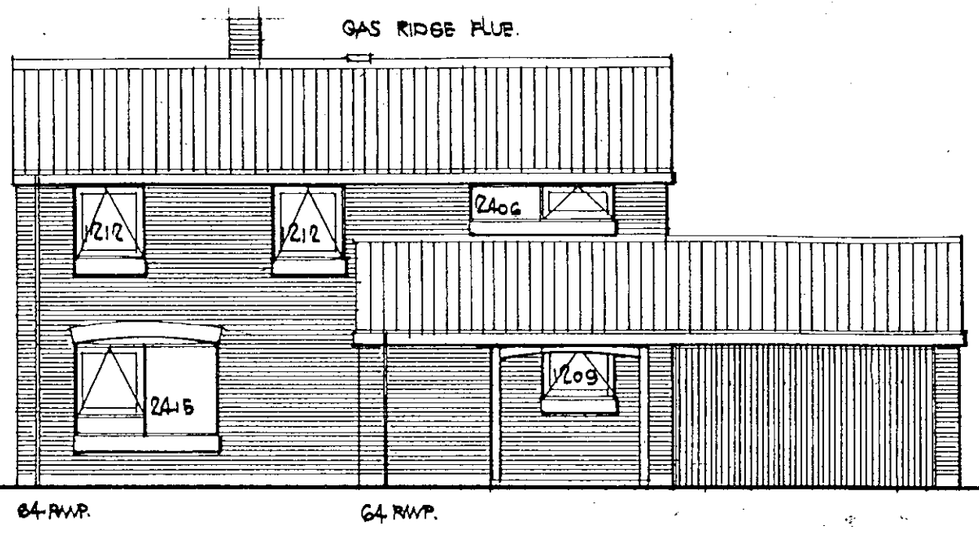

FRONT.
(EXISTING)



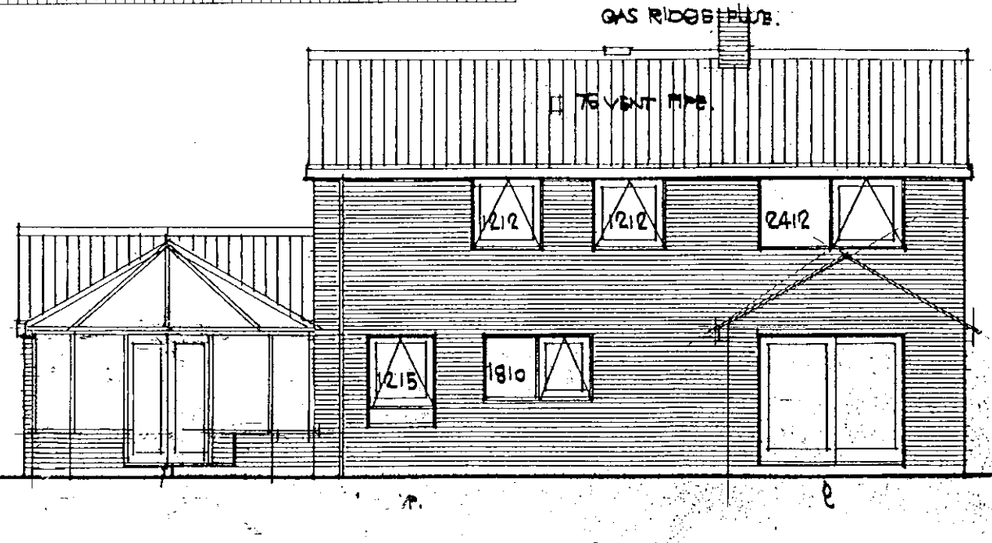

REAR (EXISTING)

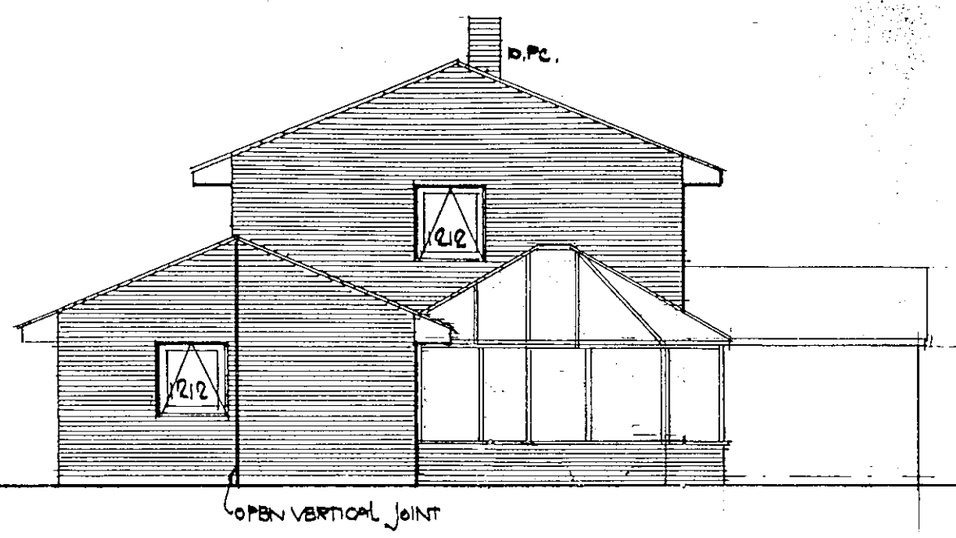

SIDE.
(EXISTING)

APPROVED

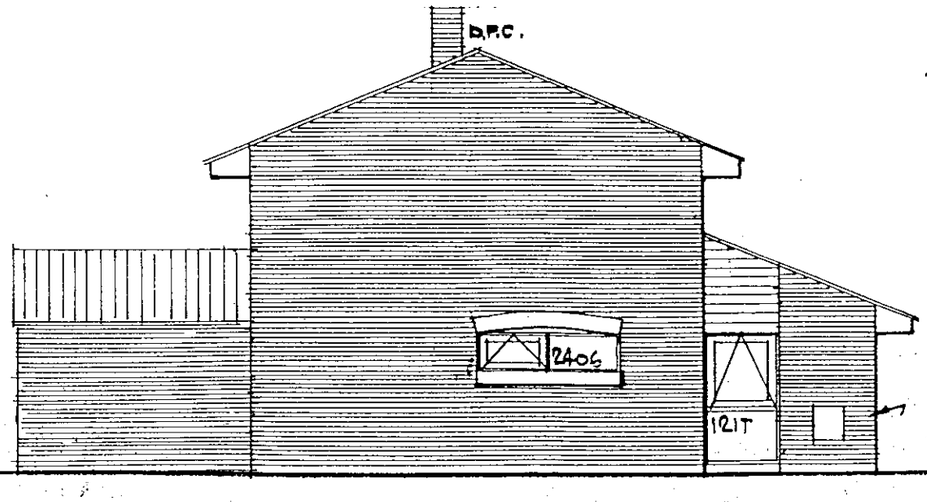

SIDE (EXISTING)

Scale 1:100

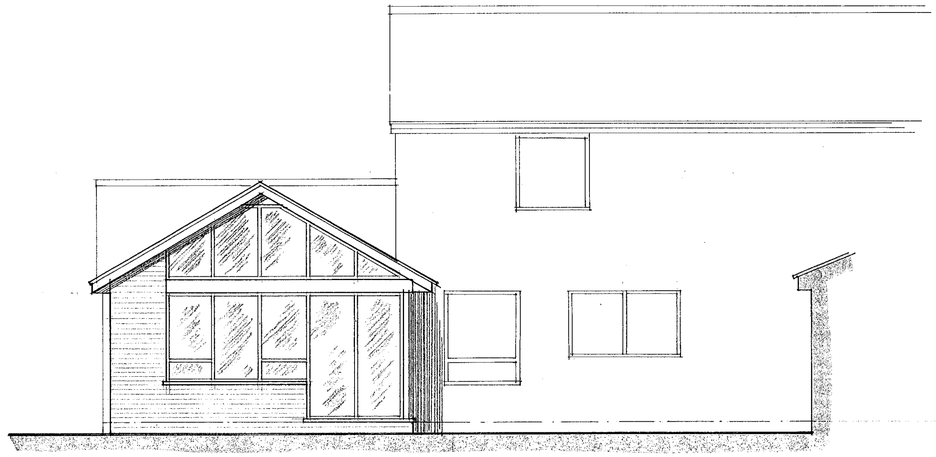

REAR ELEVATION

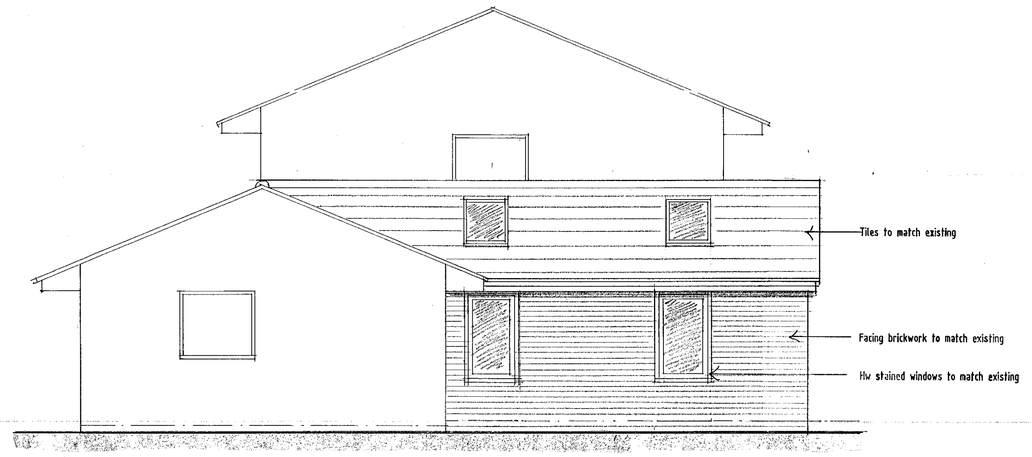

SIDE ELEVATION

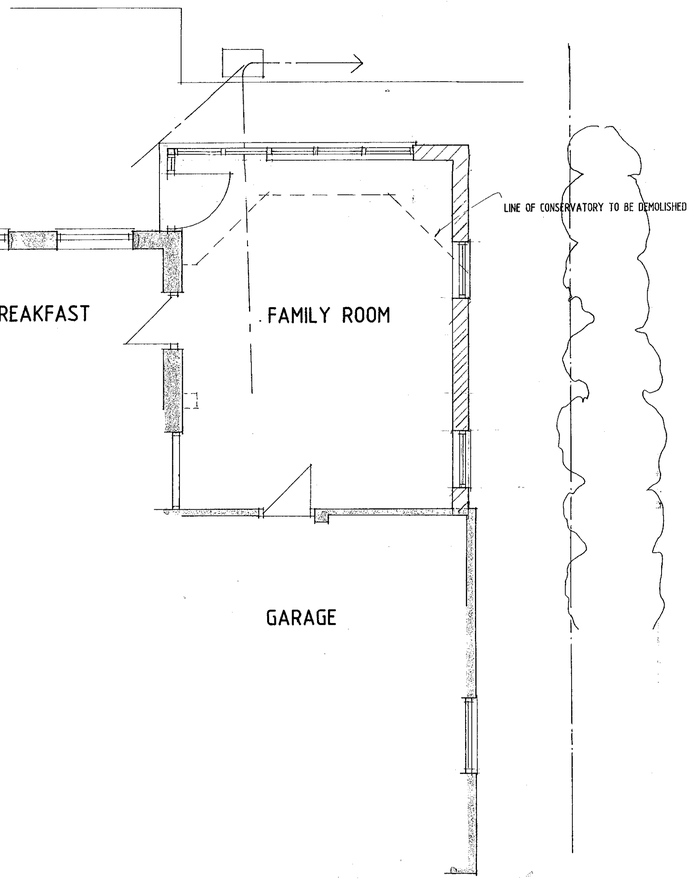

GROUND FLOOR PLAN

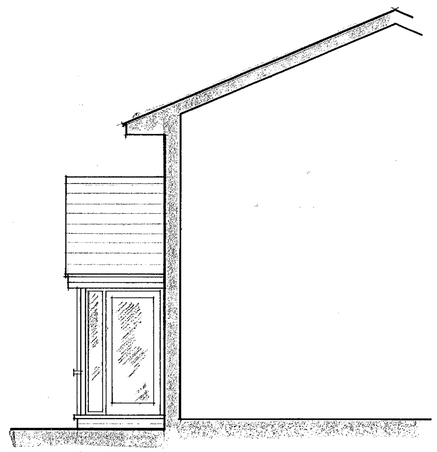

SECTIONAL ELEVATION

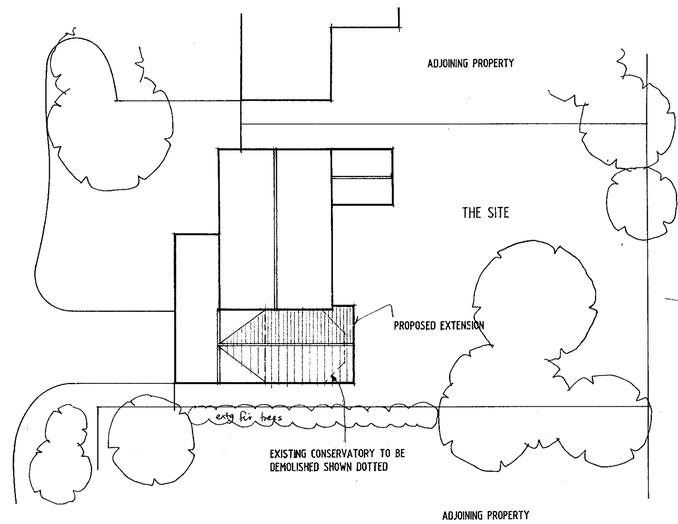

SITE PLAN Scale 1:200

APPROVED

PROPOSED ALTERATIONS TO
No. 4 ALDWORTH GARDENS
CROWTHORNE BERKS.
FOR Mr. & Mrs. A. GUEST
Scale 1:50 Mar 00 Drg. No. 01

PLANS AND ELEVATIONS