22.MAR2000* 0952

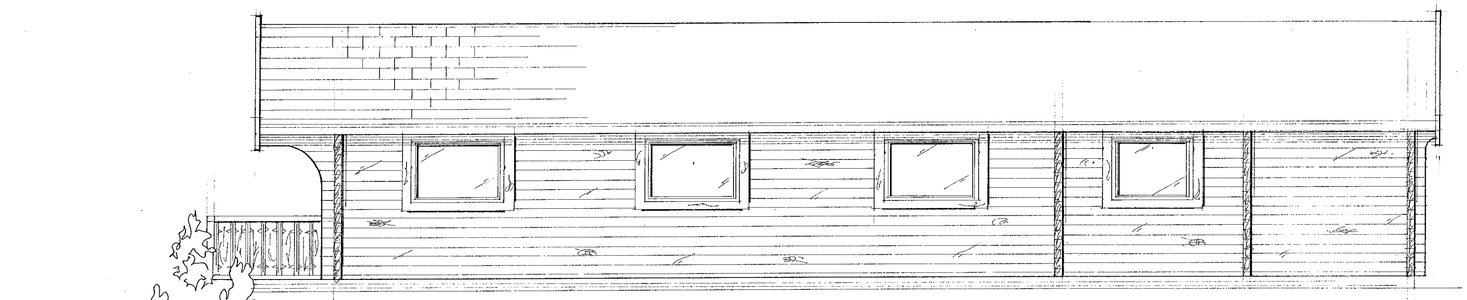

WEST ELEVATION

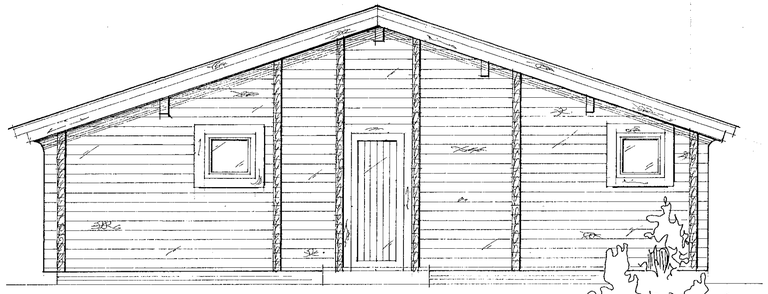

SOUTH ELEVATION

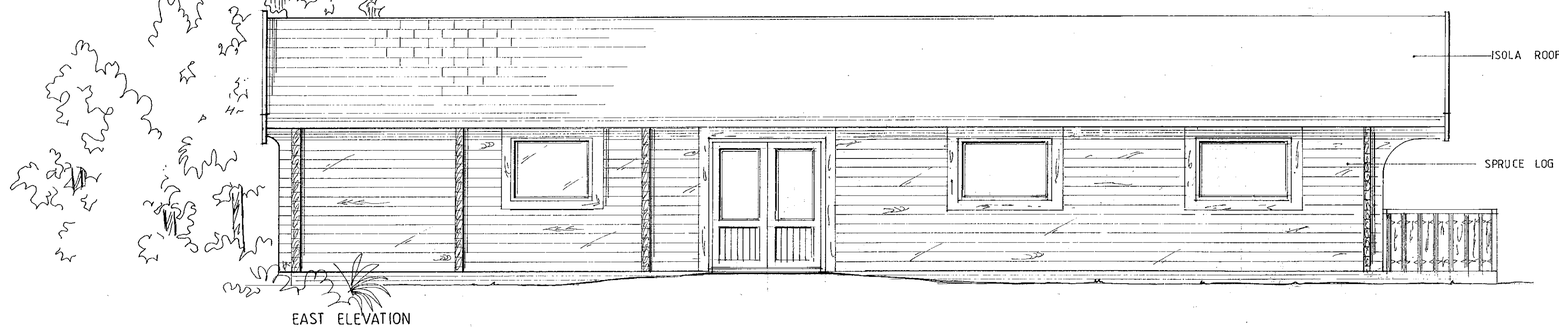

EAST ELEVATION



NORTH ELEVATION

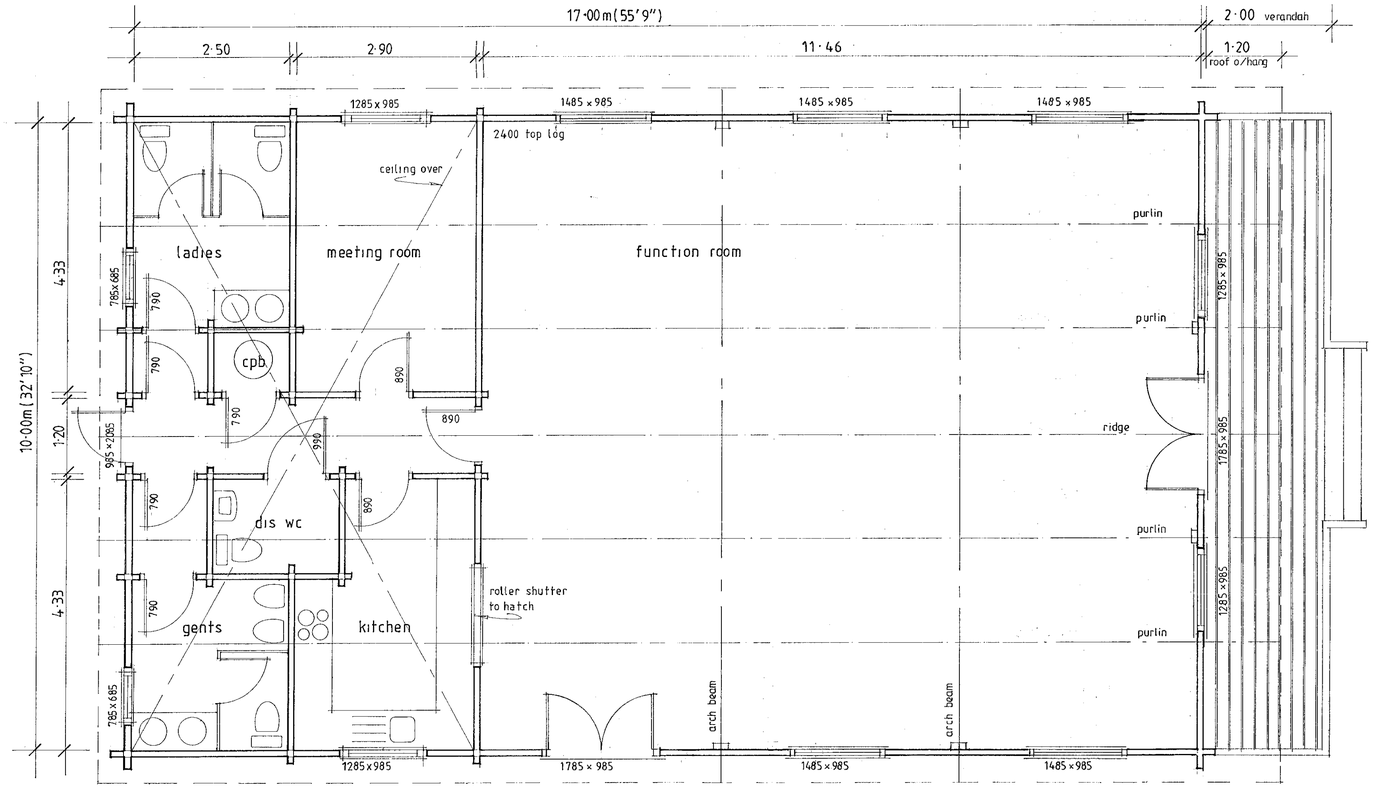

PLAN

B	11.2.00	ELEVATIONS ADDED KW
A	8.2.00	Function Room extended by 2.0m KW
	Date	Revisions

All dimensions must be checked on site and not scaled from this drawing.

Norwegian Log

Norwegian Log Chalets Limited
230 London Road
Reading
RG6 1AH

T 0118 9669236
F 0118 9660456

Client

Oracle Corporation
Thames Valley Park
Reading

APPROVED

Drawing Title

Pavilion

Scale 1:50 | M.K. | Date Oct 1999

The copyright of this drawing remains the property of Norwegian Log Chalets Ltd and must not be transferred to a third party without the written permission of the copyright holders.

Drg. No. 99110/1 | Rev: B

UDO READING 8

22 MAR 2000* 0952

Norwegian Log

Norwegian Log Chalets Limited
230 London Road
Reading
RG6 1AH

T 0118 9669236
F 0118 9660456

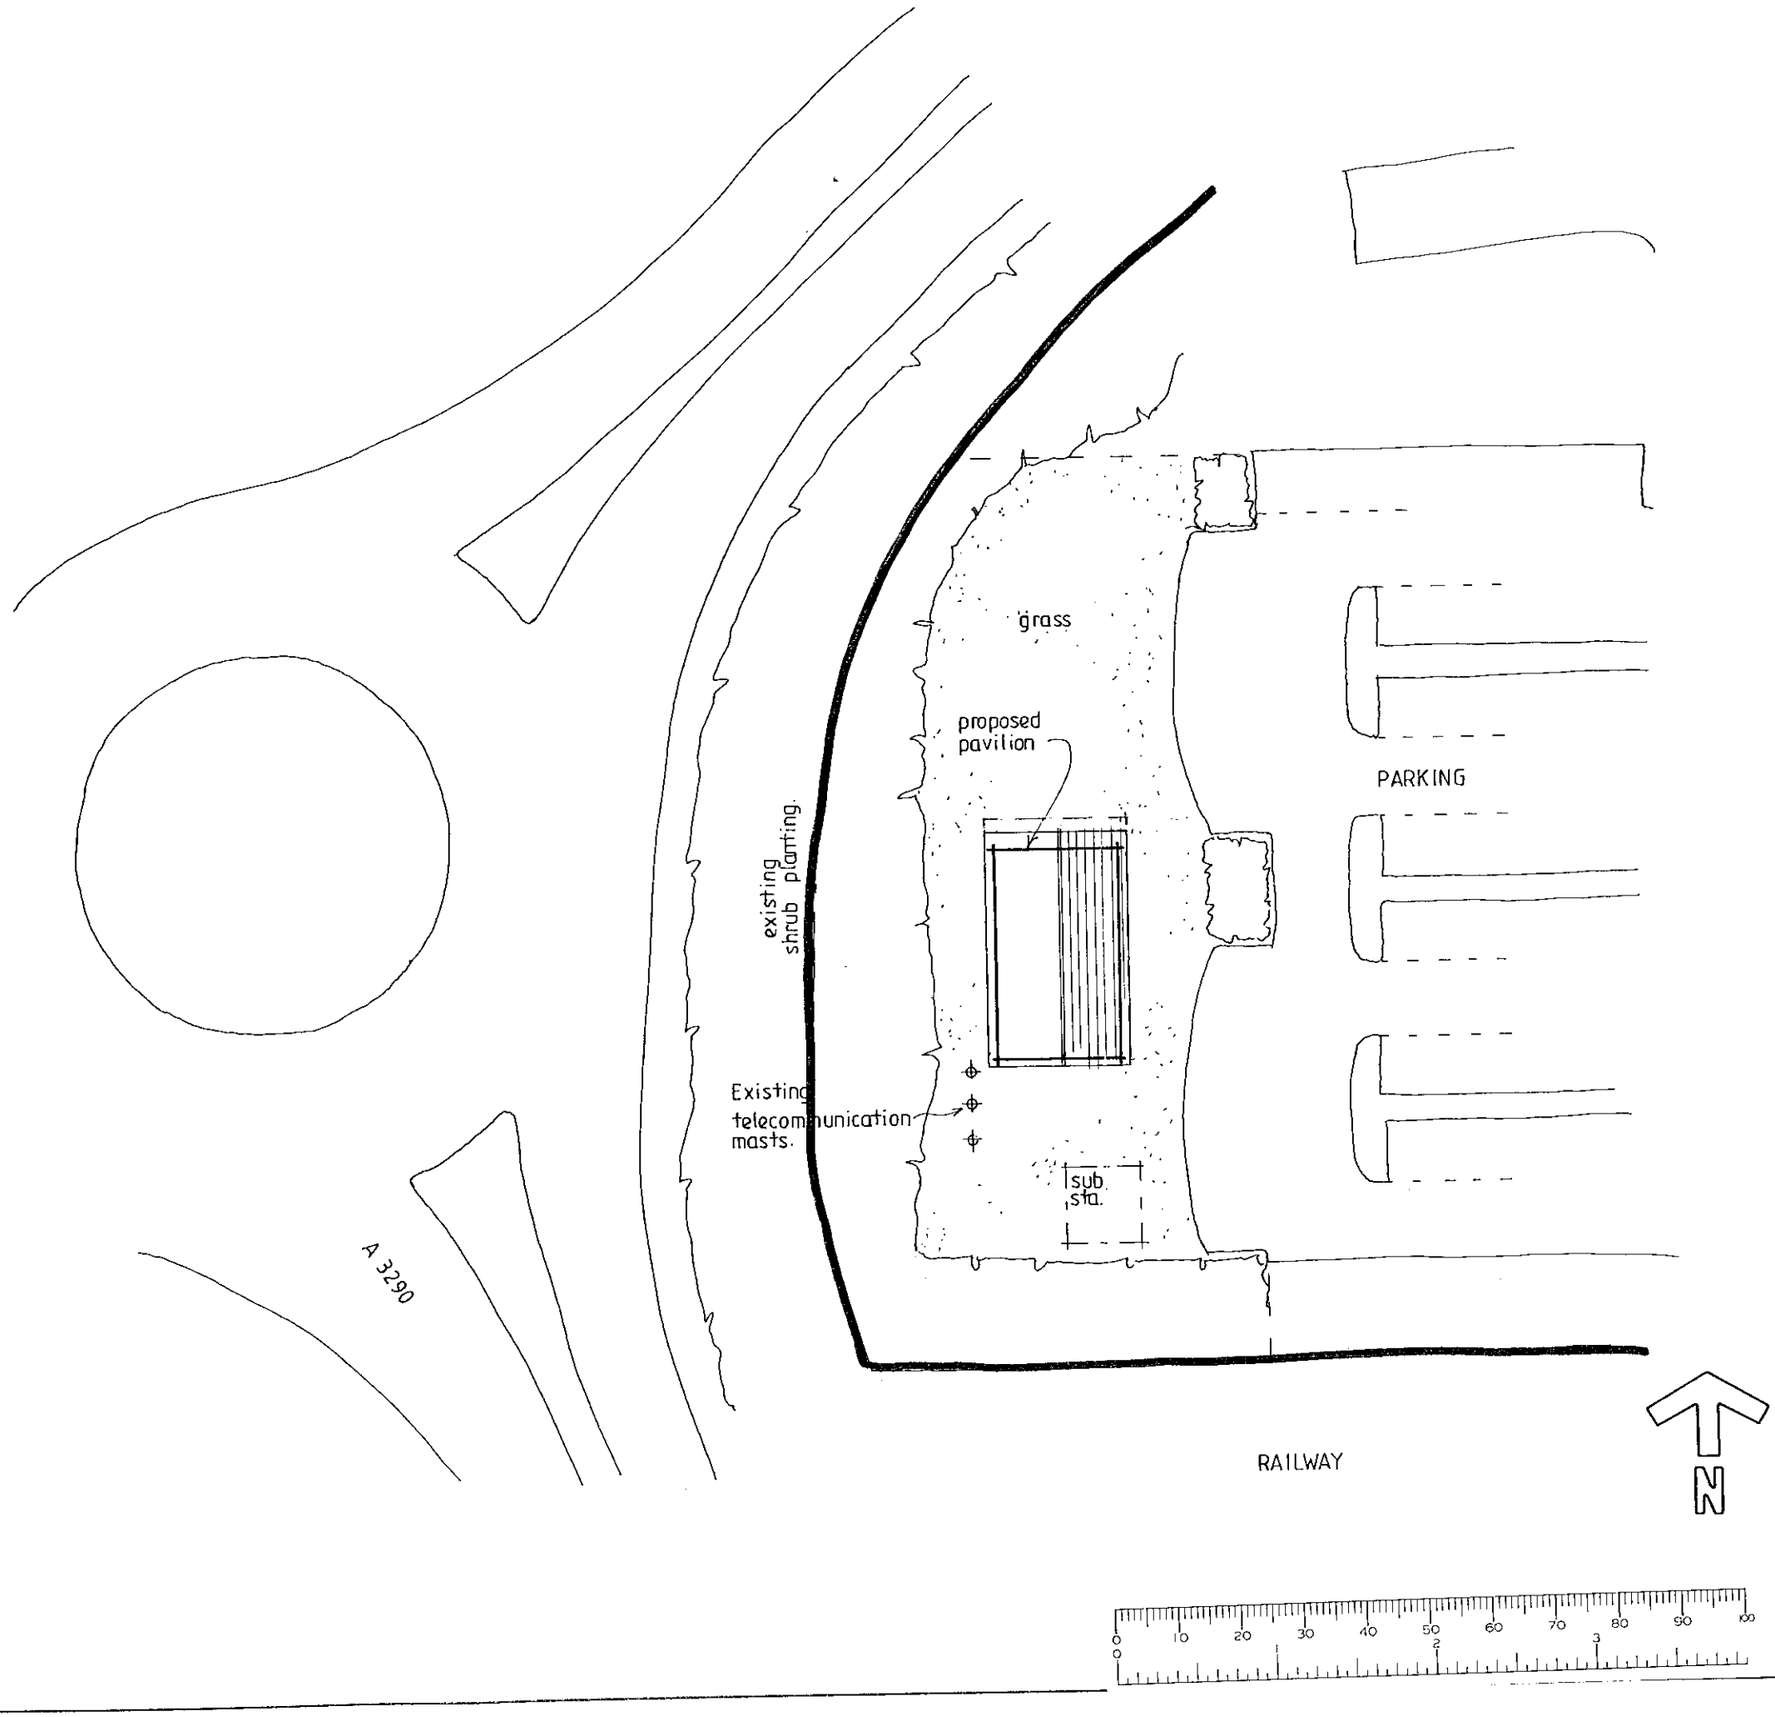

APPROVED

Client
Oracle Corporation
Thames Valley Park
Reading

Project
Pavilion
Block Plan.

Scale 1:500 | Date Feb ' 2000

The copyright of this drawing remains the property of Norwegian Log Chalets Ltd and must not be transferred to a third party without the written permission of the copyright holders.

Drg. No. 99110 / 2 | Rev:

22.MAR2000 0952

Norwegian Log

Norwegian Log Chalets Limited
230 London Road
Reading
RG6 1AH

T 0118 9669236
F 0118 9660456

The Park

Key

- Thames Valley One, 74,000 sq ft – ICL Retail Systems
- Thames Valley Two, 56,000 sq ft – JD Edwards
- Thames Valley Three, 75,000 sq ft – complete July 1998
- Thames Valley Four, 65,000 sq ft – complete December 1998
- Thames Valley Five, 41,000 sq ft – pre-let to Regus
- British Gas
- Computacenter
- Microsoft
- Oracle
- Leisure centre/nursery

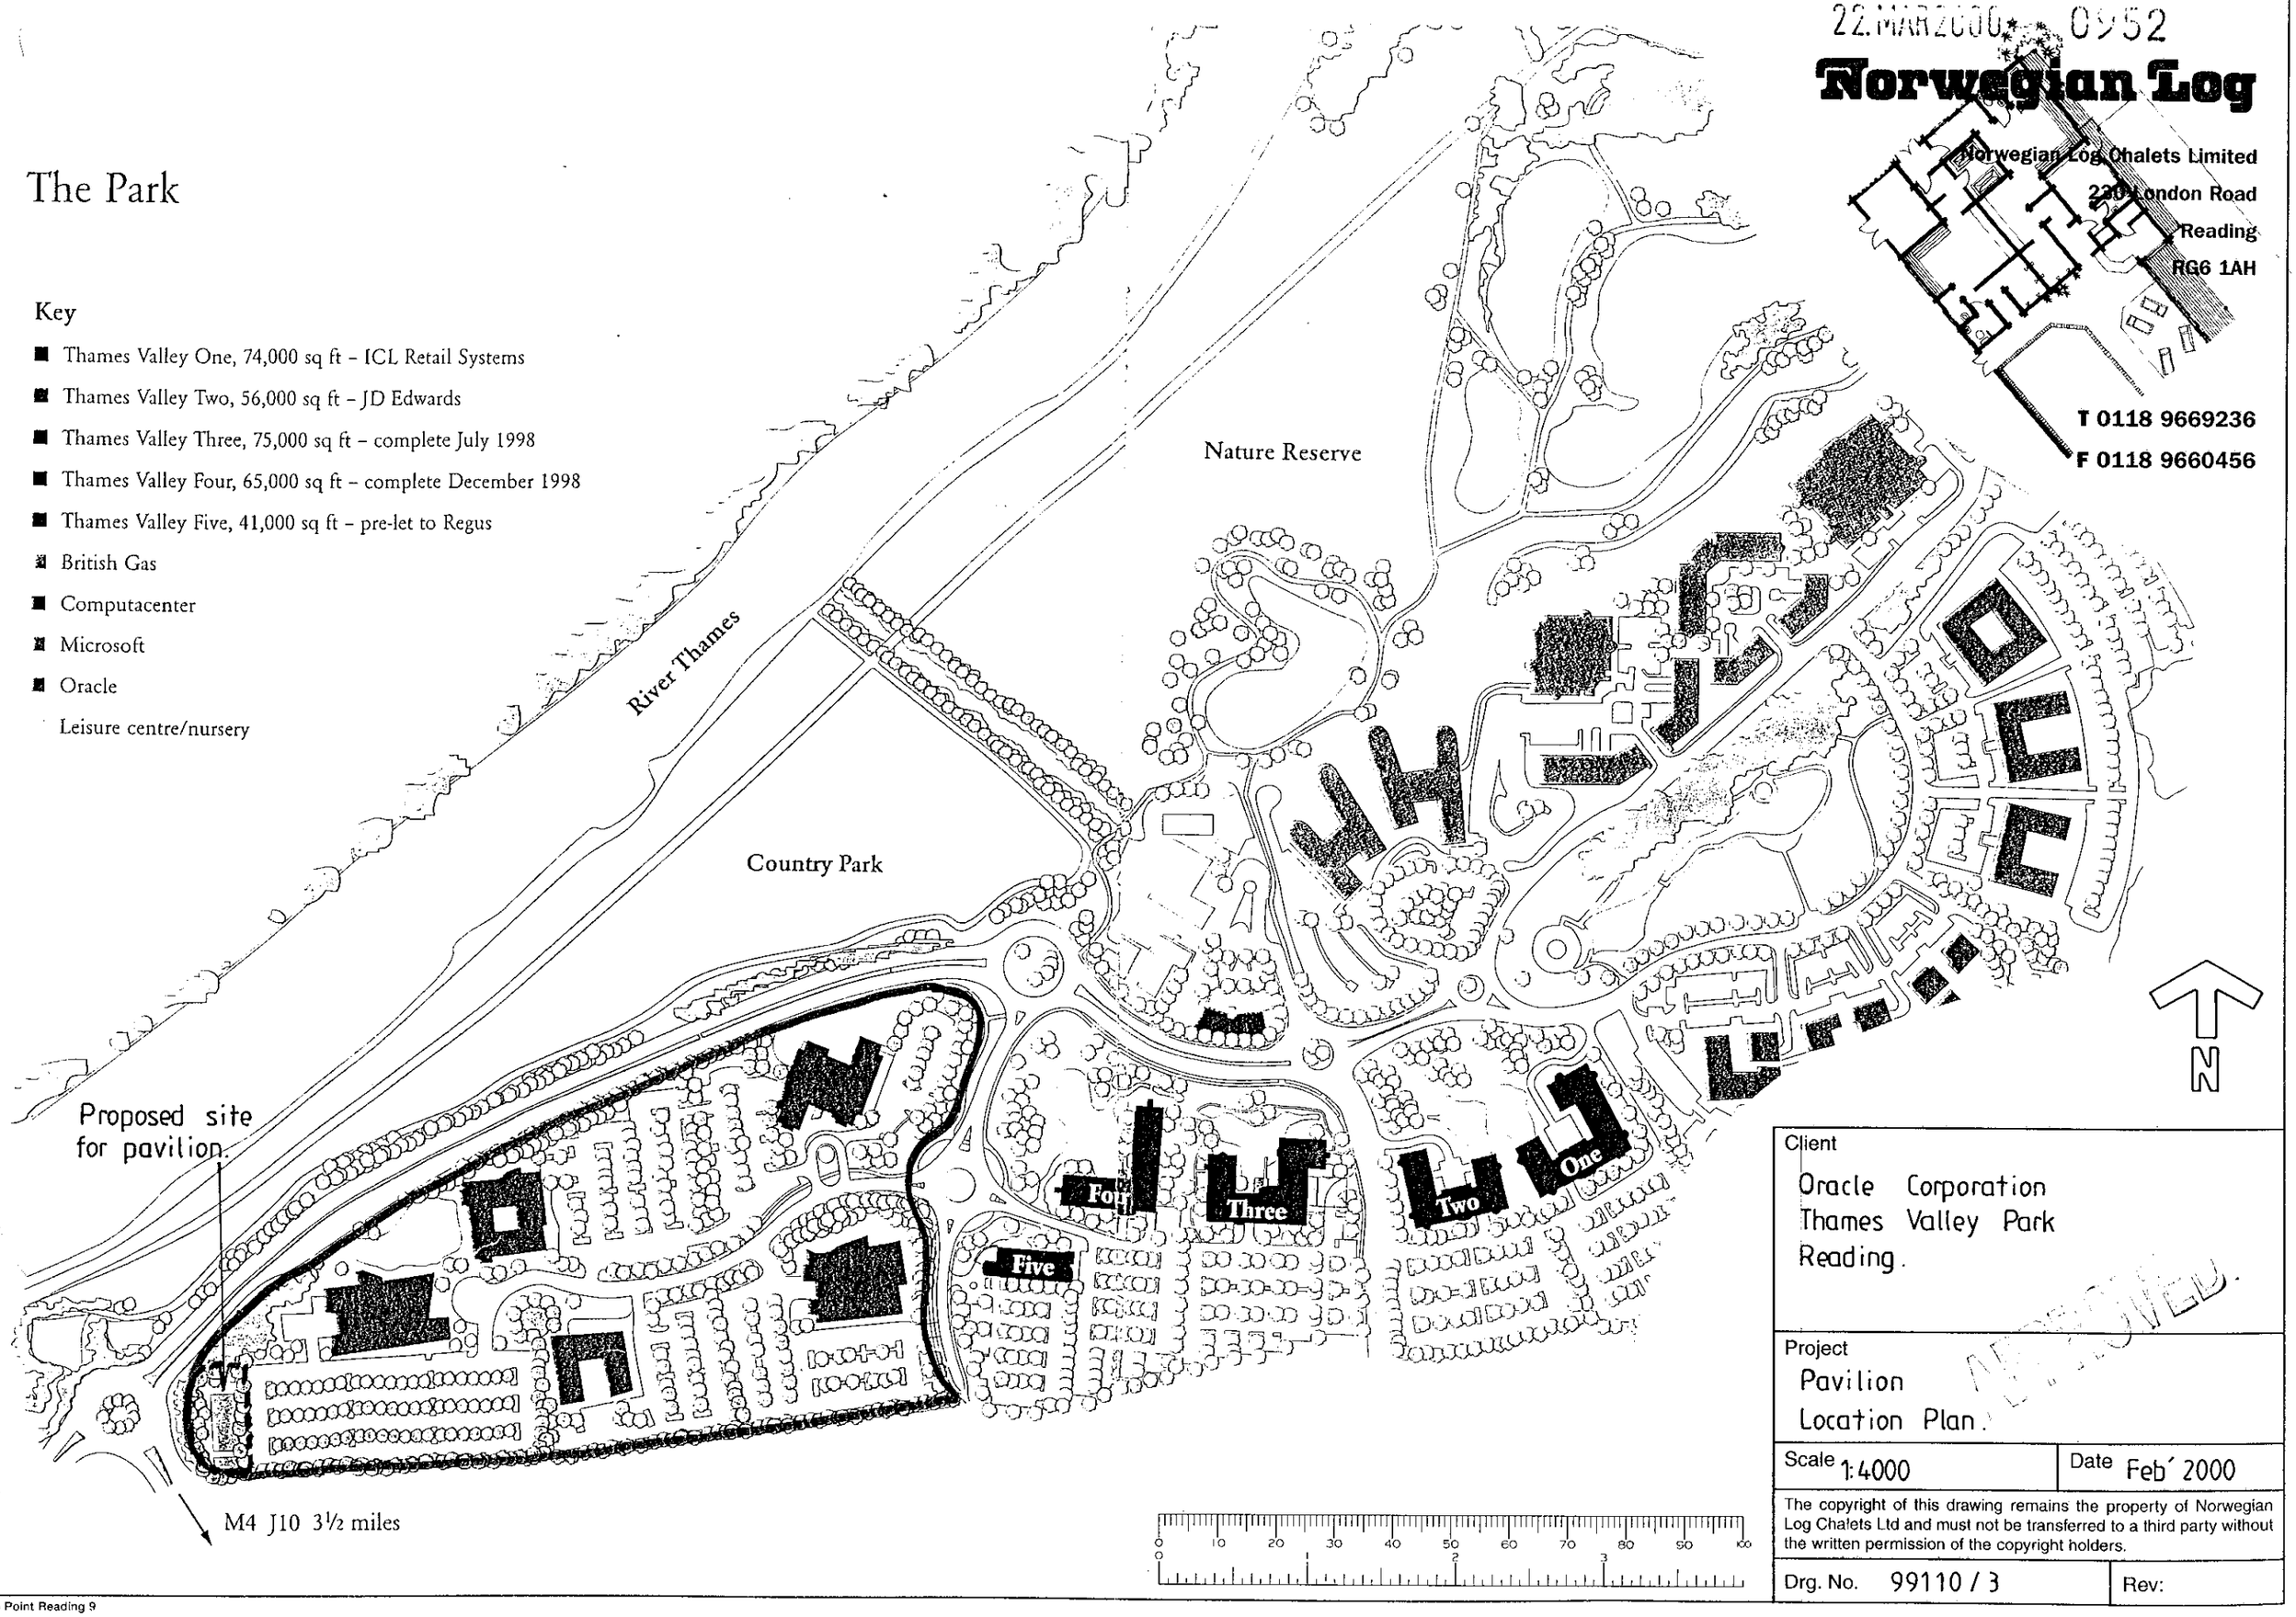

Client
Oracle Corporation
Thames Valley Park
Reading.

Project
Pavilion
Location Plan.

APPROVED.

Scale 1:4000

Date Feb' 2000

The copyright of this drawing remains the property of Norwegian Log Chalets Ltd and must not be transferred to a third party without the written permission of the copyright holders.

Drg. No. 99110 / 3

Rev:

22.MAR2000* 0952

Norwegian Log

Norwegian Log Chalets Limited
230 London Road
Reading
RG6 1AH

T 0118 9669236
F 0118 9660456

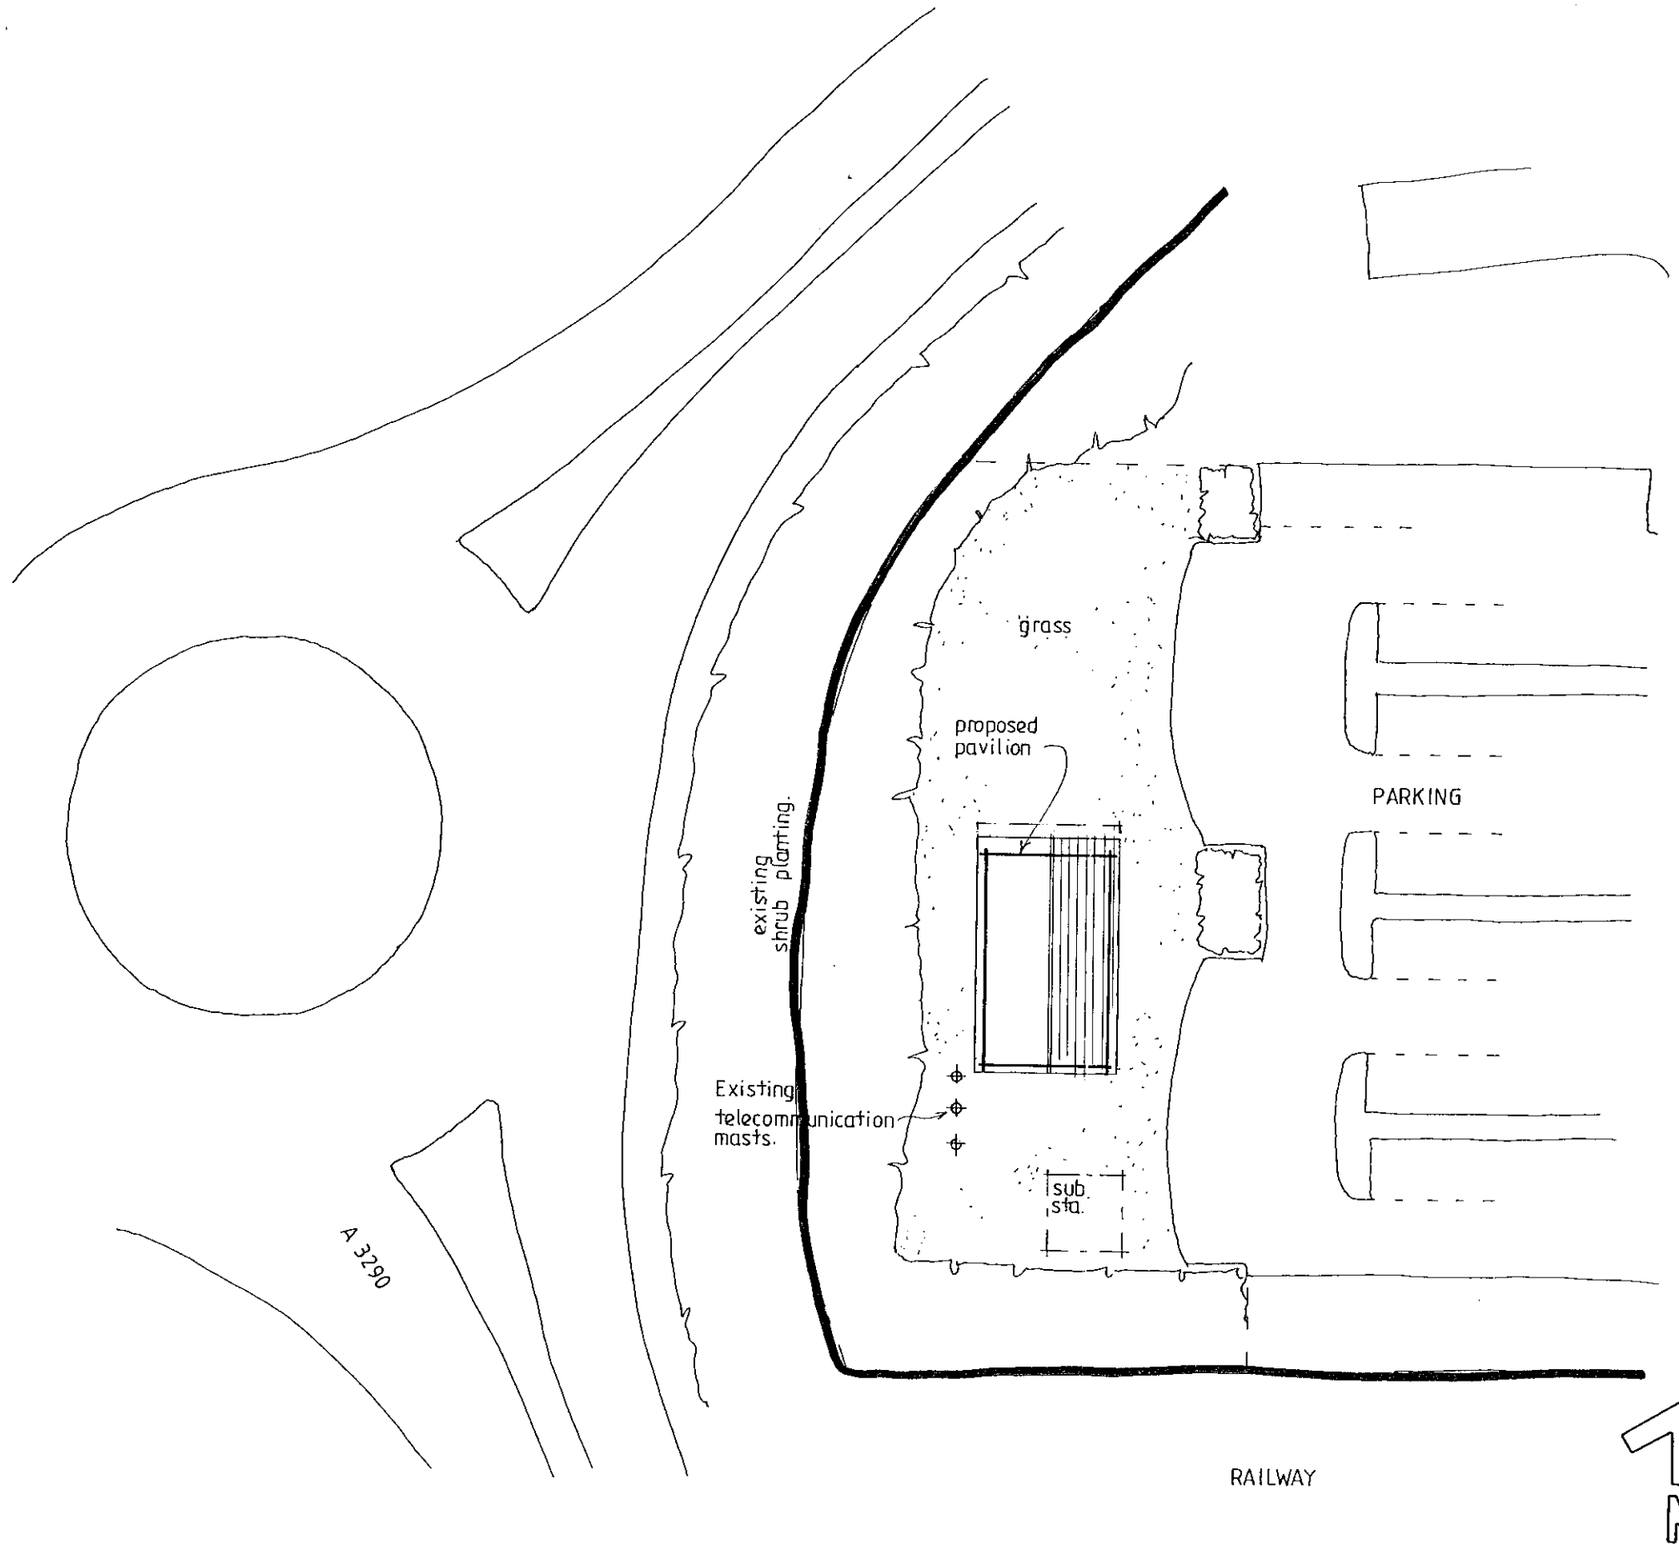

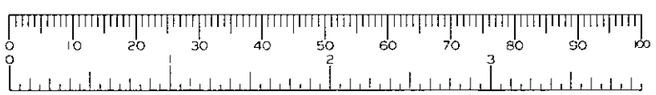

Client
Oracle Corporation
Thames Valley Park
Reading

Project
Pavilion
Block Plan.

Scale 1:500

Date Feb ' 2000

The copyright of this drawing remains the property of Norwegian Log Chalets Ltd and must not be transferred to a third party without the written permission of the copyright holders.

Drg. No. 99110 / 2

Rev:

Service Point Reading 9