870.00 mE

2160.00 mN

1010.00 mE

2160.00 mN

To Remenham Hill

To Henley-on-Thames

Road (A4130)

(Overhead cables)

ROAD

A

B

C

D

BWF/1.3mh

Gross

WATER LEVEL 49.40

Tree To Be Felled

Tree To Be Felled

Dilapidated BWF/1.2mh

(Tree canopy)

PBF/barrier/1.2mh

PBF/1.1mh

Wall/1.5mh

Wall/1.2mh

Stables

Stabling

Shrub

Conc'ete

Summer house

Shrubs/ undergrowth

Cedar

Cedar

LAKE-depth of lake not to exceed 1M

Feeding post

Rubbish container

Rubbish container

DRIVE

Tarmac

Concrete

Shrubs

Hedge/2.0mh

Hedge/2.0mh

Tarmac

Shrubs

Stile

HOUSE

Datum=50.00

LAKE

ROAD

SECTION C-D

LAKE

ROAD

SECTION A-B

Approx position of foundations (under construction)

0 10 20 30 40 50 60 70 80 90 100

Tree Schedule

Tree No	Type	Trunk dia.	Spread dia.	Height (approx.)
1	unknown	0.4	8	30
2	Pine	0.3	4	15
3	unknown	0.4	8	30
4	unknown	0.4	8	30
5	Pine	0.3	3	15
6	unknown	0.3	5	10
7	unknown	0.3	5	10
8	Pine	0.25	4	20
9	unknown	0.2	4	10
10	unknown	0.2	4	10
11	Pine	0.25	4	20
12	Oak	0.6	12	30
13	unknown	0.3	7	25
14	unknown	0.25	5	10
15	unknown	0.15	4	10
16	unknown	0.2	4	10
17	Pine	0.2	4	10
18	unknown	2x0.15	4	10
19	Pine	0.3	4	25
20	Pine	0.35	5	25
21	unknown	0.3	6	15
22	unknown	0.2	5	10
23	unknown	0.35	6	20
24	Pine	0.4	4	20
25	Pine	0.3	3	20
26	unknown	0.3	5	10
27	unknown	0.35	5	20
28	Pine	0.5	4	30
29	unknown	0.25	3	10
30	unknown	0.3	5	10
31	Pine	0.3	6	leaning E
32	Pine	0.3	3	30
33	Pine	0.3	6	30
34	unknown	2x0.15	4	10
35	unknown	0.4	6	25
36	unknown	0.2	4	10
37	unknown	0.4	6	25
38	unknown	0.2	4	10
39	unknown	0.3	4	10
40	unknown	0.5	7	20
41	Pine	0.5	6	leaning E
42	Fir?	0.2	5	30
43	unknown	0.3	3	10
44	unknown	0.2	4	10
45	Pine	0.5	5	30
46	unknown	0.25	4	10
47	unknown	0.3	5	10
48	Pine	0.35	5	30
49	Fir?	0.3	5	30
50	unknown	0.2	4	10
51	unknown	0.3	6	10
52	unknown	0.25	4	10
53	unknown	0.2	3	10
54	unknown	M/B	5	10
55	Pine	0.3	4	30
56	unknown	0.3	4	20
57	unknown	0.2	4	8
58	unknown	0.15	3	8
59	Pine	0.3	4	20
60	Fir?	0.2	4	20
61	Fir?	0.25	4	20
62	Pine	0.3	3	20
63	unknown	0.3	6	15
64	Fir?	0.3	5	20
65	Fir?	0.3	3	30
66	unknown	0.3	5	8
67	unknown	0.2	4	8
68	unknown	0.2	3	8
69	Pine	0.4	4	30
70	unknown	2x0.2	6	10
71	unknown	0.15	3	8
72	unknown	2x0.2	4	15
73	unknown	0.2	4	15
74	unknown	2x0.2	6	15
75	unknown	0.4	8	20
76	Maple	0.3	6	10
77	unknown	0.05	3	5
78	unknown	0.3	10	20
79	Cherry	0.1	4	6
80	unknown	0.3	4	10
81	unknown	0.6	13	20
82	unknown	0.5	11	20
83	unknown	0.3	5	10
84	unknown	0.6	11	20
85	unknown	0.6	11	20
86	unknown	M/B	9	8
87	unknown	0.1	3	5
88	unknown	0.1	3	5
89	unknown	0.1	3	5
90	unknown	0.5	10	20
91	unknown	0.5	12	20
92	unknown	0.6	12	20
93	unknown	0.4	8	10
94	Birch	2x0.25,0.15	6	20
95	unknown	0.1	4	5
96	unknown	0.05	3	3
97	unknown	0.8	17	30
98	unknown	0.5	14	20
99	unknown	2x0.3	6	20
100	Cherry	0.15	4	15
101	Cherry	2x0.3	10	15
102	Holly	M/B	4	6
103	Hawthorn	0.15	3	8
104	Hawthorn	M/B	5	8
105	Hawthorn	0.25	3	5
106	unknown	0.3	6	10
107	Hawthorn	M/B	5	8
108	Hawthorn	0.25	4	8
109	unknown	0.4	6	20
110	unknown	0.4	6	20
111	Cedar	0.8	13	20
112	Conifer	0.3	4	8
113	Conifer	0.4	5	10
114	unknown	0.3	5	5
115	unknown	0.25	4	4
116	unknown	0.05	3	3
117	unknown	0.05	1	3
118	unknown	0.25	5	4
119	Conifer	0.2	4	6
120	unknown	0.05	1	3
121	unknown	0.05	2	3
122	unknown	0.05	2	3
123	unknown	0.65	13	15
124	unknown	0.15	2	8
125	unknown	0.1	3	4

870.00 mE

2160.00 mN

1980.00 mN

1010.00 mE

Approximate

This survey has been carried out to an accuracy consistent with a presentation scale of 1:200, therefore interrogated dimensions will be within the tolerance associated with this and smaller scales.

PROJECT
REMENHAM PLACE
Remenham Hill
Henley on Thames Oxon

DRAWING
CONTOURS PLAN FOR LAKE

DRAWN BY JB CJF | DATE JAN 2000

SCALE 1:200 | DWG. No. 627.9 | REVISION

JOHN BROOKES FSGD Landscape Designer

Clock House, Denmans, Fontwell, Nr. Arundel
West Sussex, England BN18 0SU. 01243 542808

LEGEND (Topo Survey)

AB	Air Brick
BO	Bollard
BWF	Barbed Wire Fence
CWF	Chicken Wire Fence
CL	Cover Level
CB	Control Box
CBF	Close Boarded Fence
CLF	Chain Link Fence
CPF	Chestnut paling Fence
DR	Drain
EIC	Electric IC
ER	Earthing Rod
FB	Flower Bed
FH	Fire Hydrant
FL	Flood Light
FP	Fence Post
FW	Foul Water
GV	Gas Valve
GY	Gulley
GM	Gas Marker
GP	Gate Post
IC	Inspection Cover
IL	Invert Level
IRF	Iron Railing Fence
JB	Junction Box
LP	Lamp Post
LB	Letter (Post) Box
MH	Manhole
MKR	Marker
P	Post
PRF	Post & Rail Fence
PWF	Post & Wire Fence
RE	Rodding Eye
RTW	Retaining Wall
RS	Road Sign
RWP	Rain Water Pipe
SVP	Soil Vent Pipe
SW	Stop Water
SNP	Street Name Plate
TP	Telegraph Pole
TL	Traffic Lights
TIC	Telecomm Insp Cover
TCB	Telephone Call Box
U/S	Underside
UTL	Unable to Lift
WM	Water Meter
WSV	Water Stop Valve

Ian Humby Surveys
Chartered Land Surveyors

Possfield Enterprise Centre, Lynchborough Rd
Possfield, Upnook, Hants. GU30 7SB
Telephone (01428) 751861

TOPOGRAPHICAL SURVEY

Remenham Place
Remenham Hill
Henley-on-Thames

Job No: 00/102	Date: January 2000
Drawn by: PW	Checked by: IH
Scale: 1:200	Sheet 1 of 1

Client
John Brookes Landscape Design
Clock House
Denmans
Fontwell, Nr Arundel
BN18 0SU

All levels are based on Arbitrary Datum, related to Front Door Step:
Value = 50.00 m

Grid is Arbitrary

REVISED 31/MARCH/00 * 1154

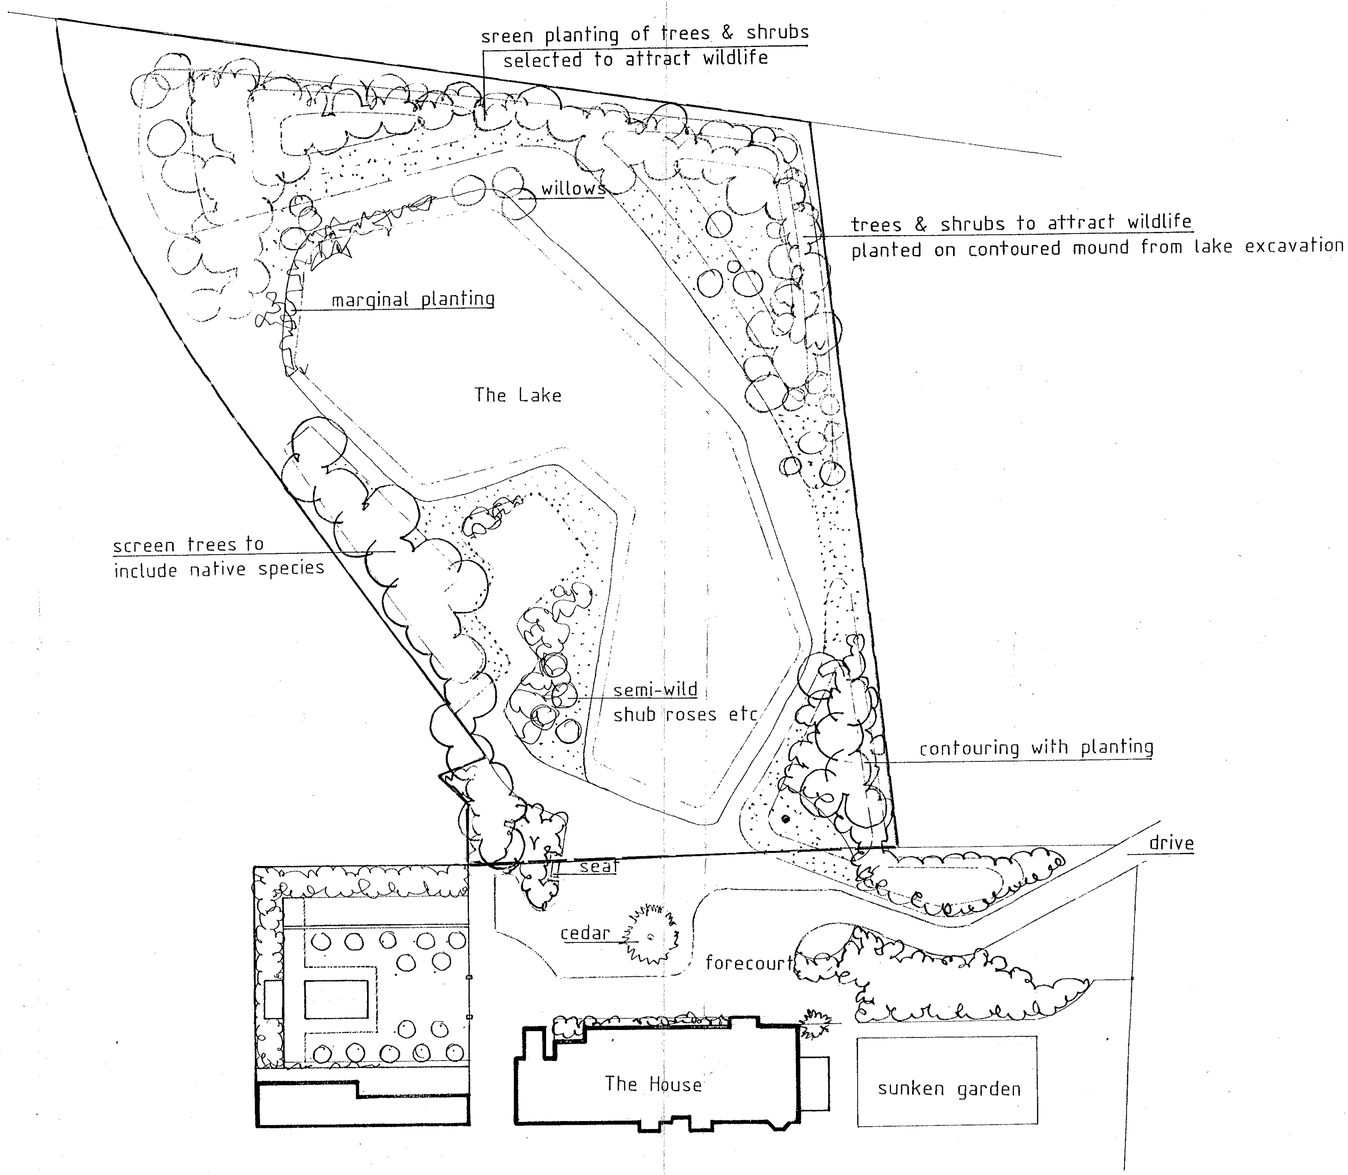

31.MAR2000 11:54

REFUSED

PROJECT	REMENHAM PLACE Remenham Hill Henley-on-Thames, Oxon	
DRAWING	LAKE & WILDLIFE AREA	
DRAWN BY CJF		DATE JULY 99
SCALE · 1:500	DWG. No. 627.3	REVISION A

JOHN BROOKES FSGD Landscapé Designer
Clock House, Denmans, Fontwell, Nr. Arundel
West Sussex, England BN18 0SU. 01243 542808

UDO CHICHESTER 6

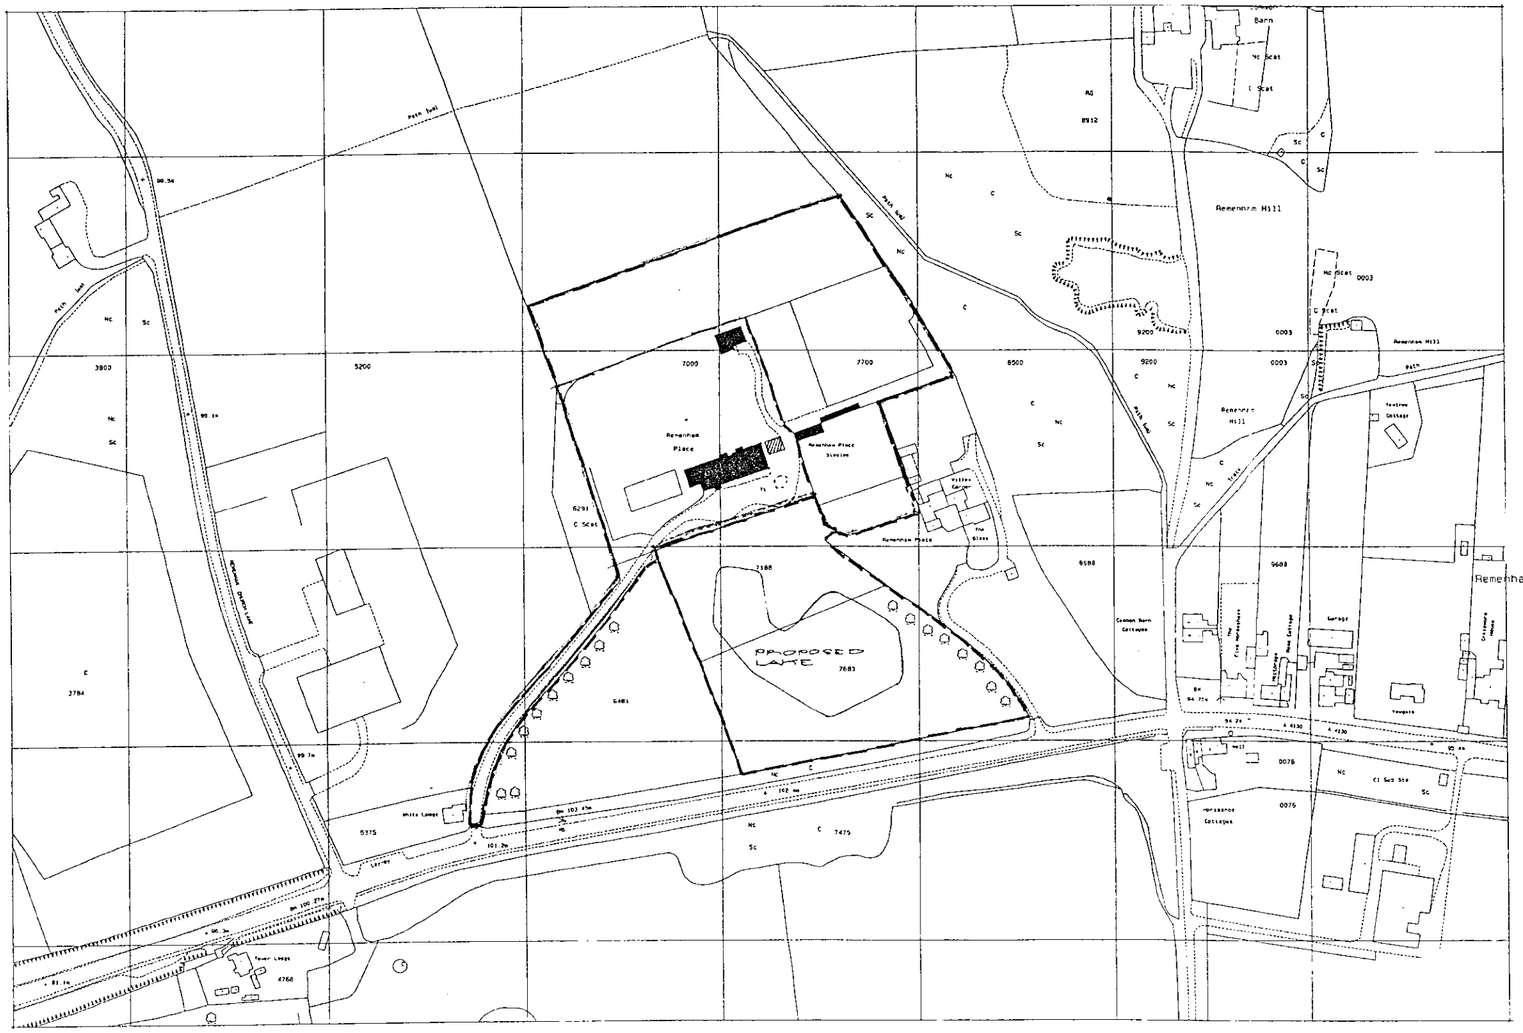

LOCATION PLAN
Scale 1:2500

PART 1 REGISTER
GRANTED

31 MAR 2000 11:54

REFUSED

0 10 20 30 40 50 60 70 80 90 100
0 2 3

CLIENT:
MR. AND MRS S MYLES-TILL

PROJECT
PROPOSED LAKE AND WILDLIFE AREA AT REMENHAM PLACE, REMENHAM HILL, REMENHAM, BERKSHIRE.

DRAWING
LOCATION PLAN

SCALE: AS HOWN
DRAWING No 06-2000-01
DATE: 27-3-2000

BRIAN CLAYDEN & ASSOCIATES
4 CHANCE COTTAGES,
BROADCOMMON ROAD,
HURST, BERKSHIRE. RG10 0RD
TELEPHONE: 0118 9348157


Path East
Path East
Path East
Path East
Remenham Hill
Remenham Hill
Remenham Hill
Remenham Hill
Remenham Place
Remenham Place Stables
Willow Cottage
Fire Station
Remenham Place
Crowsh Barn Cottages
Fire Appliances
Workshop
Mere Cottage
Garage
Cottages
Cottages
Remenham Hill
PROPOSED LAKE
7188
7683
7000
7700
6500
9200
9000
6291
6481
7475
9588
9588
3800
3784
5200
5375
4788
Tower Lodge
White Lodge
Path East
Path East
Path East