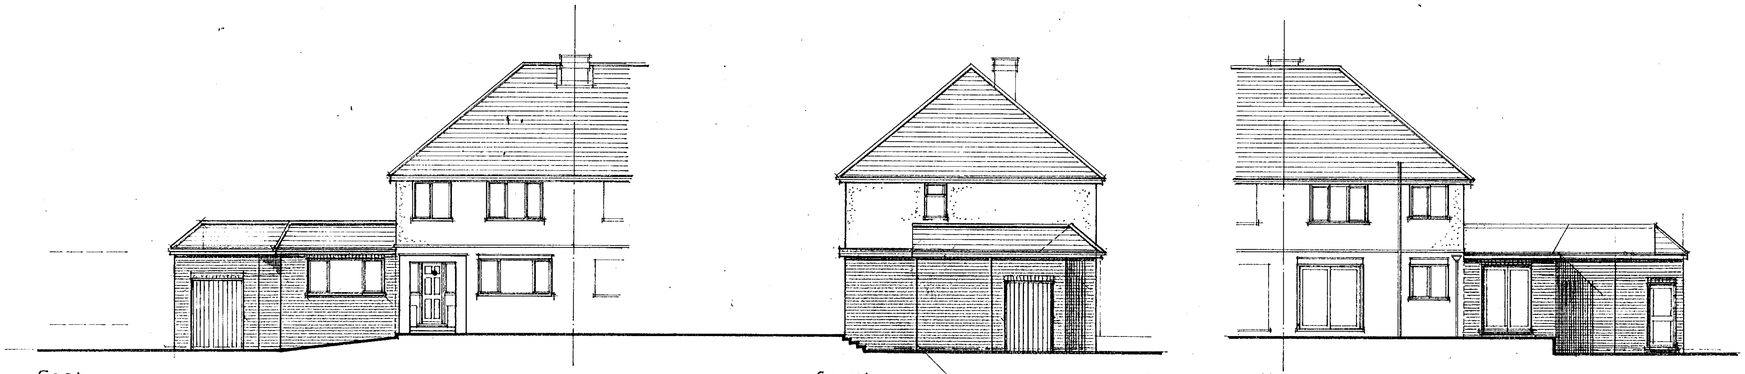

East

South

West

ELEVATIONS scale 1:100

MATERIALS ALL TO MATCH EXTG.

ROOF : CONC. INTERLOCKING TILES TO MATCH EXISTING.. 3 LAYERS BIT FELT

WALLS : FACING BRICKWORK TO MATCH EXISTING

WINDOWS/DOORS : PVCU WHITE

PVC RWG GOODS TAKEN TO SOAKAWAY

PVC FASCIAS/SOFFIT BOARDS.

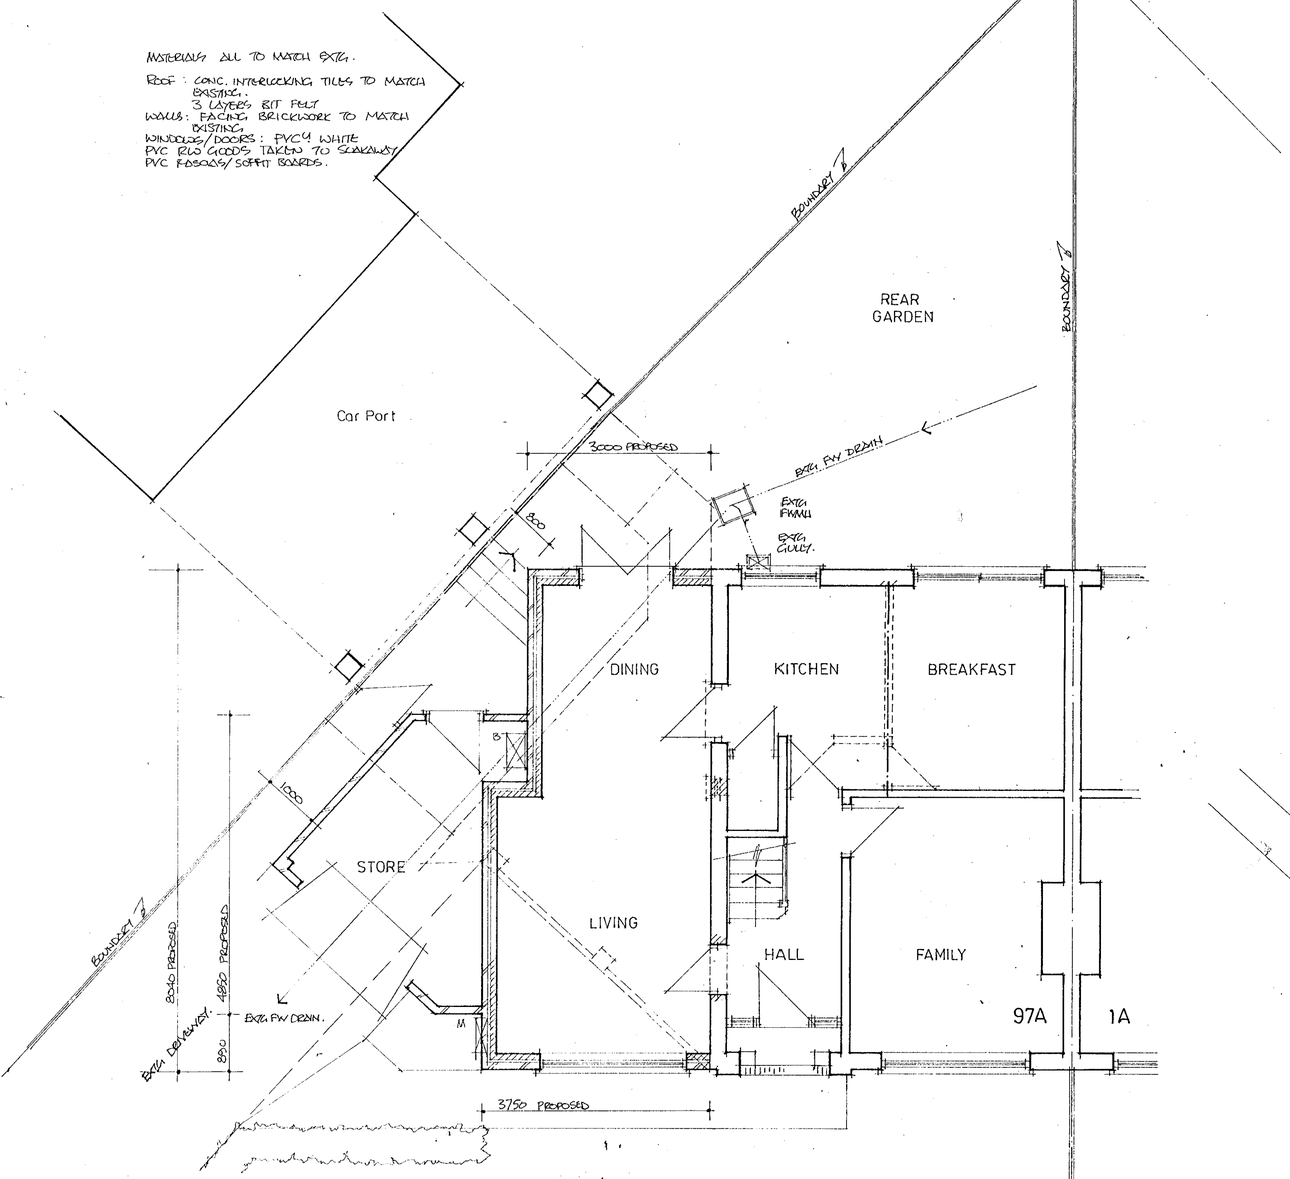

Ground Floor Plan scale 1:50

PLANS

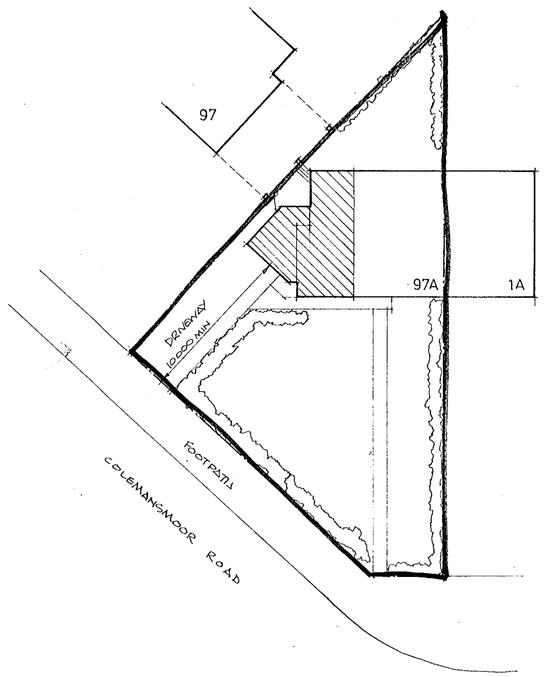

Site Plan scale 1:200

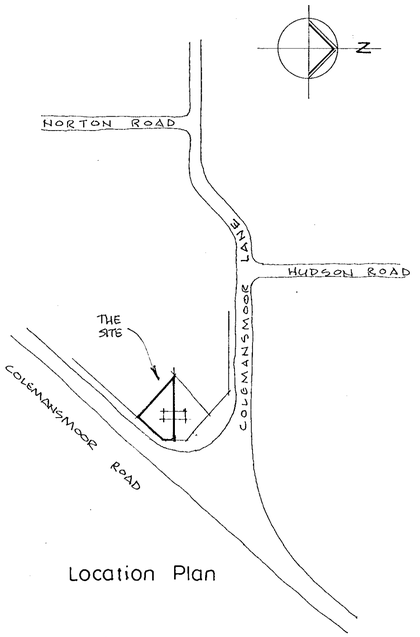

Location Plan







REVISED PLAN

1155 J

APPROVED

REV A FLAT/PITCH ROOF REVISIONS 5/6/2000

PROJECT

97A Colemansmoor Rd
Woodley
RG5 4DG

CLIENT

Mr A Morris

DRAWING

Single Storey Side Extension

DATE MARCH 2000

SCALE VARIOUS

DRG NO 209 / 01A

SCS Designs tel/fax 01628 674082

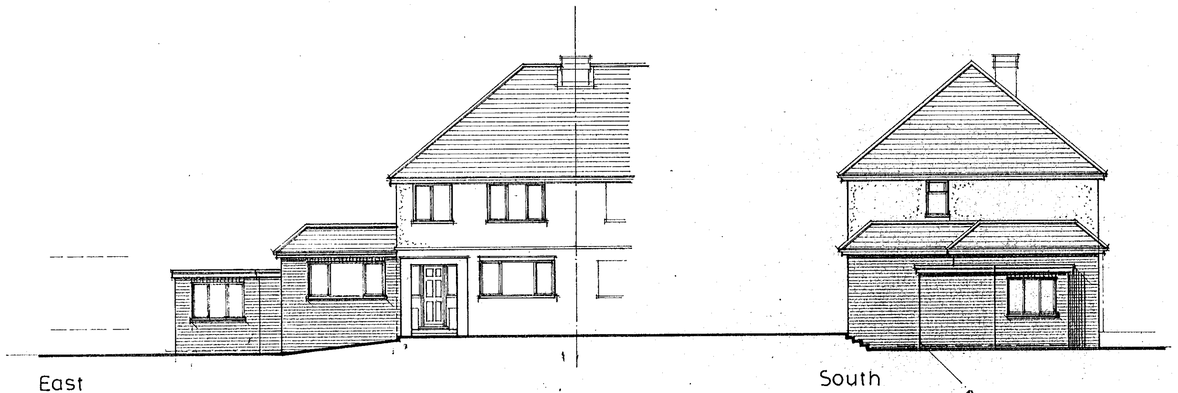

East

South

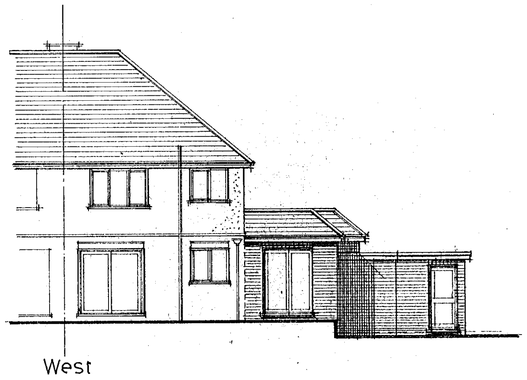

West

ELEVATIONS scale 1:100

MATERIALS ALL TO MATCH EXTG.

ROOF : CONC. INTERLOCKING TILES TO MATCH EXISTING.
3 LAYERS BIT FELT.

WALLS: FACING BRICKWORK TO MATCH EXISTING.

WINDOWS/DOORS: PVCU. WHITE

PVC RW GOODS TAKEN TO SOAKAWAY

PVC FASCIAS/SOFFIT BOARDS.

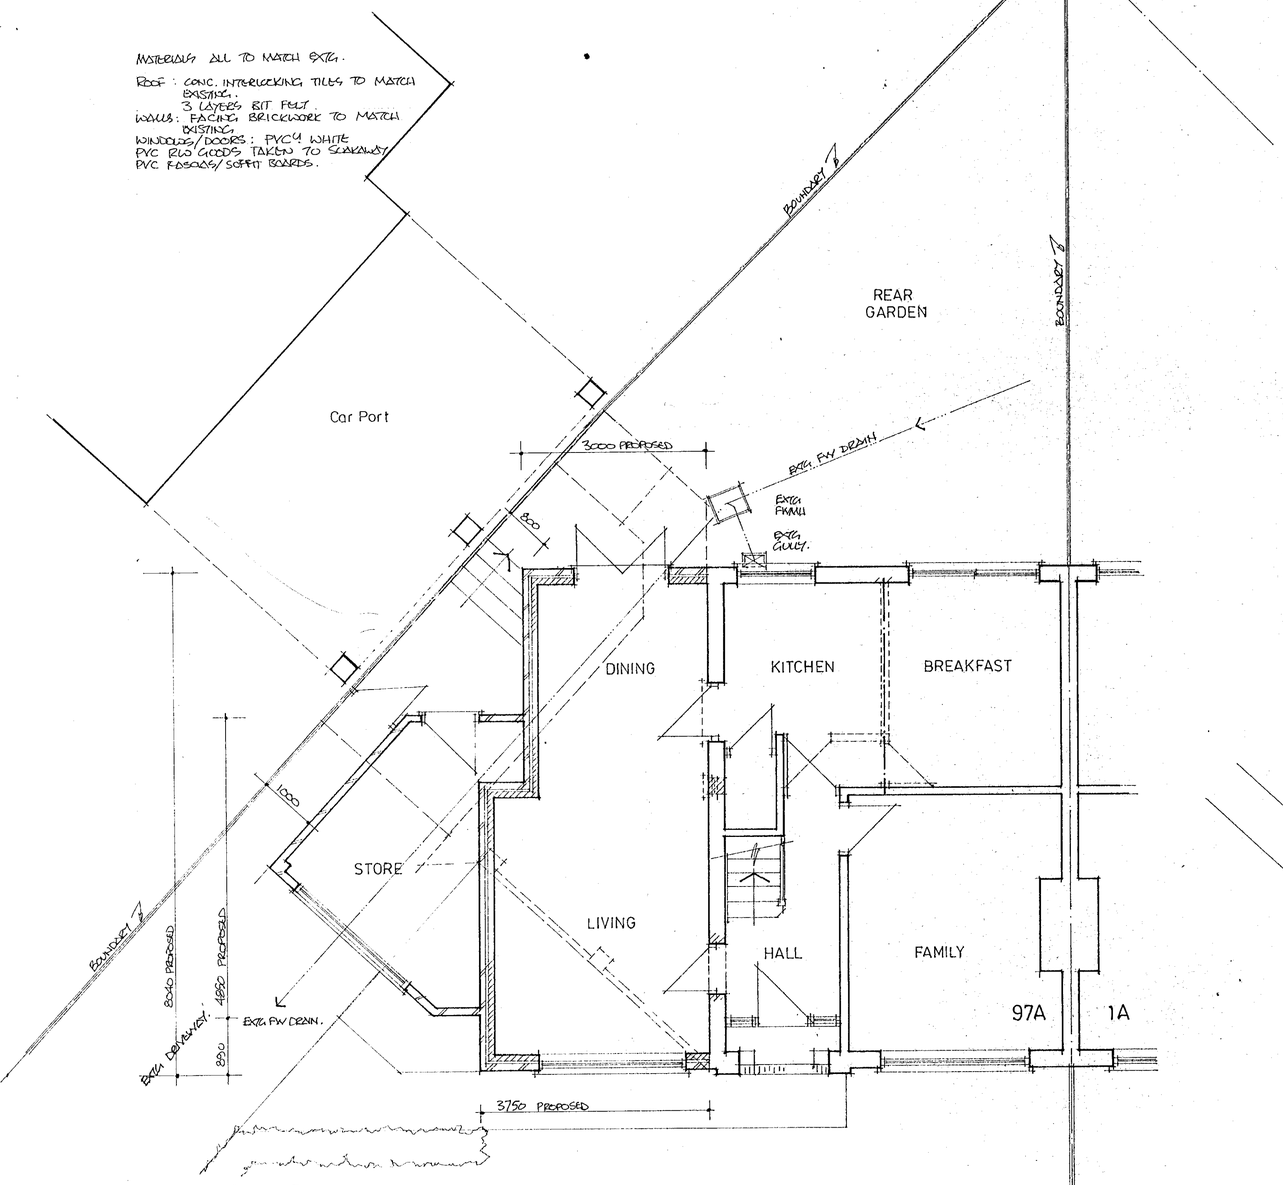

Ground Floor Plan scale 1:50

PLANS

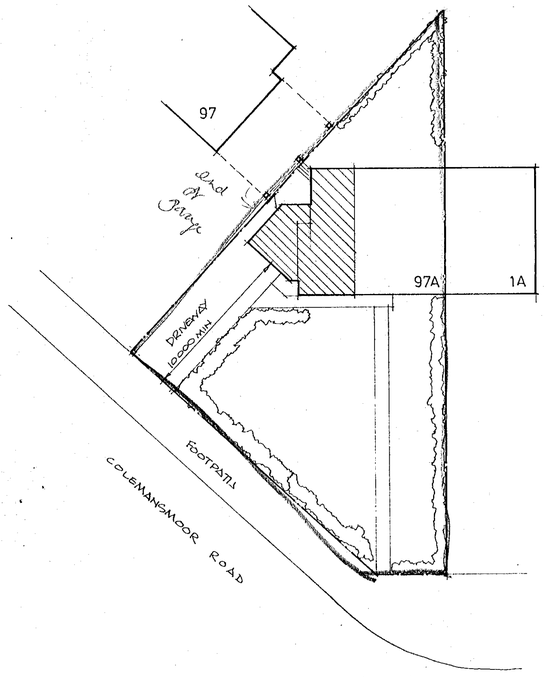

Site Plan scale 1:200

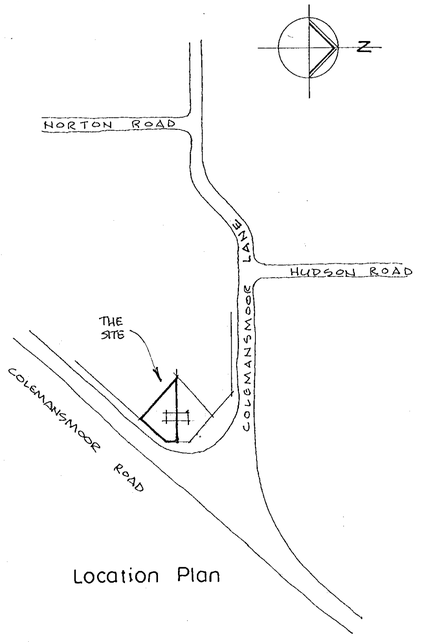

Location Plan

30.MAR2000* 1135

SUPERSEDED

PROJECT
97A Colemansmoor Rd
Woodley
RG5 4DG

CLIENT
Mr A Morris

DRAWING
Single Storey Side Extension

DATE MARCH 2000
SCALE VARIOUS

DRG NO 209 / 01

SCS Designs tel/fax 01628 674082